



MICHAEL EDWARDS MRICS
CHARTERED SURVEYOR

Client

MR CLIVE THOMPSON

Project

NEW DRIVEWAY AND OTHER GENERAL
ALTERATIONS TO FRONT GARDEN AT
3 SWAN ROAD BAGLAN PORT TALBOT

Drawing Title

LOCATION PLAN

Drawing No

CT3SR/01

Revision


Scale

1:1250

Date


MARCH 2021

Notes

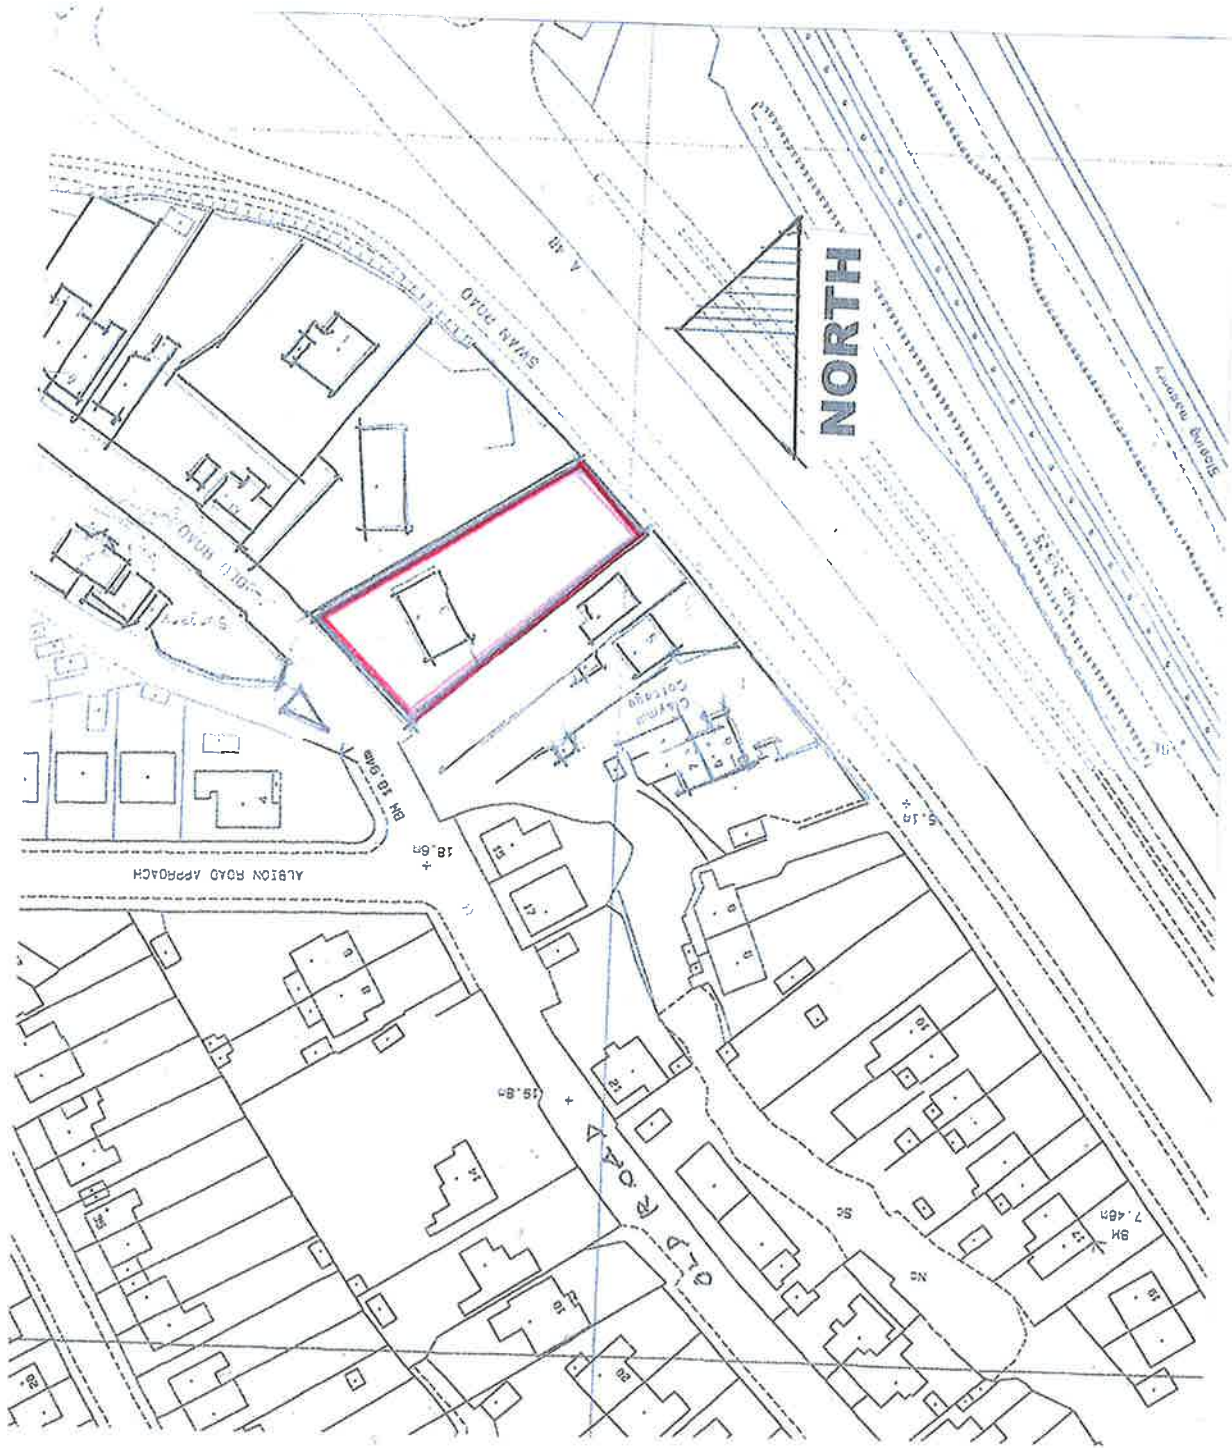



OLD ROAD

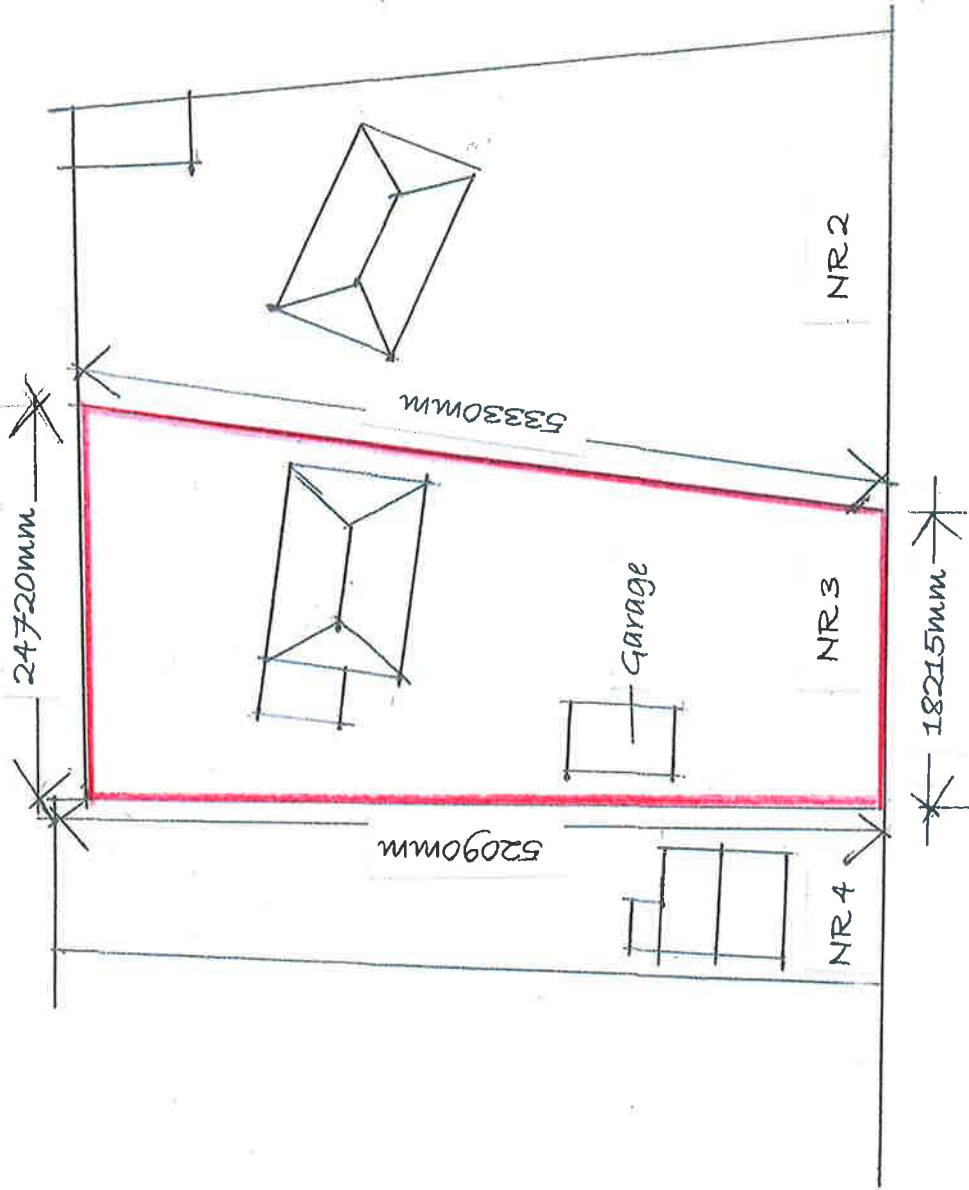

SWAN ROAD



MICHAEL EDWARDS MRICS
CHARTERED SURVEYOR

Client

MR CLIVE THOMPSON

Project

NEW DRIVEWAY AND OTHER GENERAL
ALTERATIONS TO FRONT GARDEN AT
3 SWAN ROAD BAGLAN PORT TALBOT

Drawing Title

BLOCK PLAN

Drawing No

CT3SR/02

Revision

Scale

1:500

Date

MARCH 2021

Notes