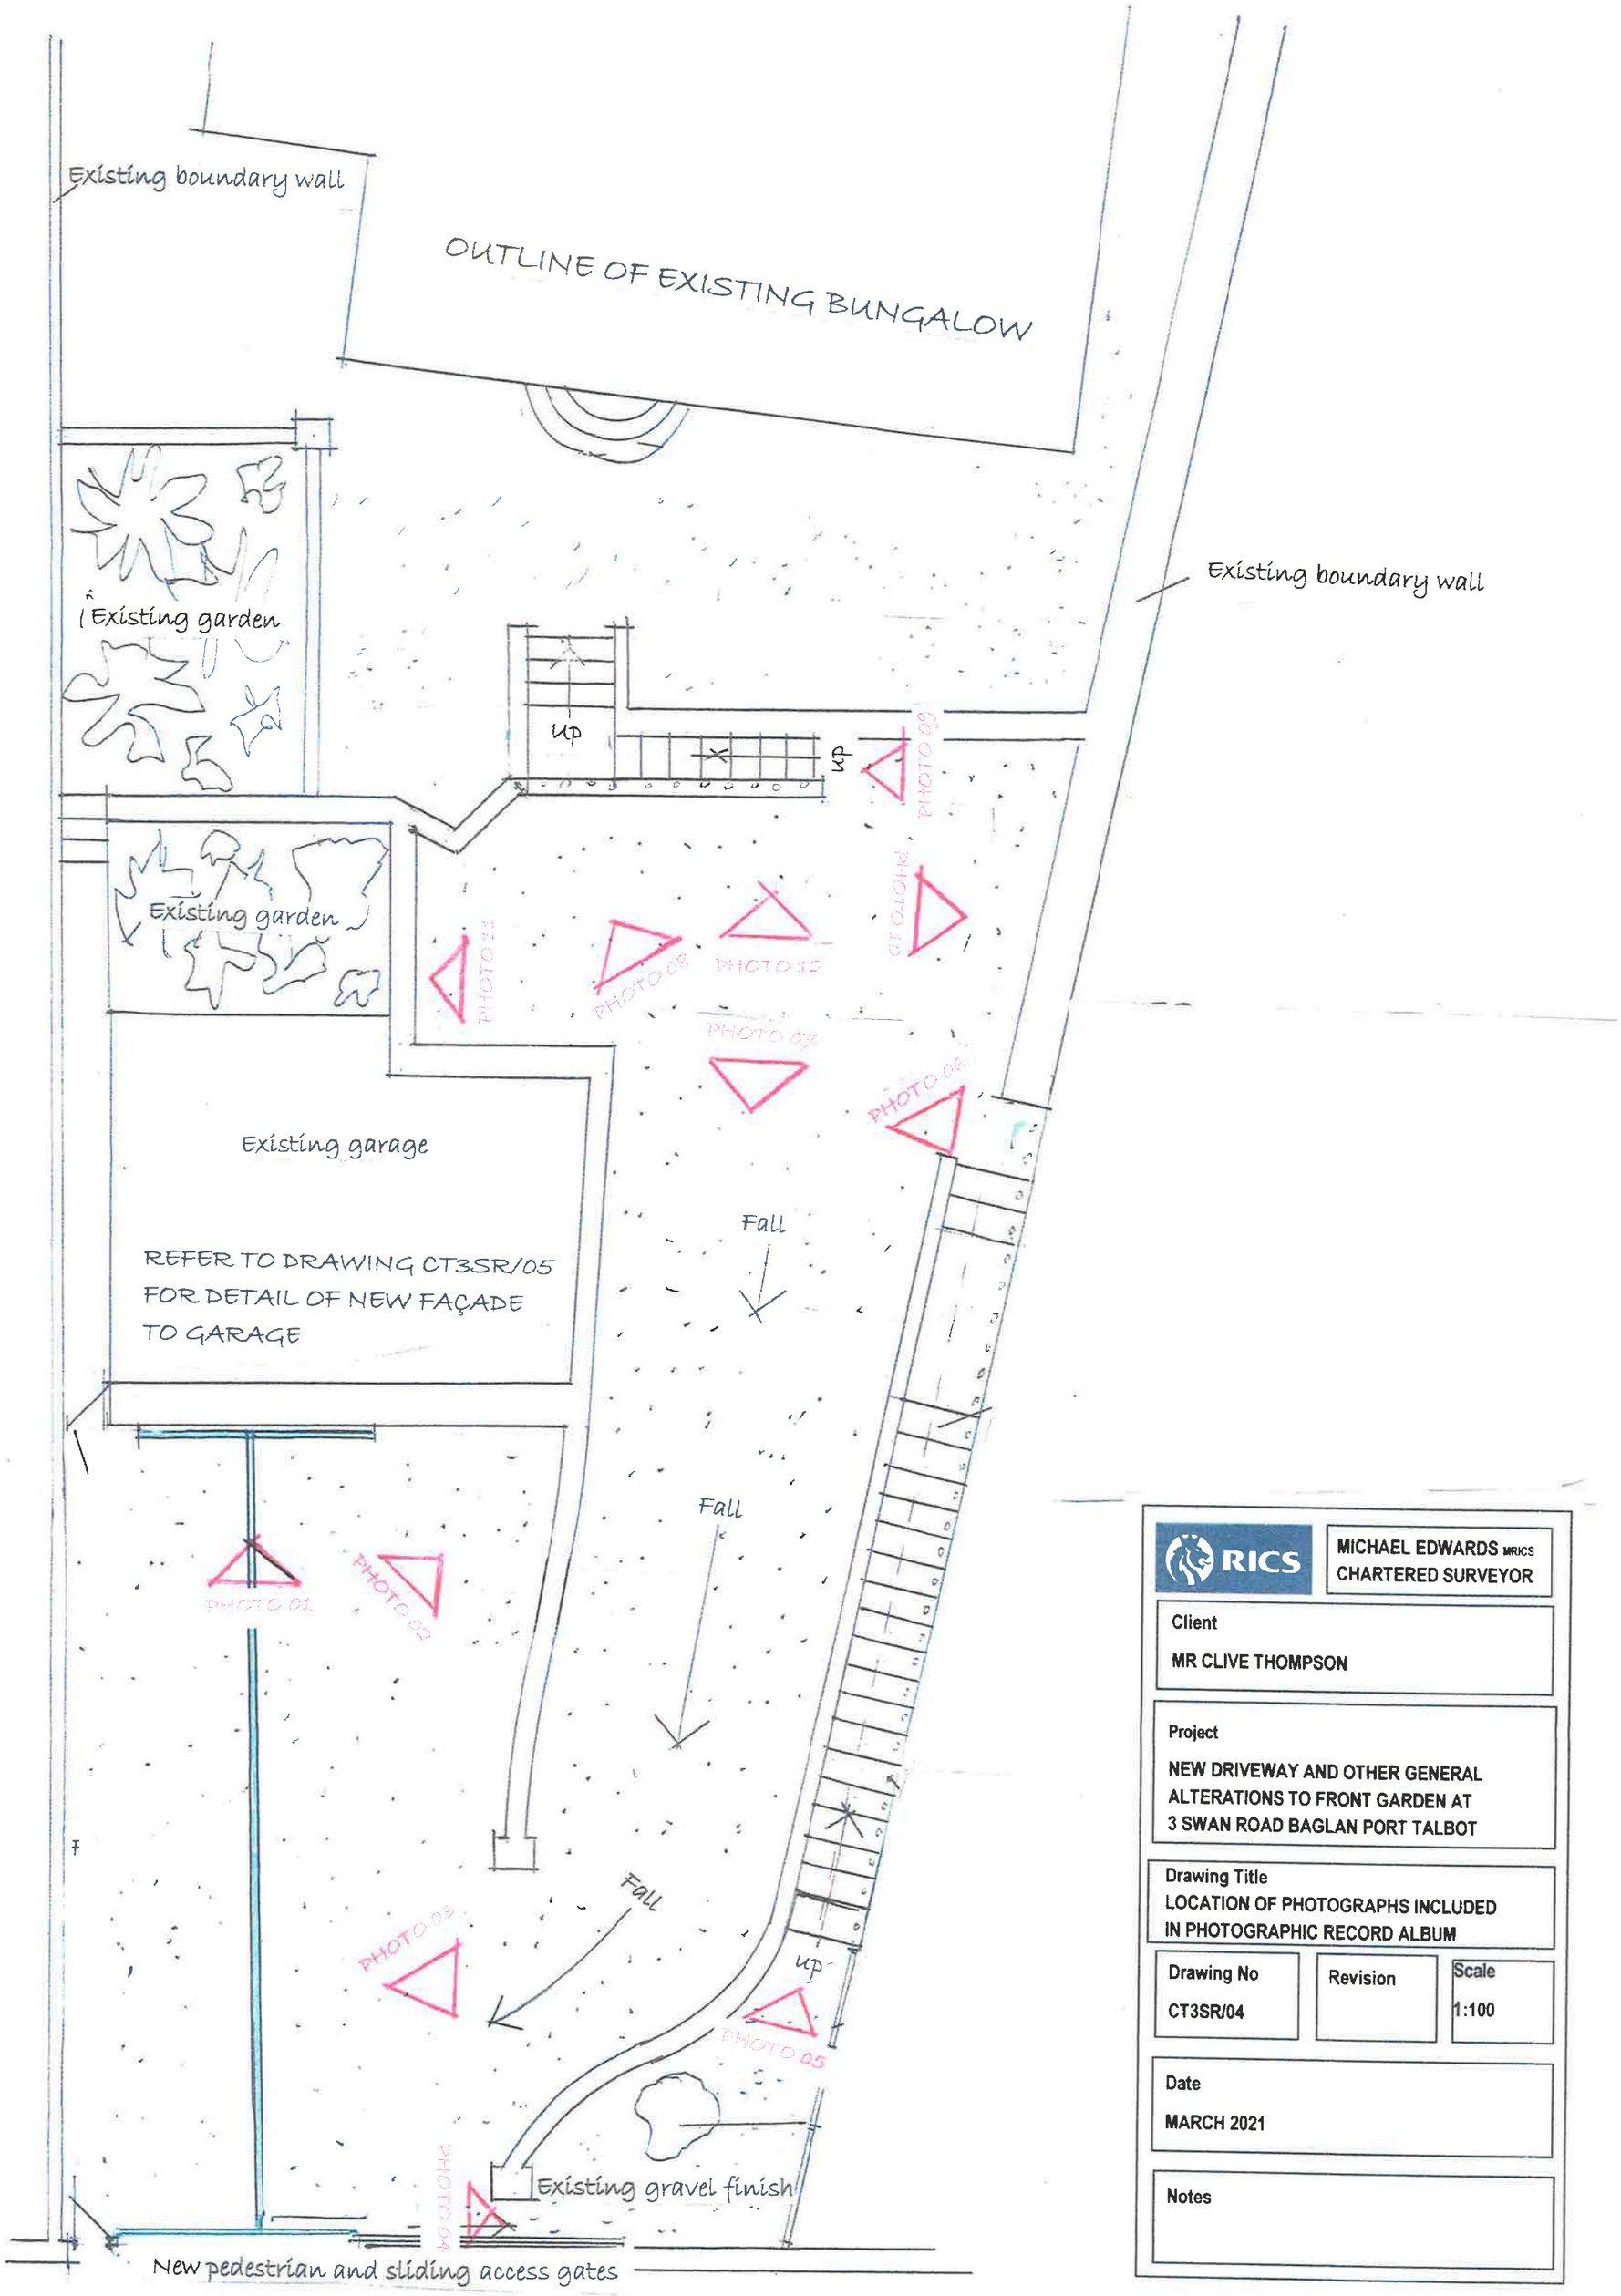

RICS

MICHAEL EDWARDS MRICS
CHARTERED SURVEYOR

Client
MR CLIVE THOMPSON

Project
NEW DRIVEWAY AND OTHER GENERAL ALTERATIONS TO FRONT GARDEN AT 3 SWAN ROAD BAGLAN PORT TALBOT

Drawing Title
LOCATION OF PHOTOGRAPHS INCLUDED IN PHOTOGRAPHIC RECORD ALBUM

Drawing No	Revision	Scale
CT3SR/04		1:100

Date
MARCH 2021

Notes