



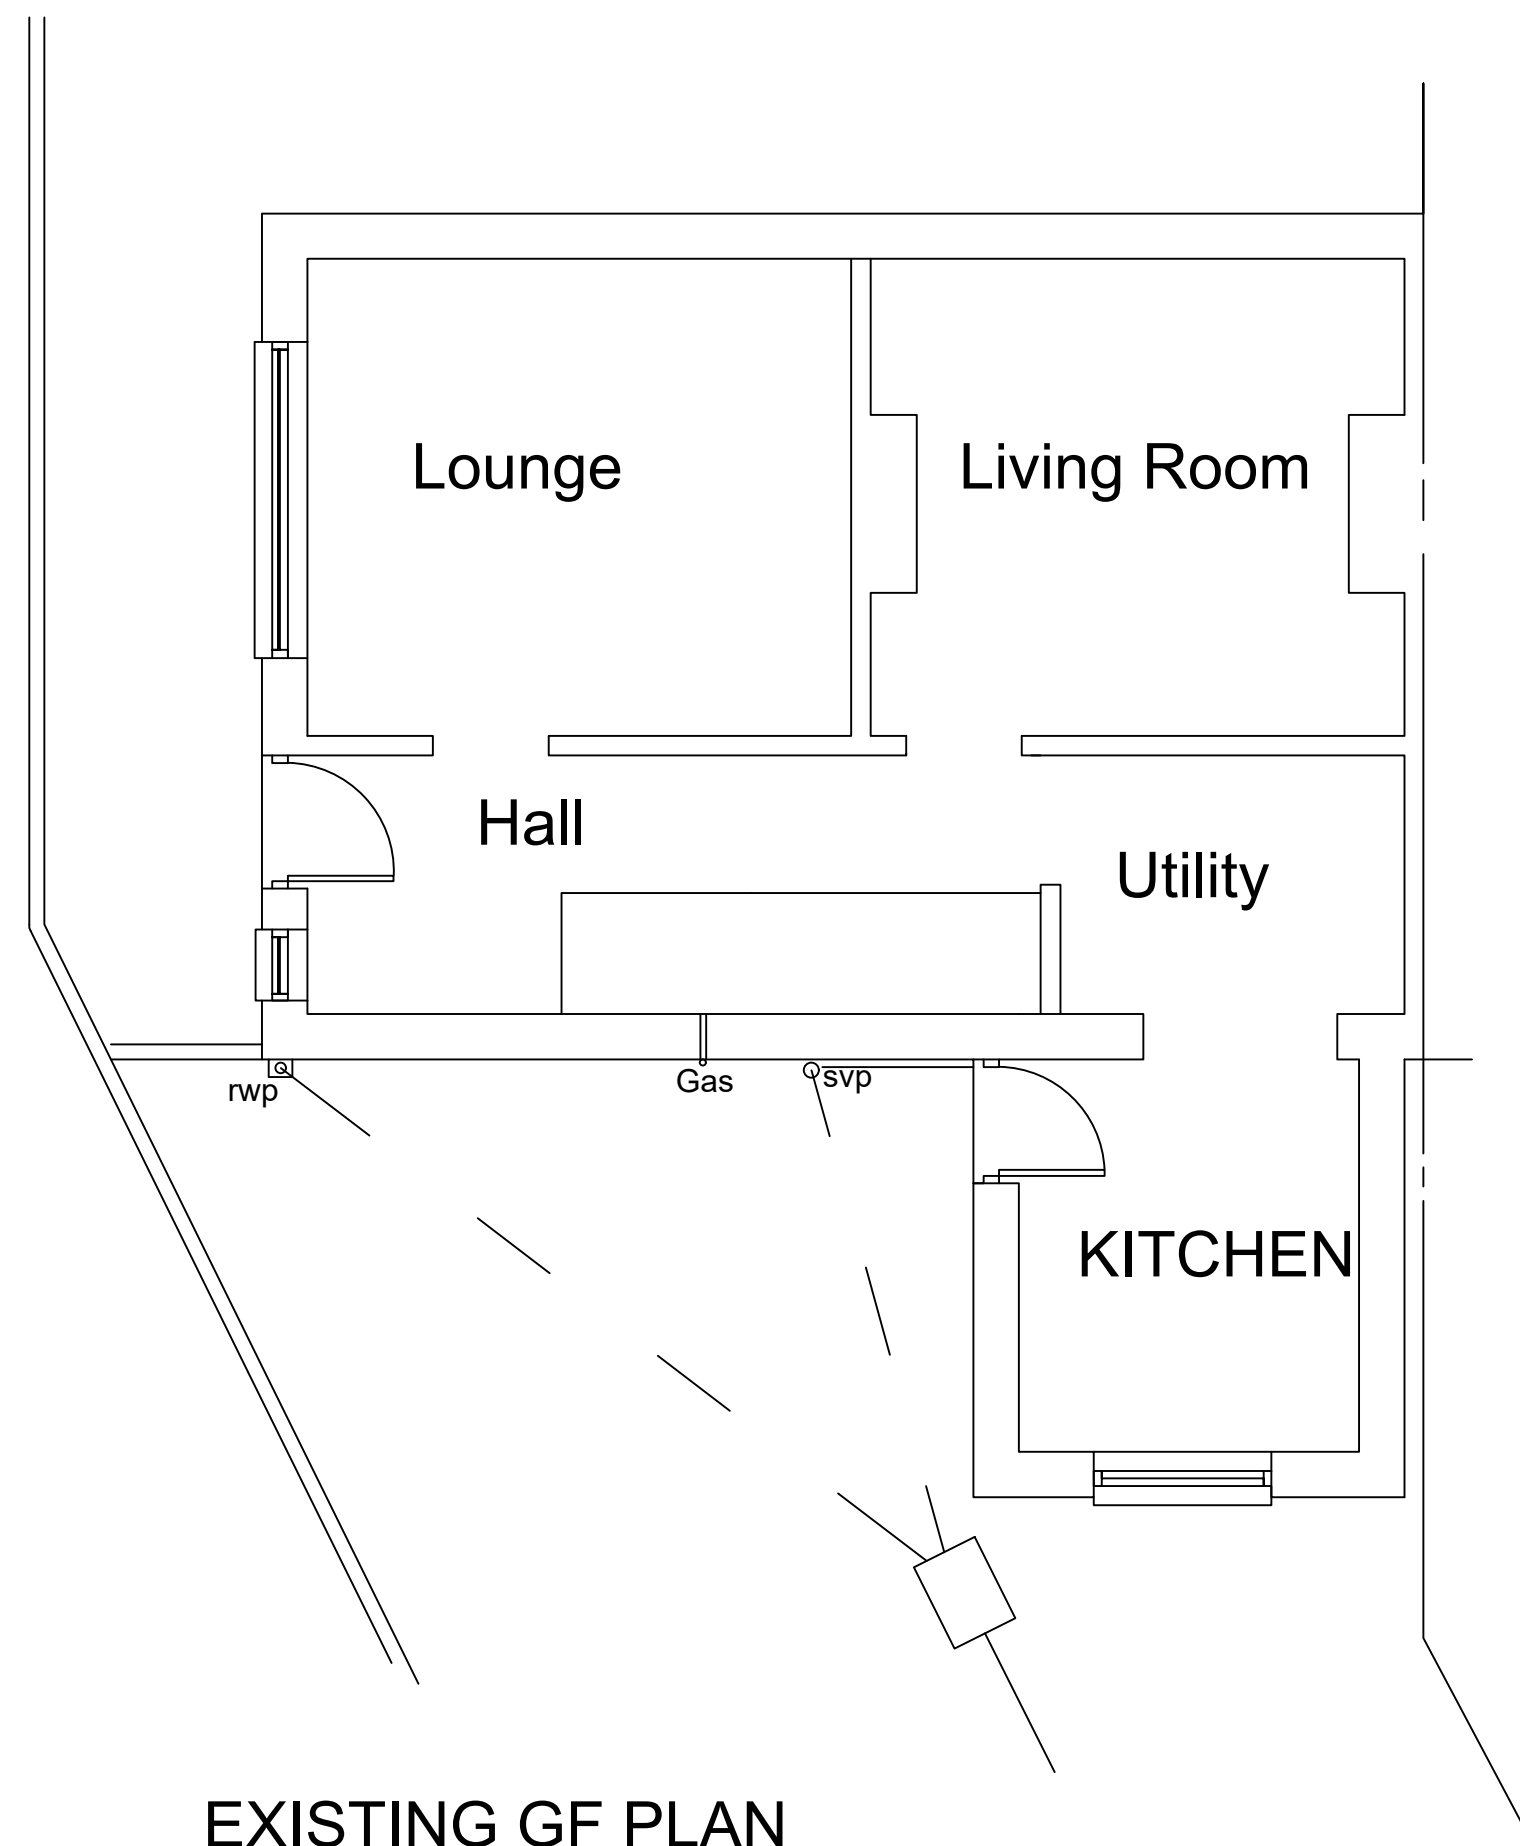


EXISTING GF PLAN

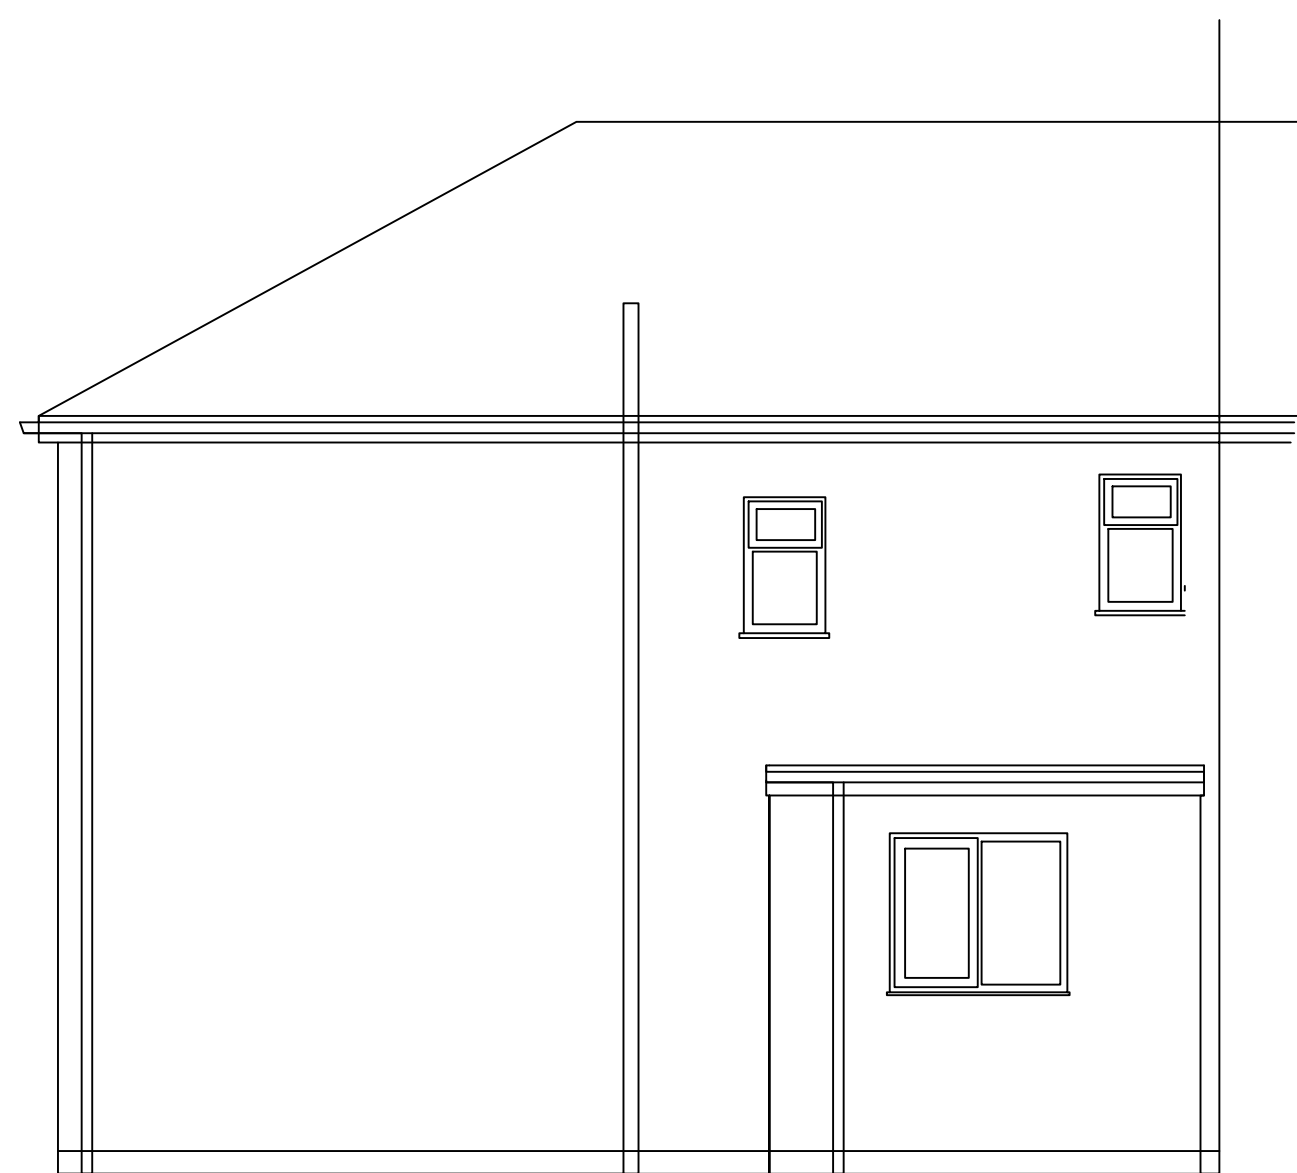

EXISTING REAR ELEVATION



EXISTING SIDE ELEVATION

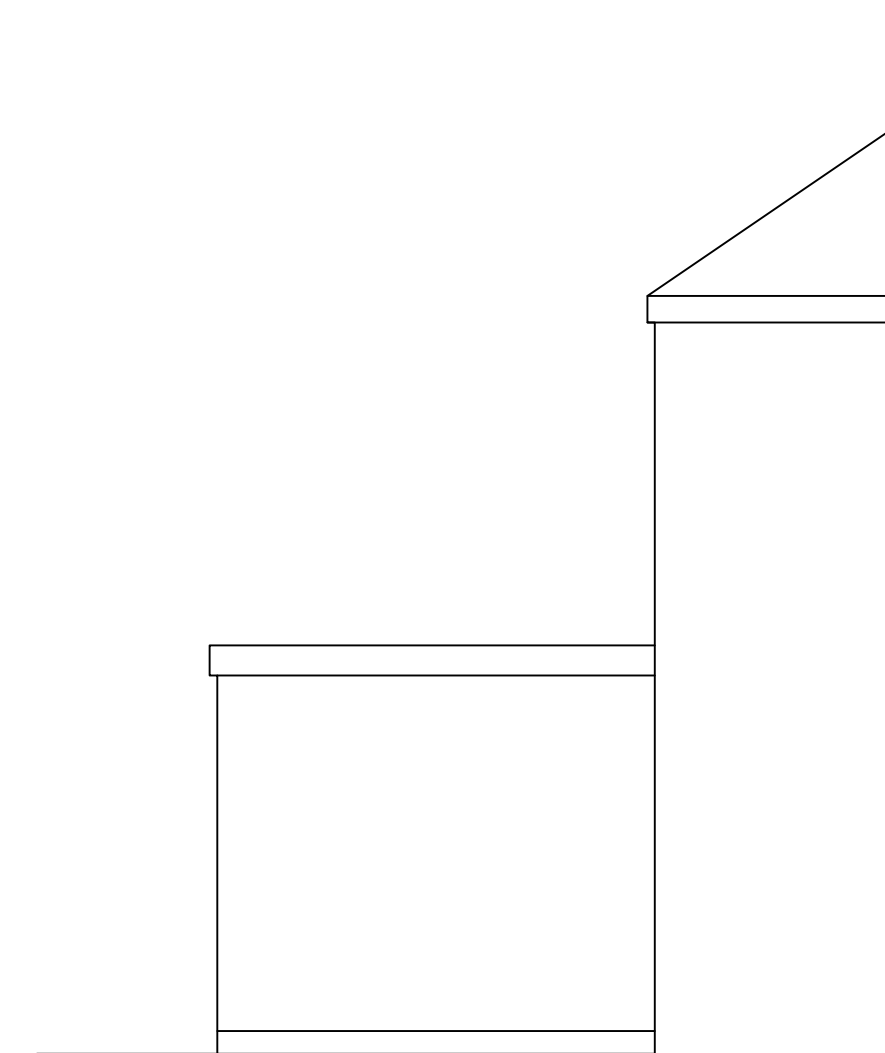

EXISTING END ELEVATION

General Notes

No.	Revision/Issue	Date
-----	----------------	------

Firm Name and Address

Project Name and Address

EXISTING PLANS
& ELEVATIONS
25 KING ST
PORT TALBOT

Project	ARCH	Sheet
Date	07.03.2021	B-01
Scale	1:50	