


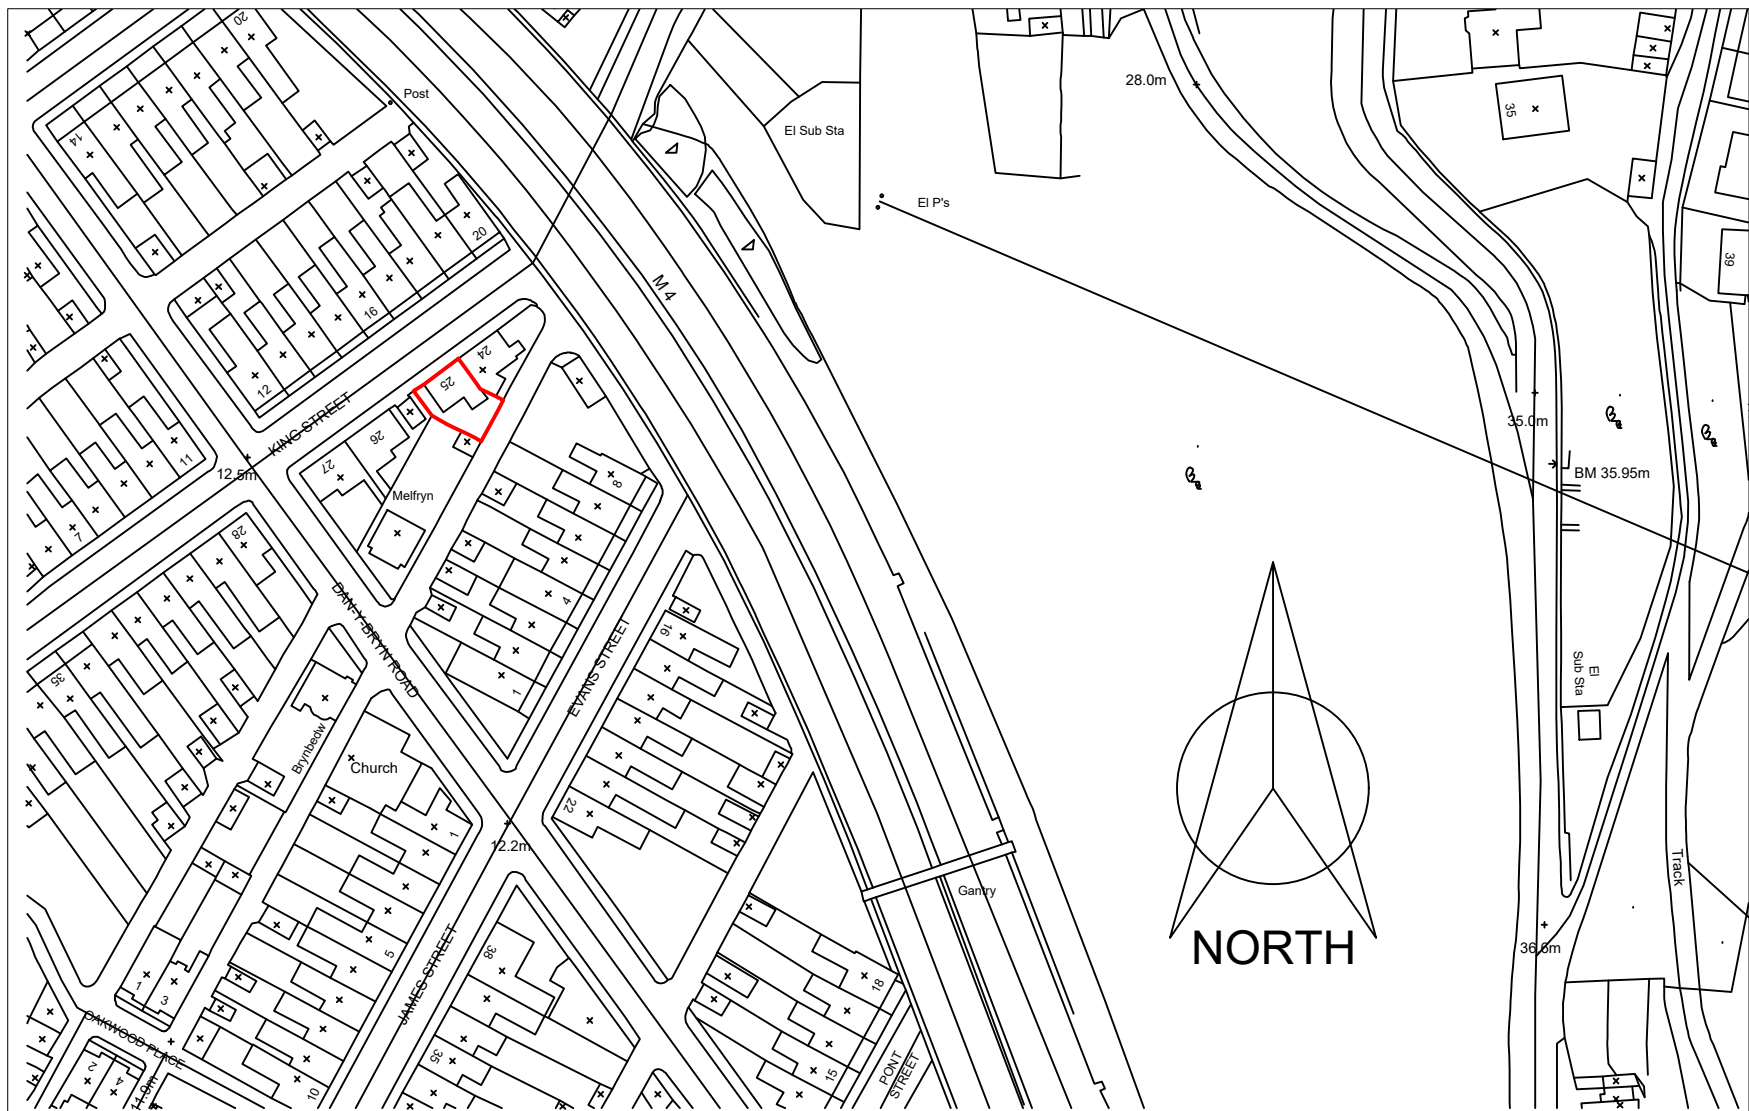

PEN-Y-CAE

LOCATION PLAN 25 KING ST PORT TALBOT

SCALE 1:1250