
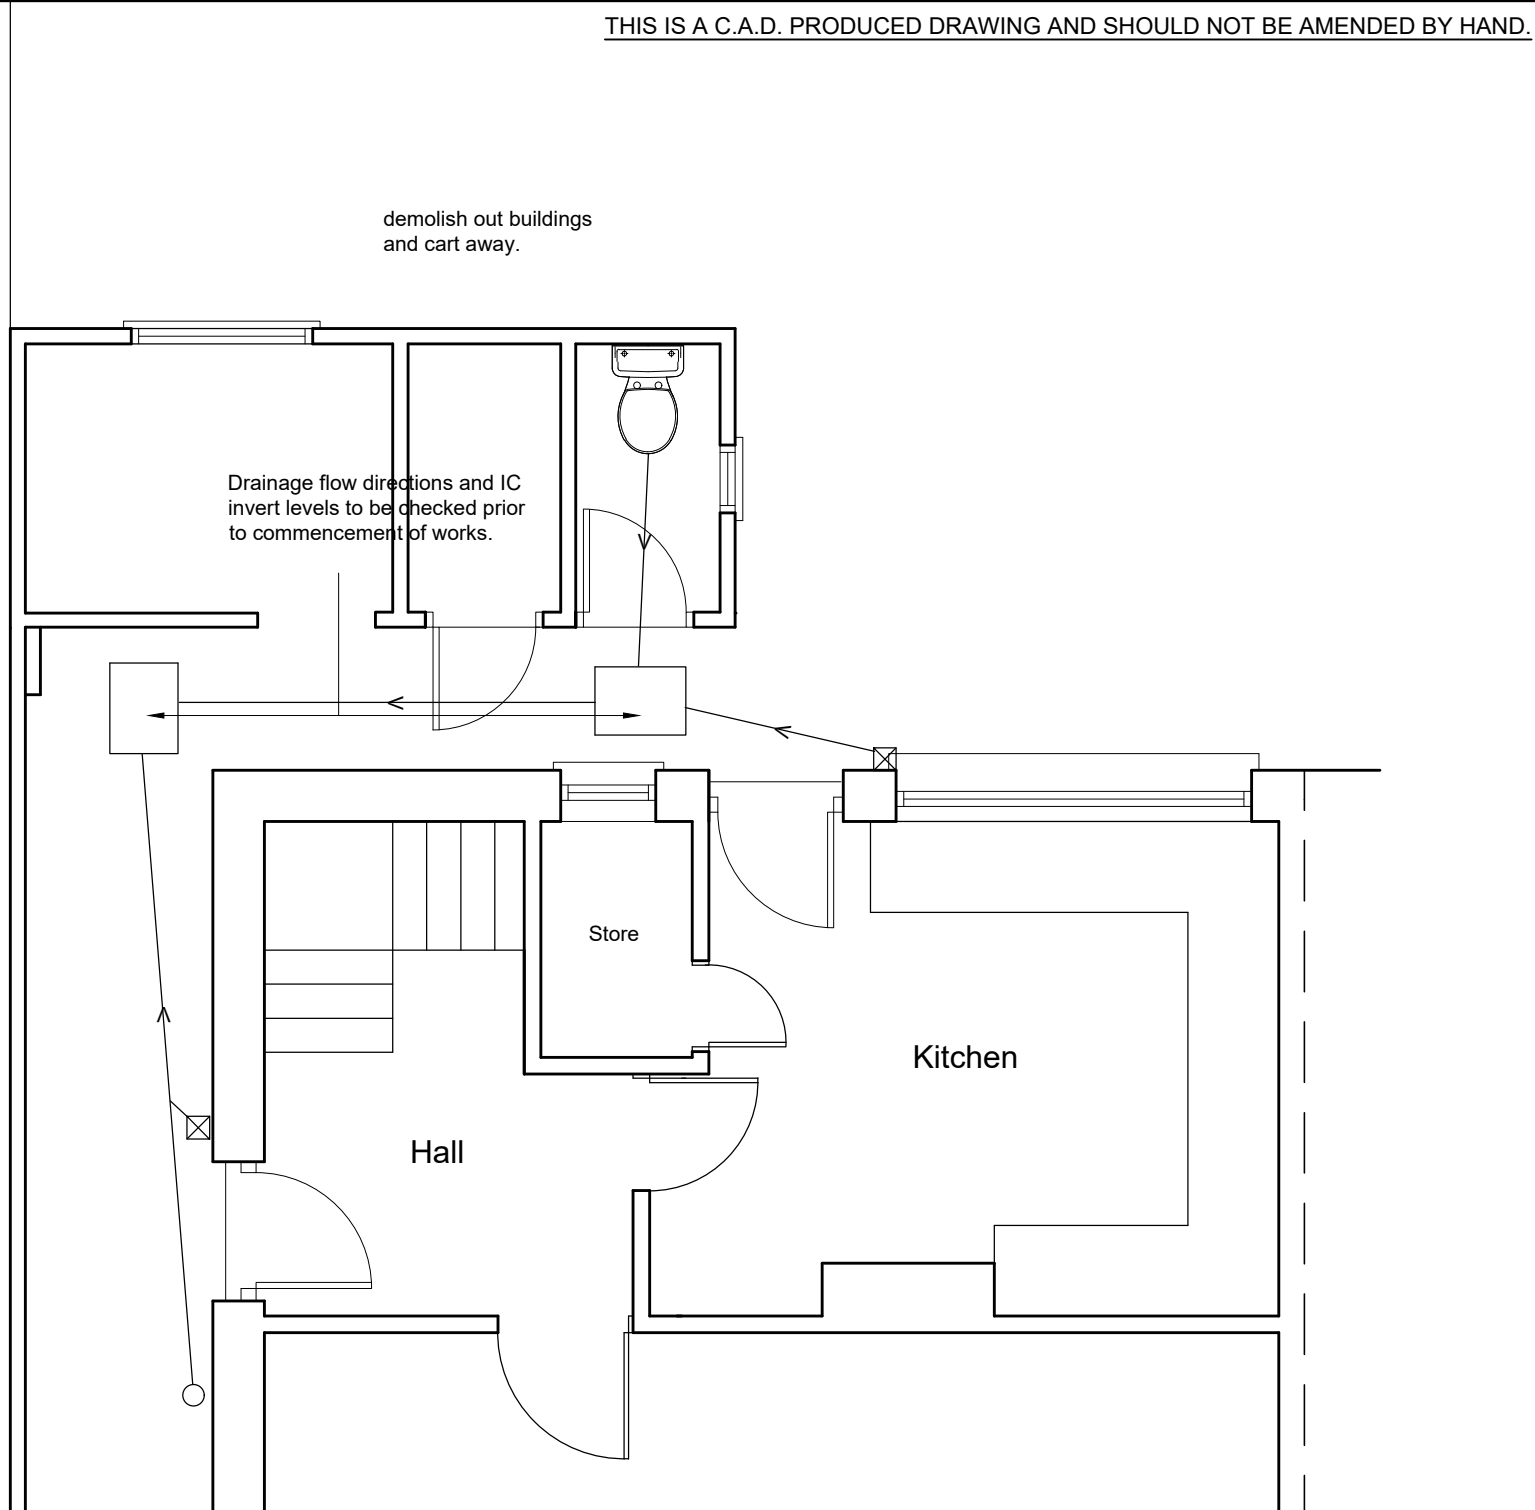
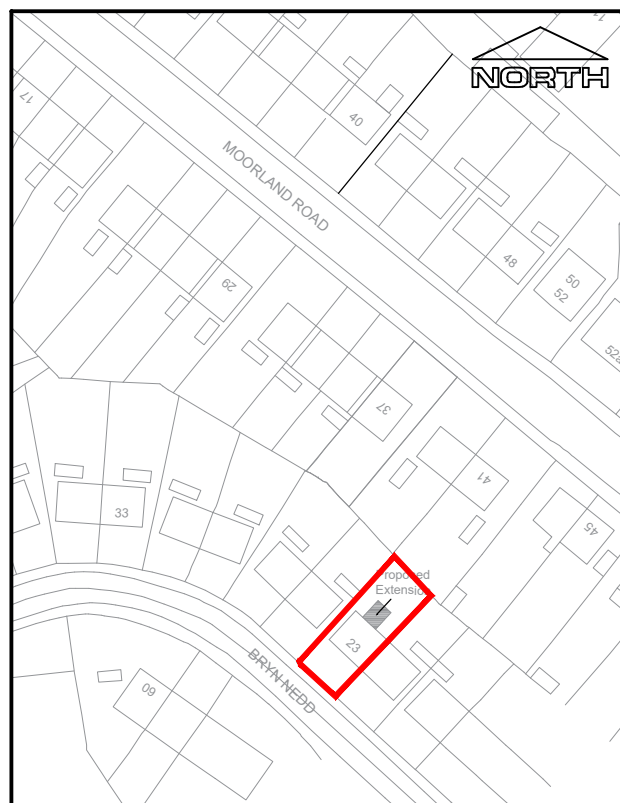


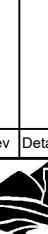

NOTES			
1.	All dimensions in millimetres unless otherwise stated.		
2.	Do not scale off drawing. All dimensions to be checked on site.		
Rev	Details	Dr	Date
	 Cyngor Castell-nedd Port Talbot Neath Port Talbot Council		
Cyngor Castell-nedd Port Talbot Neath Port Talbot Council Social Services, Health and Housing Housing Renewal and Adaptations Service Civic Centre Neath SA11 3QZ			
Project	23 Bryn Nedd Cimla Neath Shower Room Extension Existing & Location Plans		
Drawn	sjl	Checked	Approved
Date	Nov 20	Date	Date
Scales	1:50 or as shown		
Drawing No.		DFG4903	