



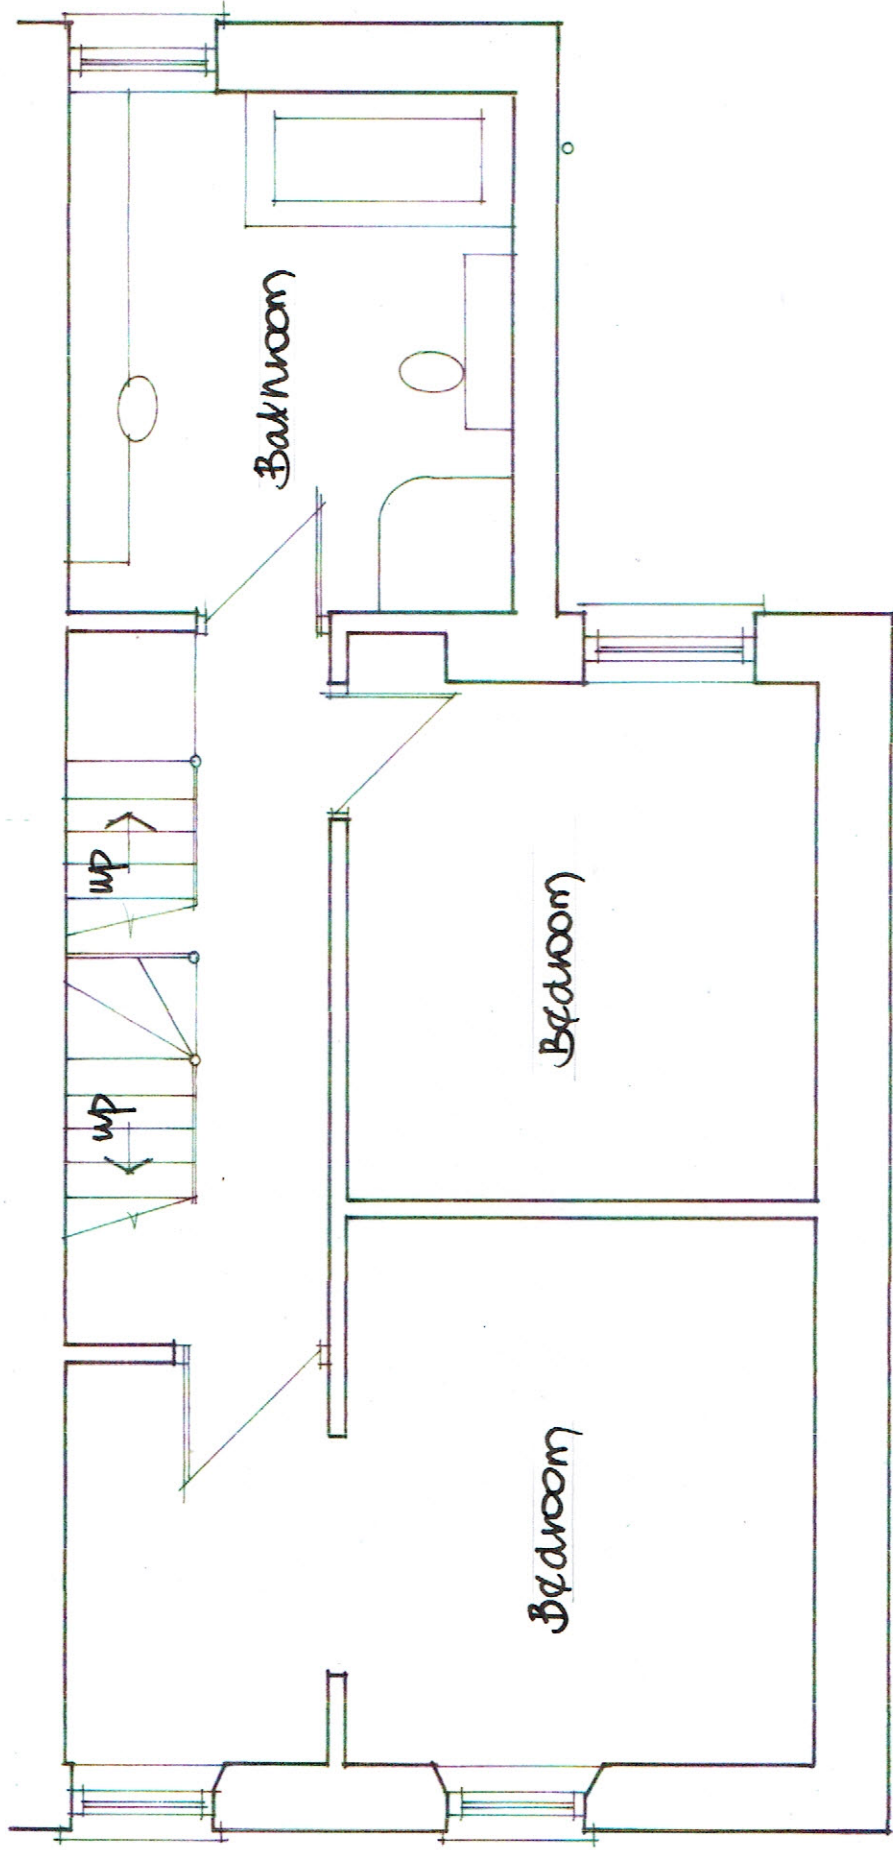

Existing First Floor

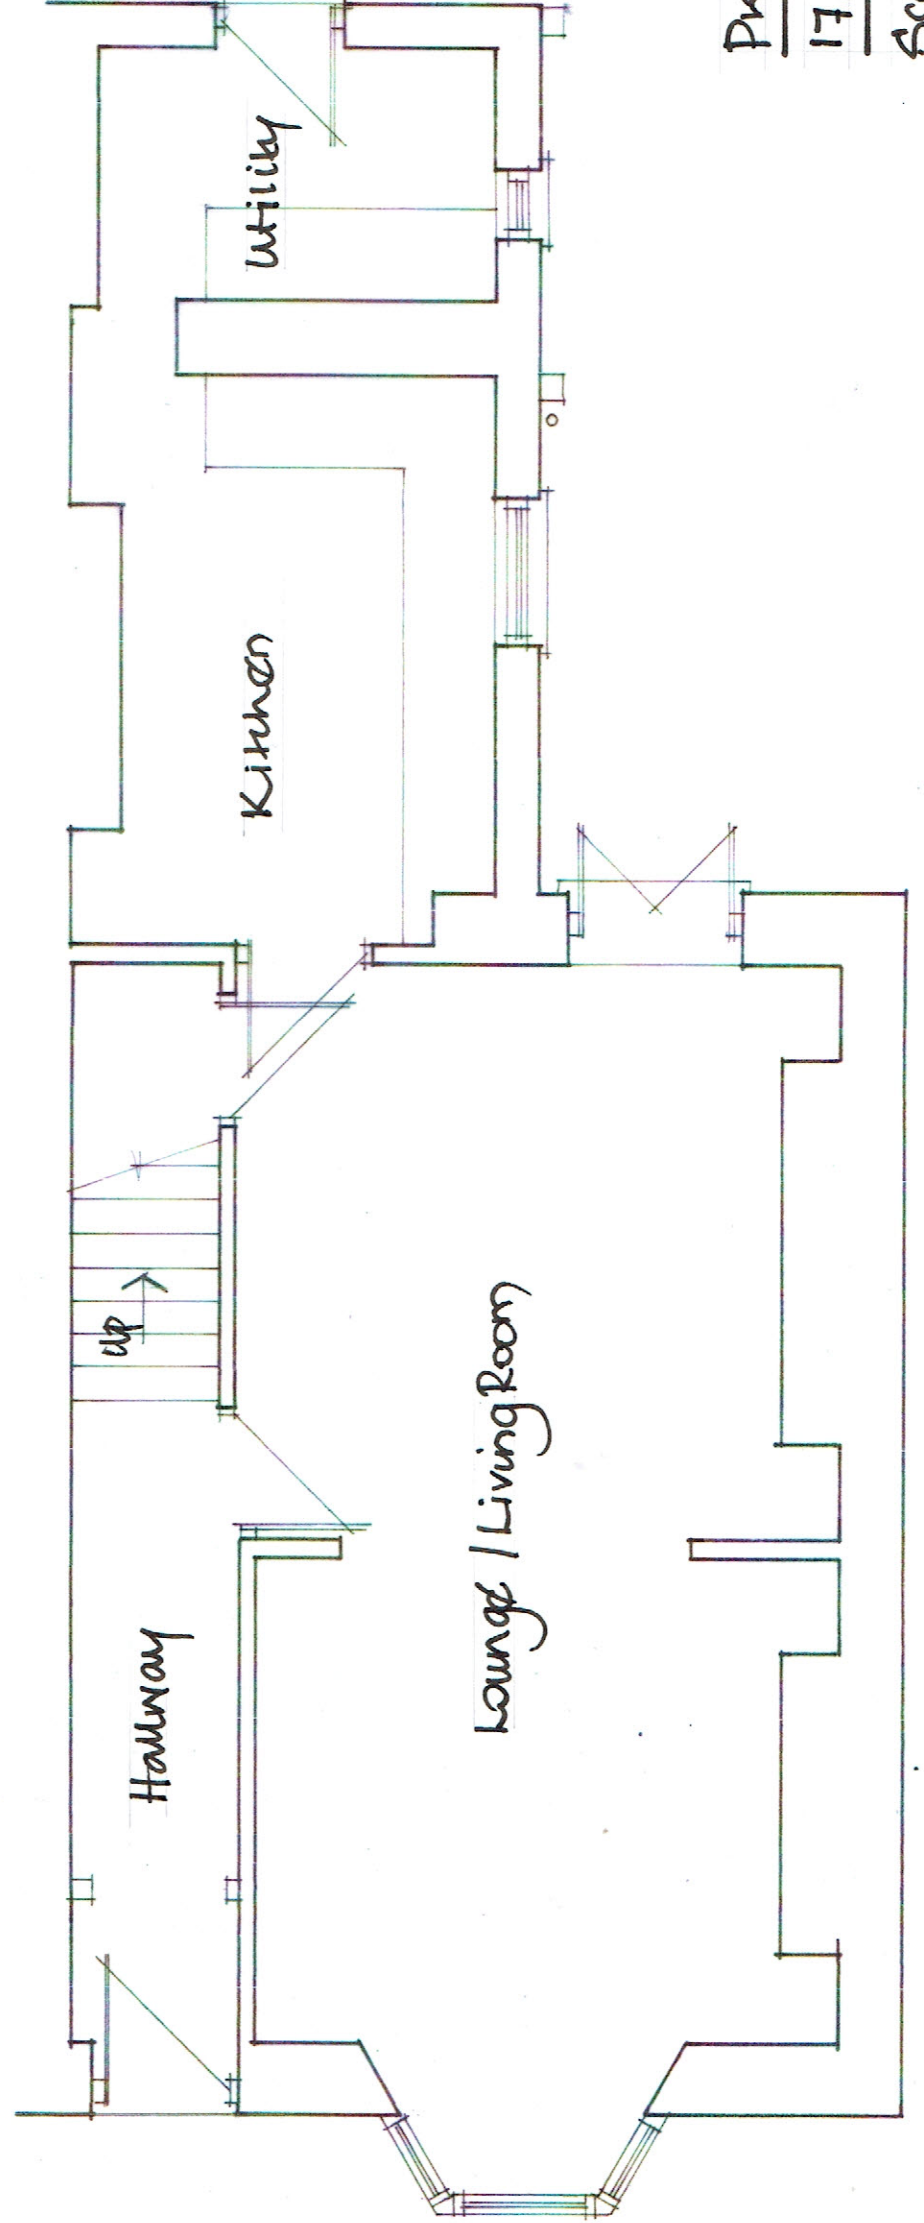

Existing Ground Floor

Proposed Extension at
17, Neath Road, Resolva.
Scale 1/50 Dgn N° 17/NR/04.