


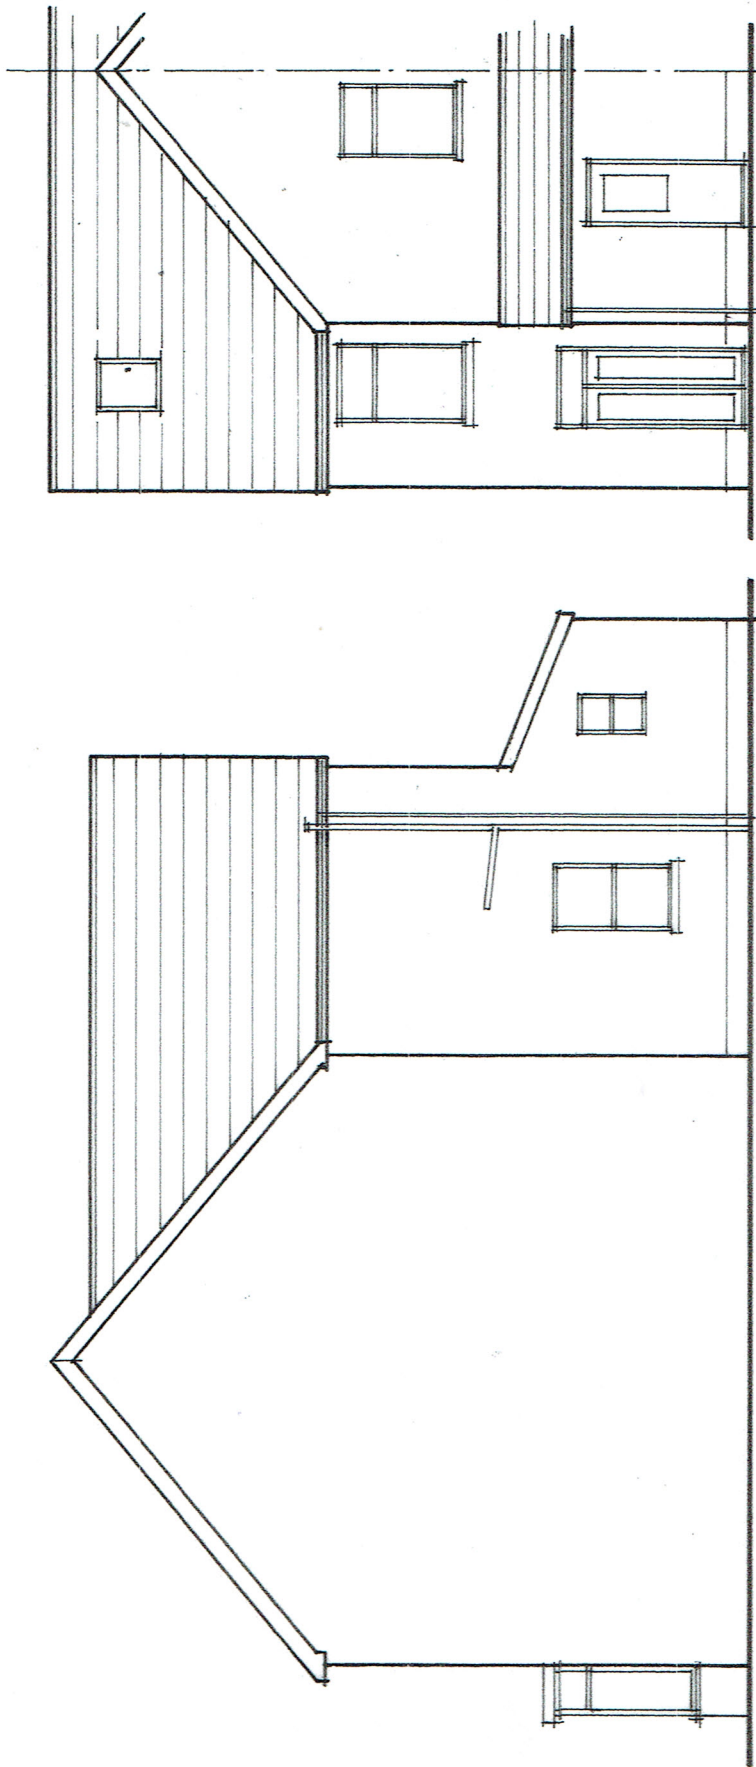

Existing Side Elevation

Existing Rear Elevation

Proposed Extension at
17, Neath Road, Resolven.
Scale 1/100 by N° 17/NR/05