
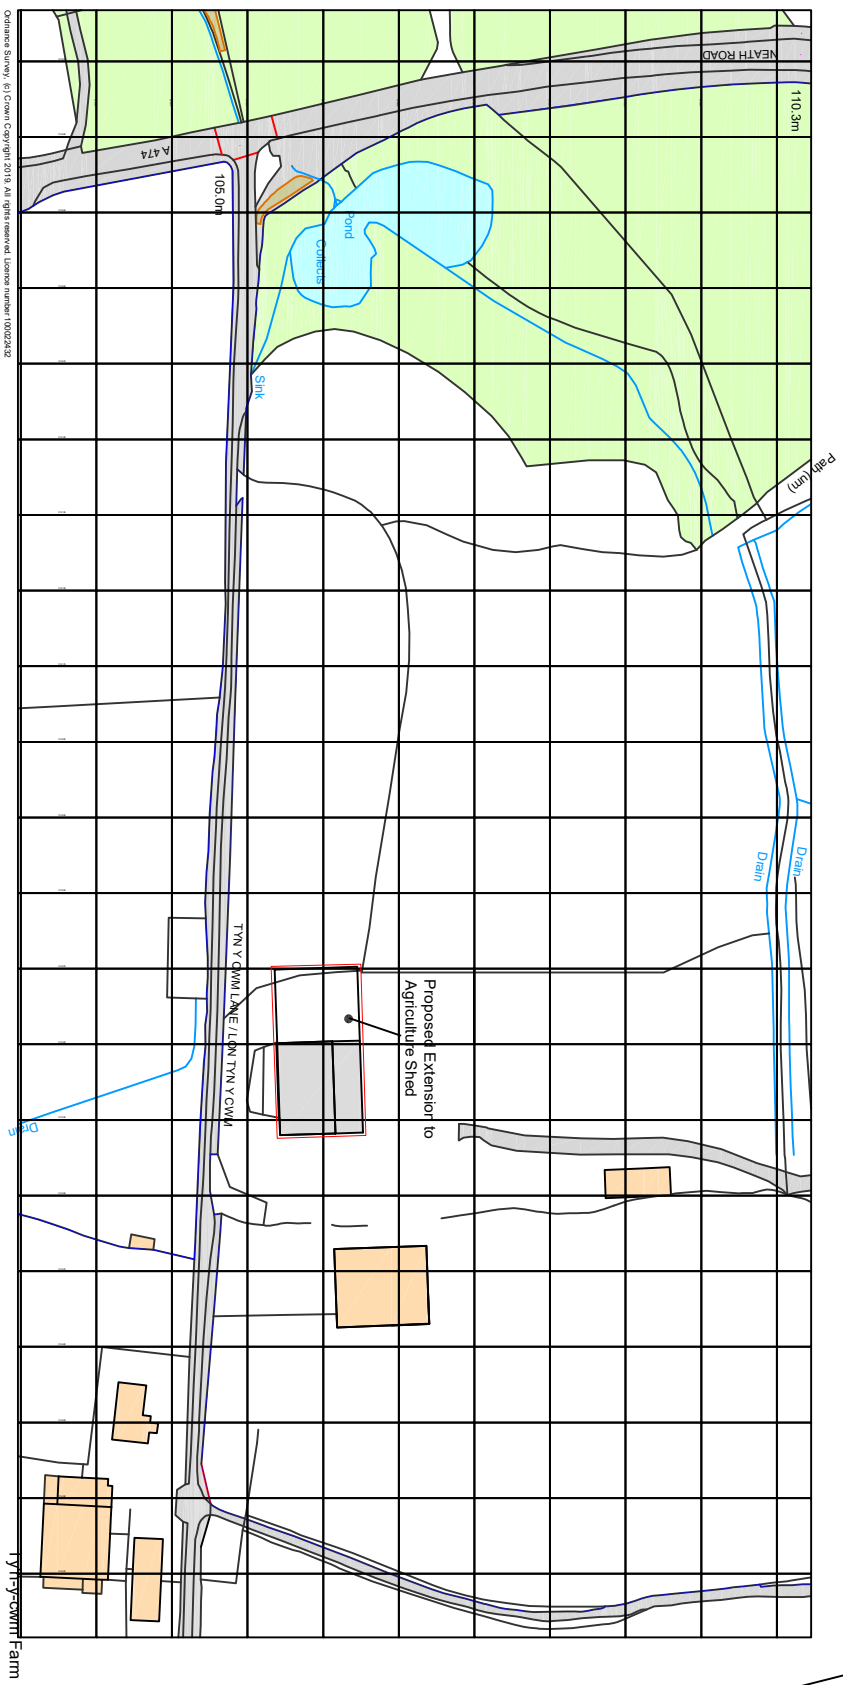


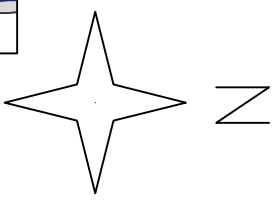

Ordnance Survey, © Crown Copyright 2019. All rights reserved. Licence number: 10002942

Note:
Clients agricultural land extends beyond blue line shown

Revisions				Client			
Project				Mr Hopkins			
Tyn Y Cwm Farm							
Drawing Description							
Location Plan							
Project No							
1001							
Drawing No							
099							
Drawn By							
MGA							
Scale							
1:2500 @ A4							
Date							
Feb 2021							

DO NOT SCALE THIS DRAWING