



Superseded

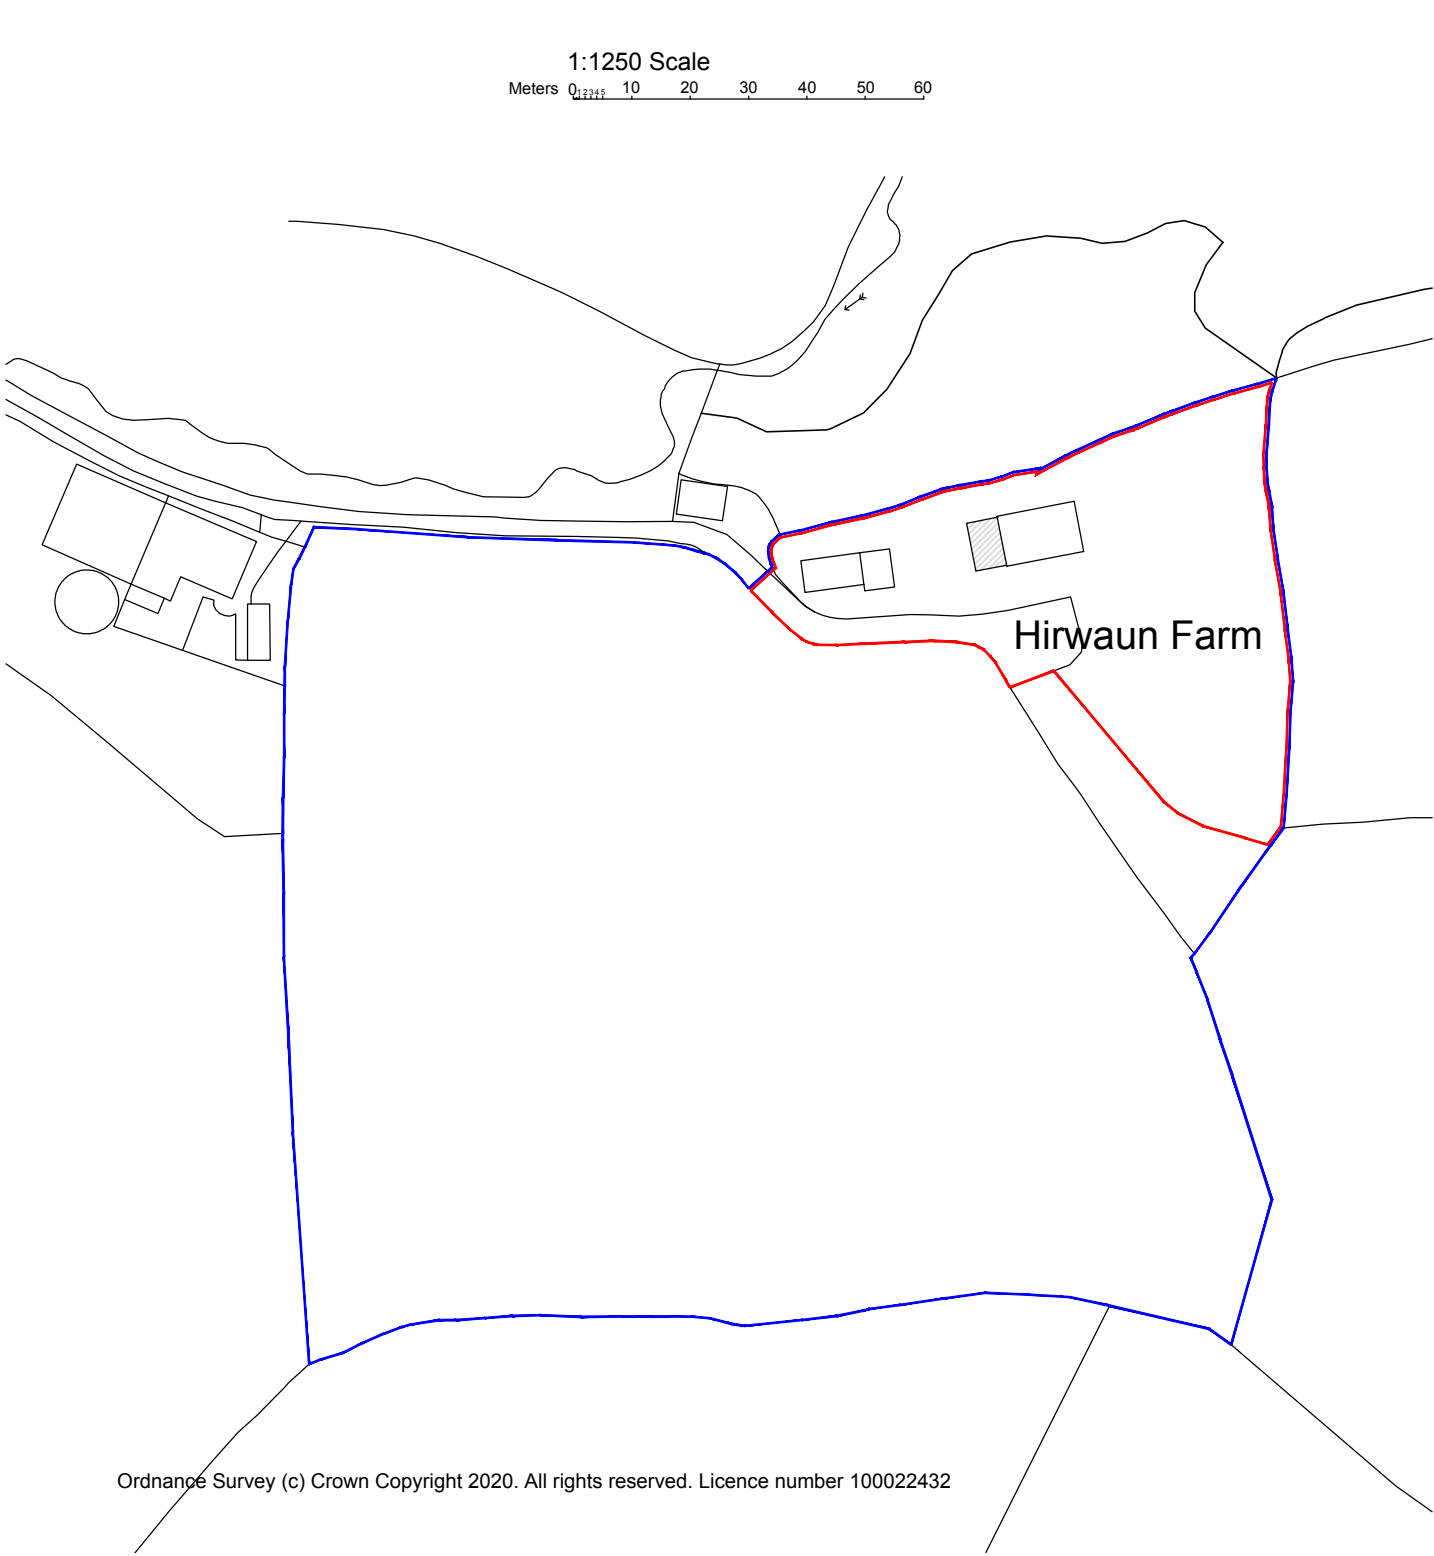

Proposed Site Location Plan 1:1250

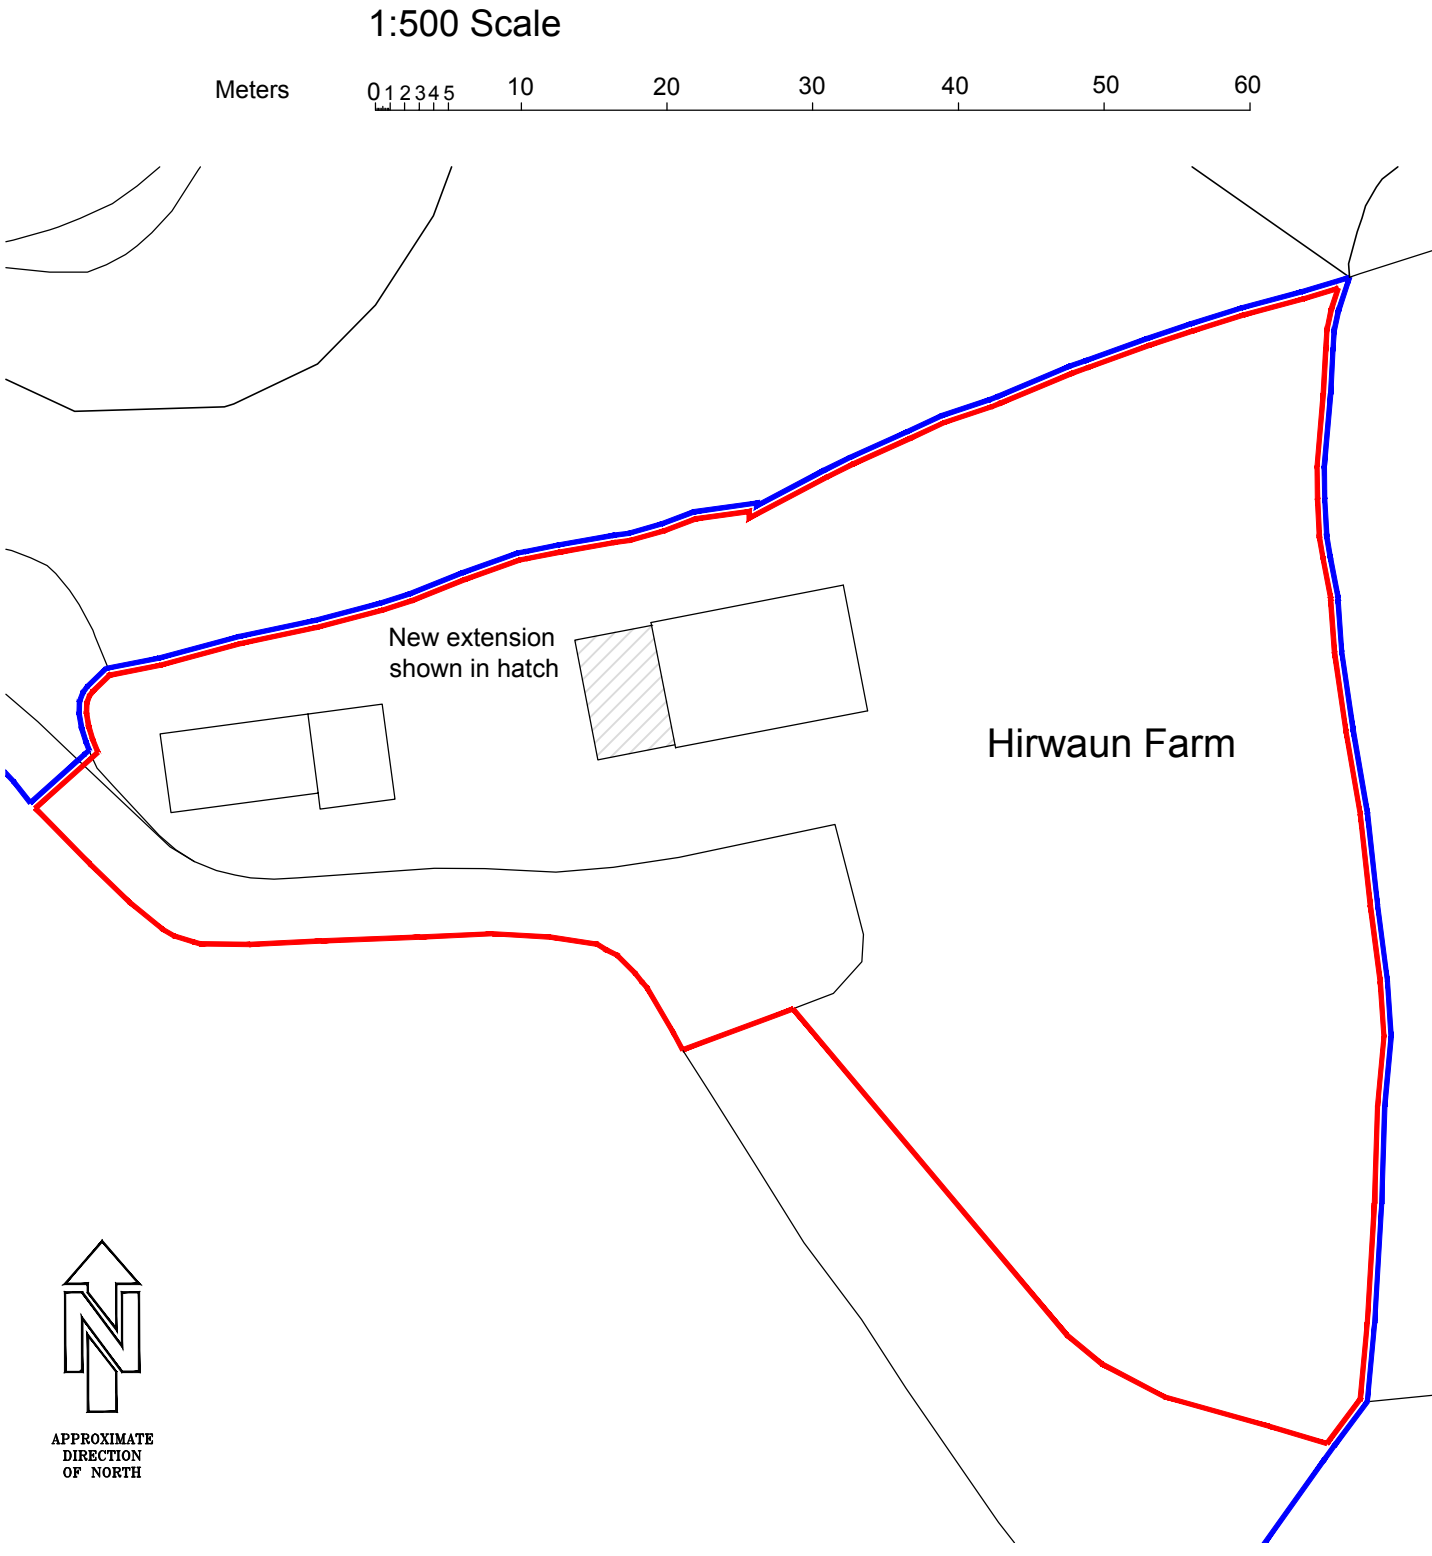

Proposed Block Plan 1:500

CLIENT	Mr & Mrs C Jackson
JOB TITLE	Hirwaun Farm, Margam, SA13 2TL

DRAWING TITLE	Proposed Site Location Plan & Block Plan
NUMBER	180-13

SCALE	1:1250 / 1:500 @ A3
REVISION	-

DRAWN BY	IRJ
DATE	March 21

REVISION NOTES