


SCALE 1:100

MR/MRS PUBREY
32 WINDSOR VILLAGE
BAGLAN MOORS
PORT TALBOT

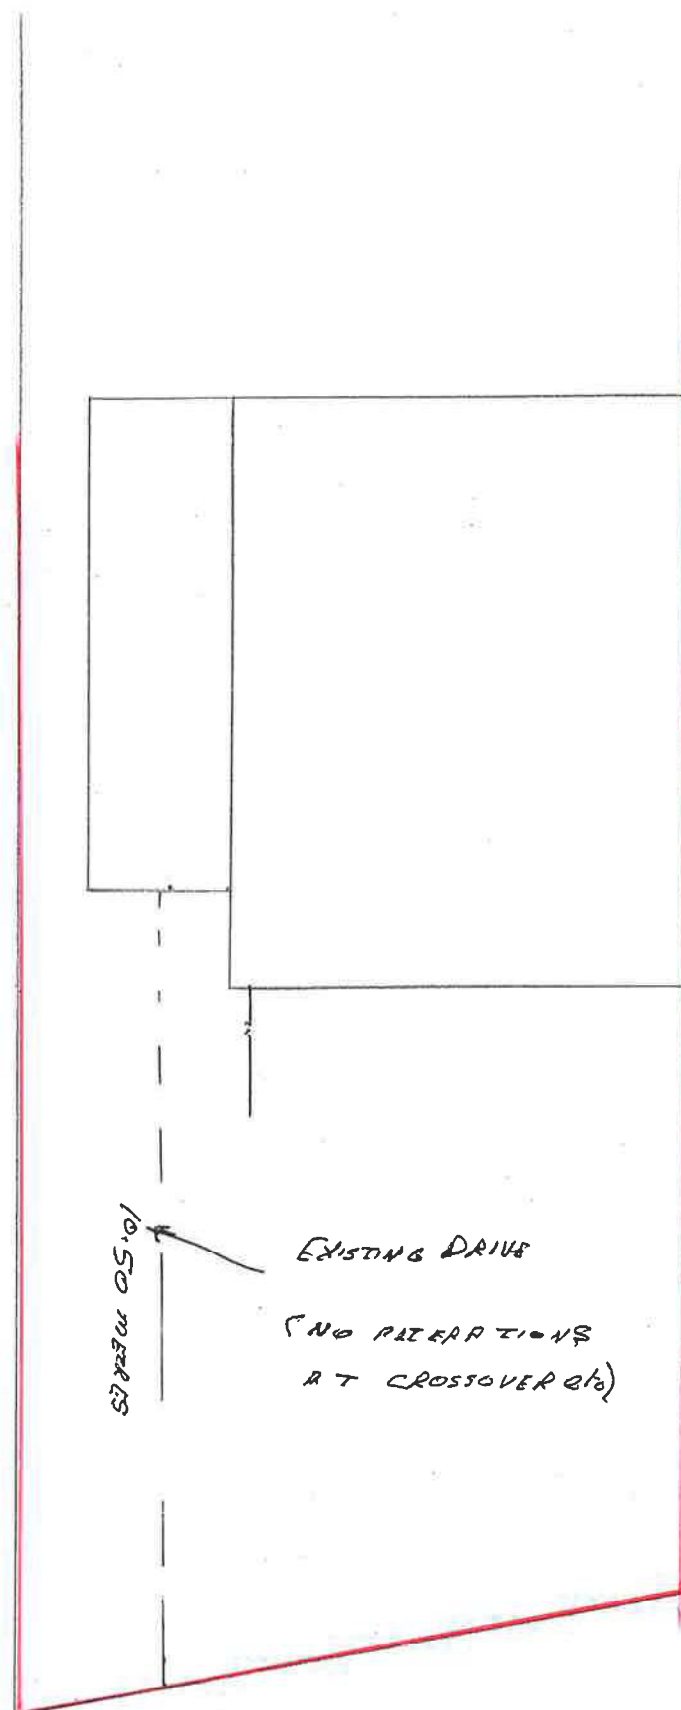

PROPOSED FRONT PREP TO
SHOW VEHICLE PARKING (DOMESTIC)