



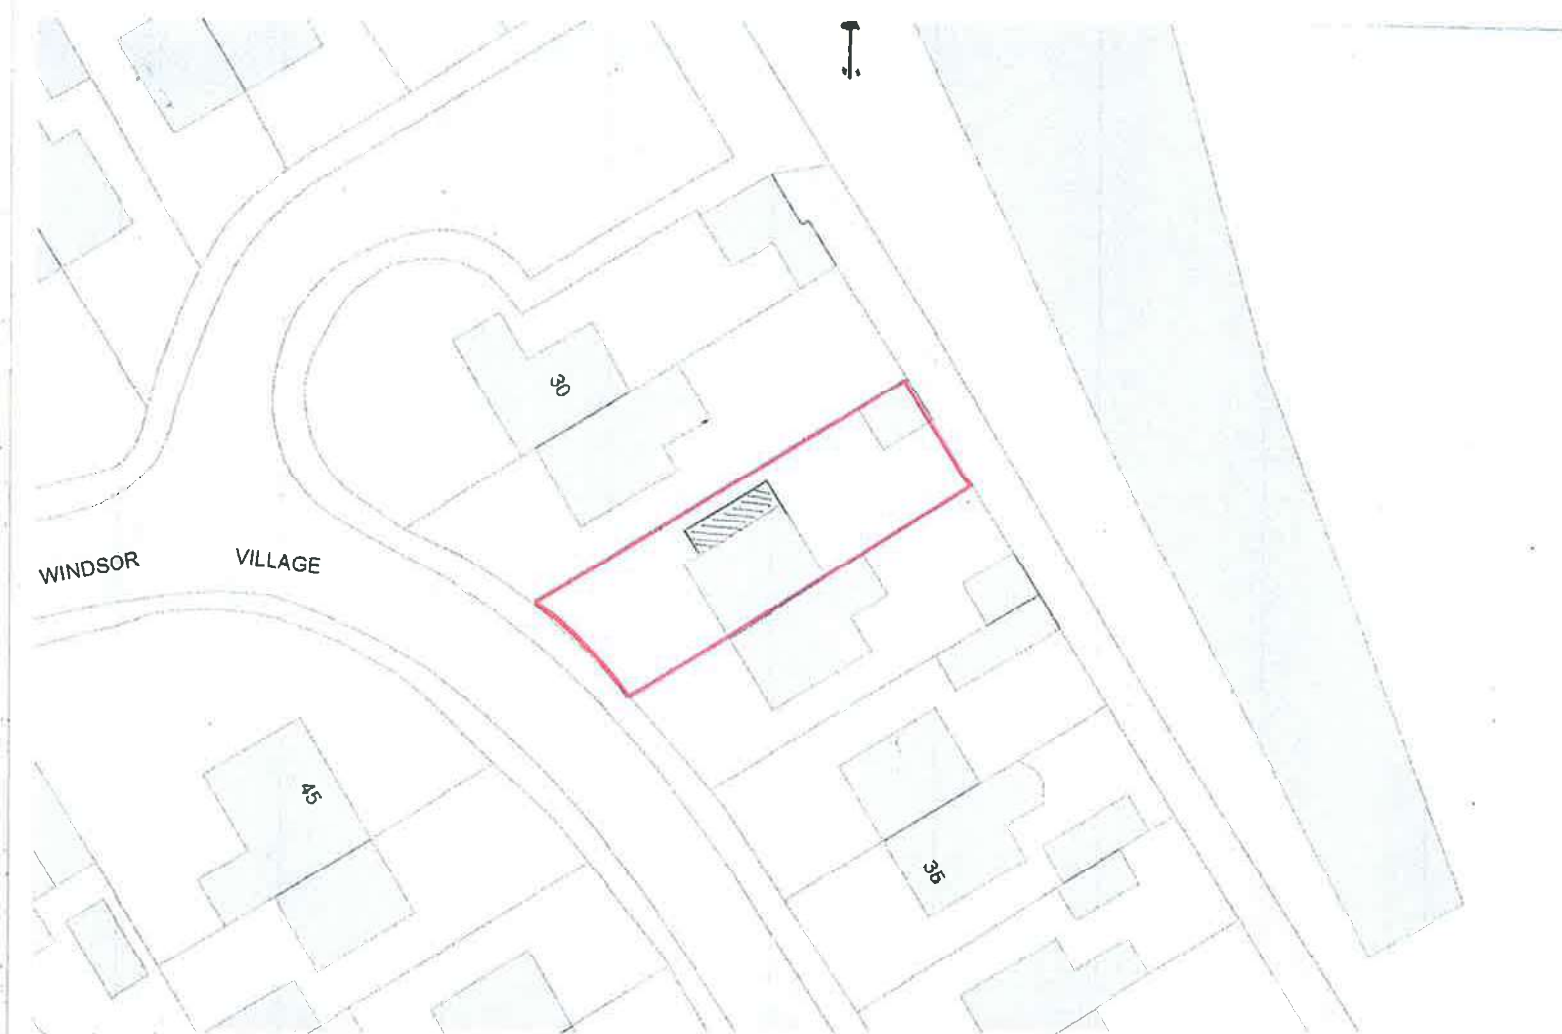

BLOCK PLAN 1:500

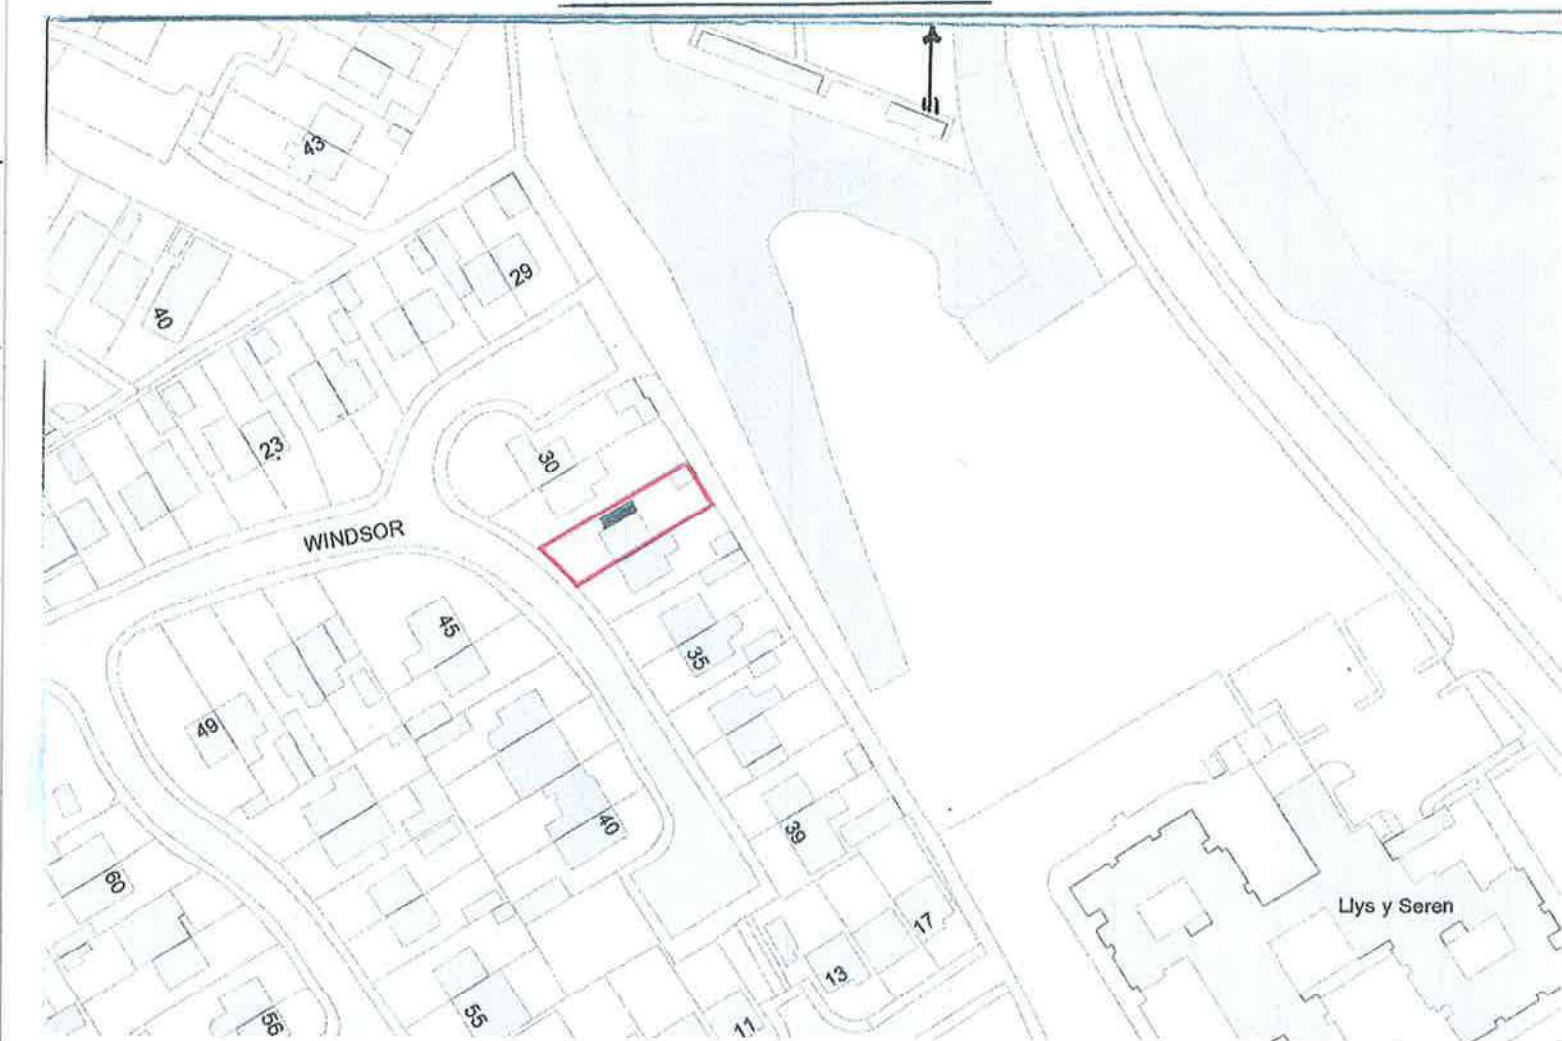

SITE PLAN 1:1250