


24 Hawthorn Avenue,
Neath,
Cimla,
Neath Port Talbot
SA11 3NW

OS MasterMap 1250/2500/10000 scale
Wednesday, March 10, 2021, ID: MPMBW-00945275
www.blackwellmapping.co.uk

1:200 scale print at A4, Centre: 275995 E, 196889 N

©Crown Copyright Ordnance Survey. Licence no. 100041041

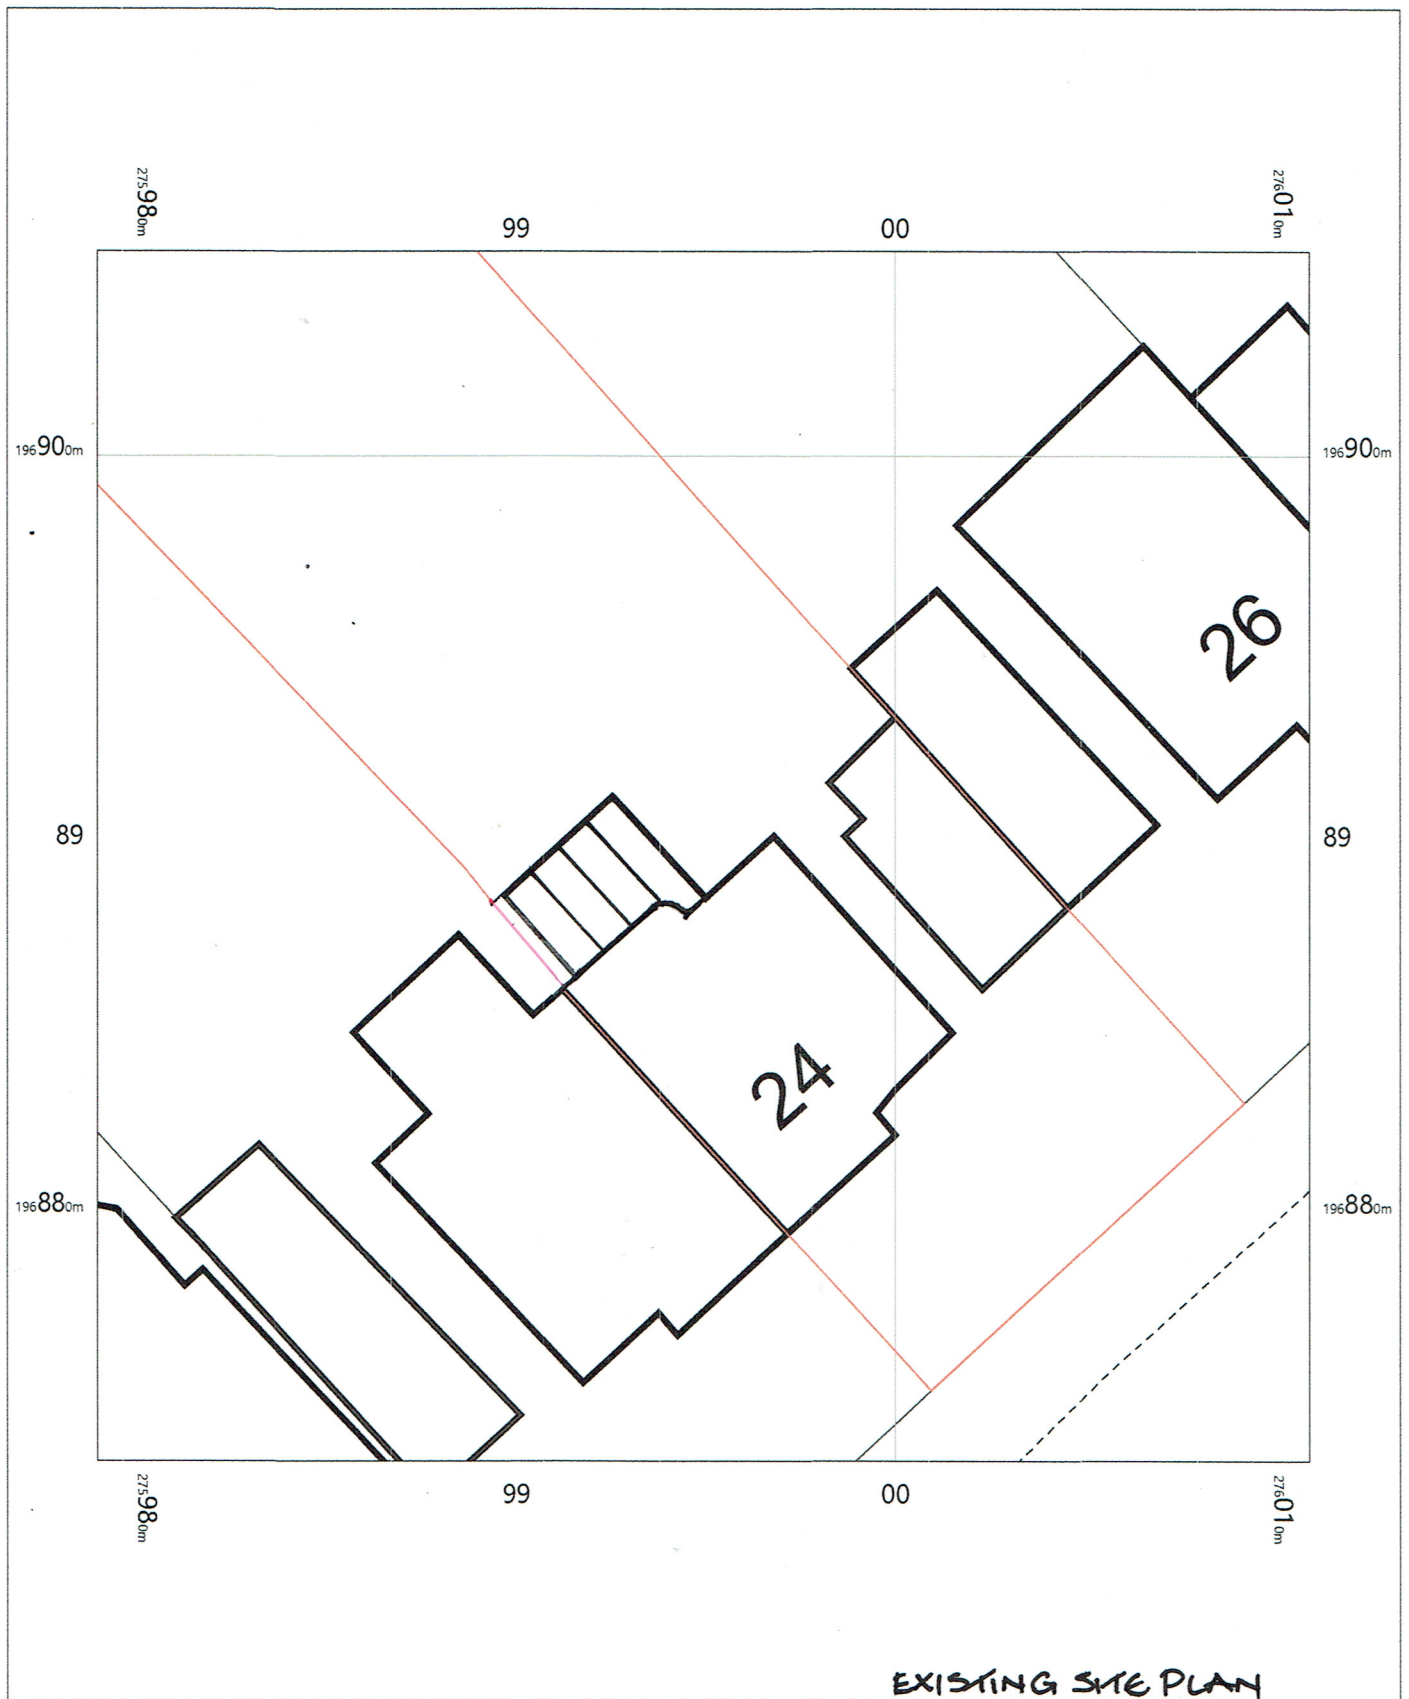

BLACKWELL'S
MAPPING SERVICES
PERSONAL & PROFESSIONAL MAPPING
www.blackwellmapping.co.uk

TEL: 0800 151 2612
maps@blackwell.co.uk