
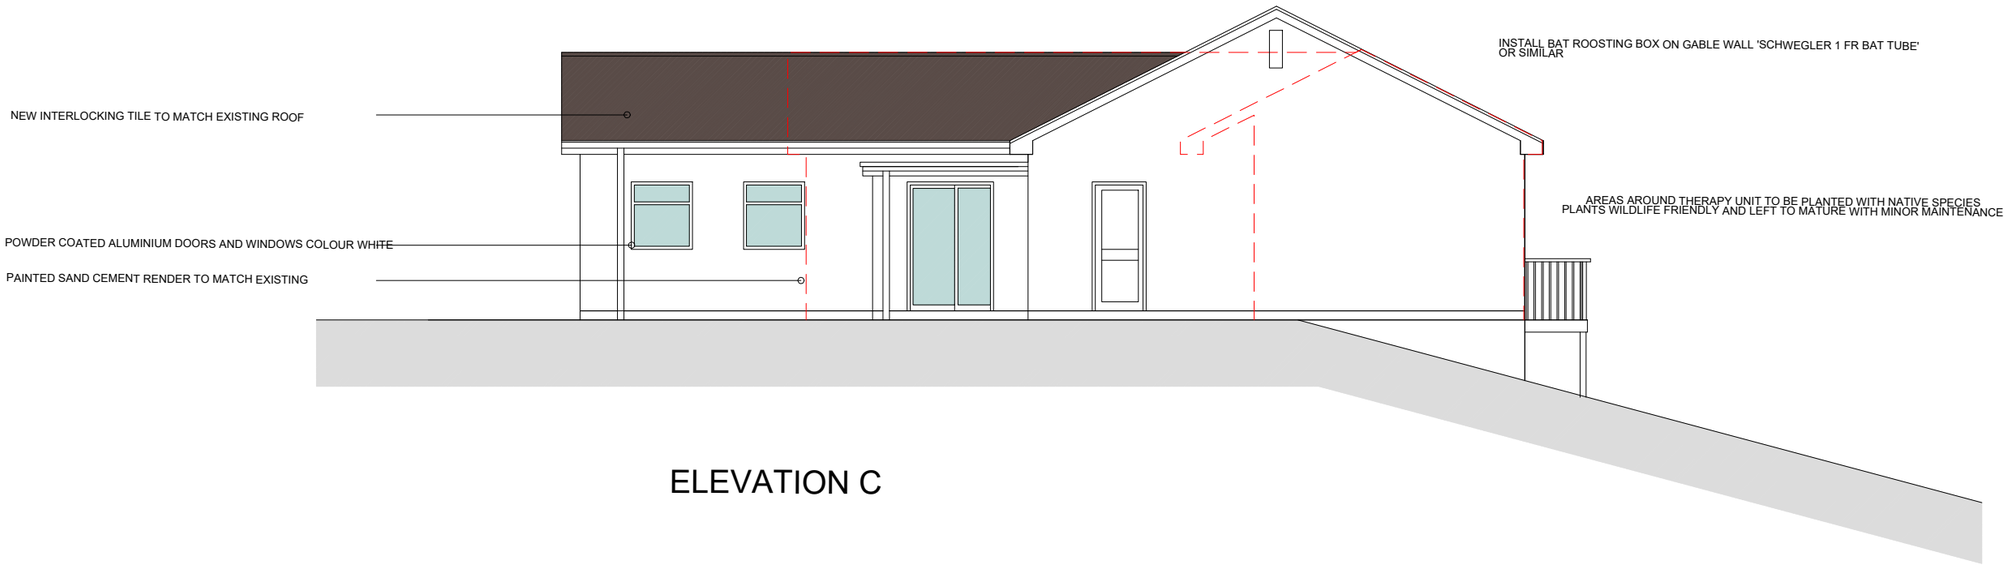


ELEVATION C

10 5 0

scale

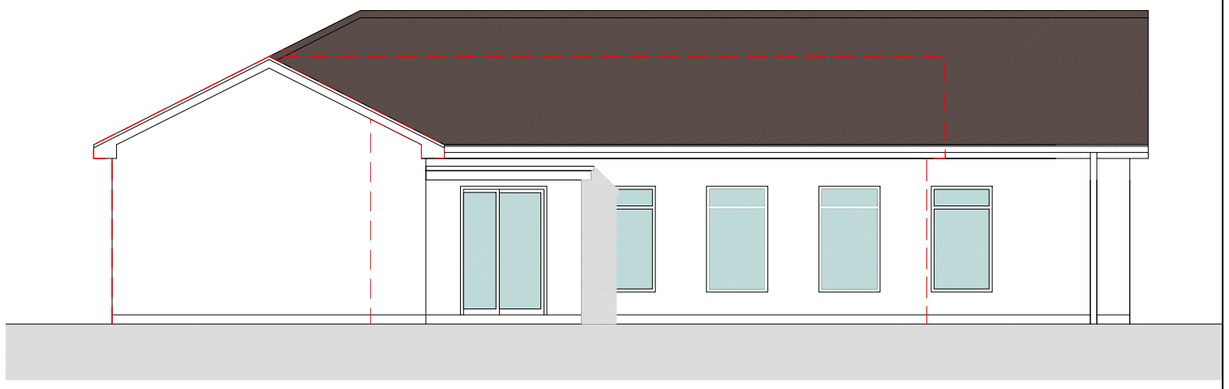

ELEVATION B

Scale 1:100@A3

FLOOR PROPOSED ELEVATIONS THERAPY ANNEXE SHEET 02	JOB NO. 781–16–04A	Roger North, Long and Partners Chartered Surveyors RICS
ADDRESS MAES Y GWILOG FARM CRYMLYN ROAD SKEWEN SWANSEA	DATE 05/02/2021	5 Neptune Court Vanguard Way Cardiff CF24 5PJ Telephone 029 2048 4484 Facsimile 029 2048 2545 E-mail rnl@fut.net

Superseded