




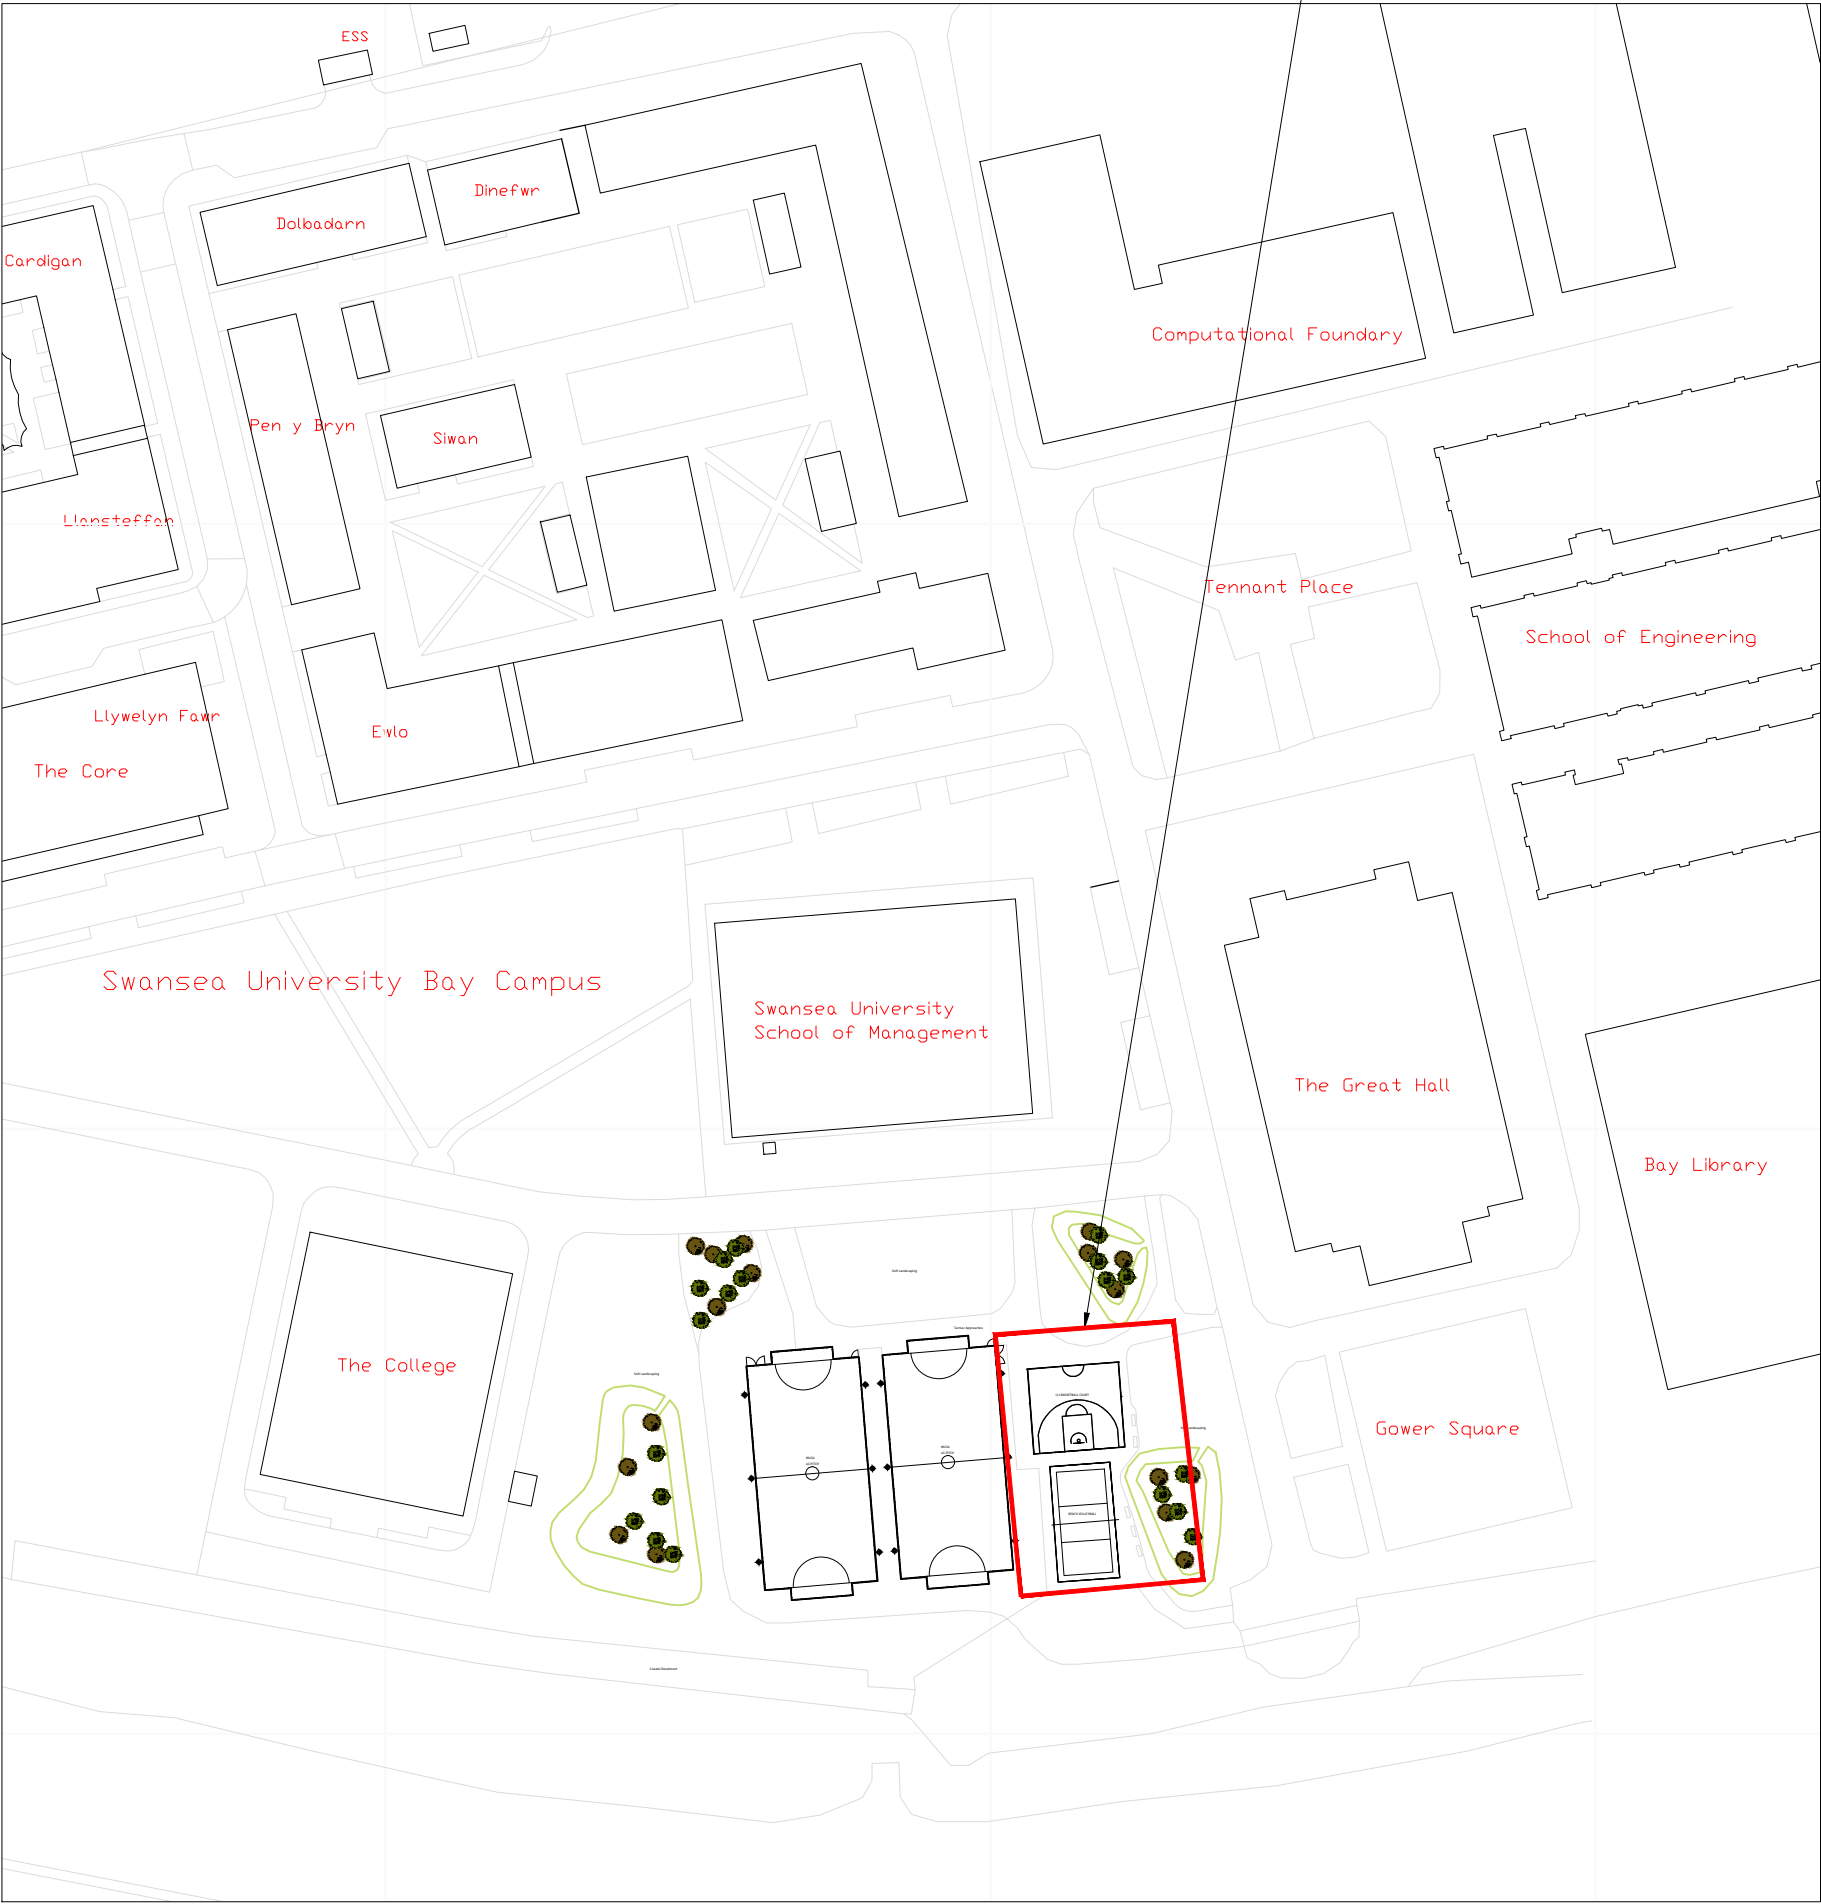


SITE LOCATION PLAN
SCALE 1:1250@A3

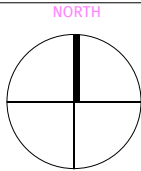

Location of development site

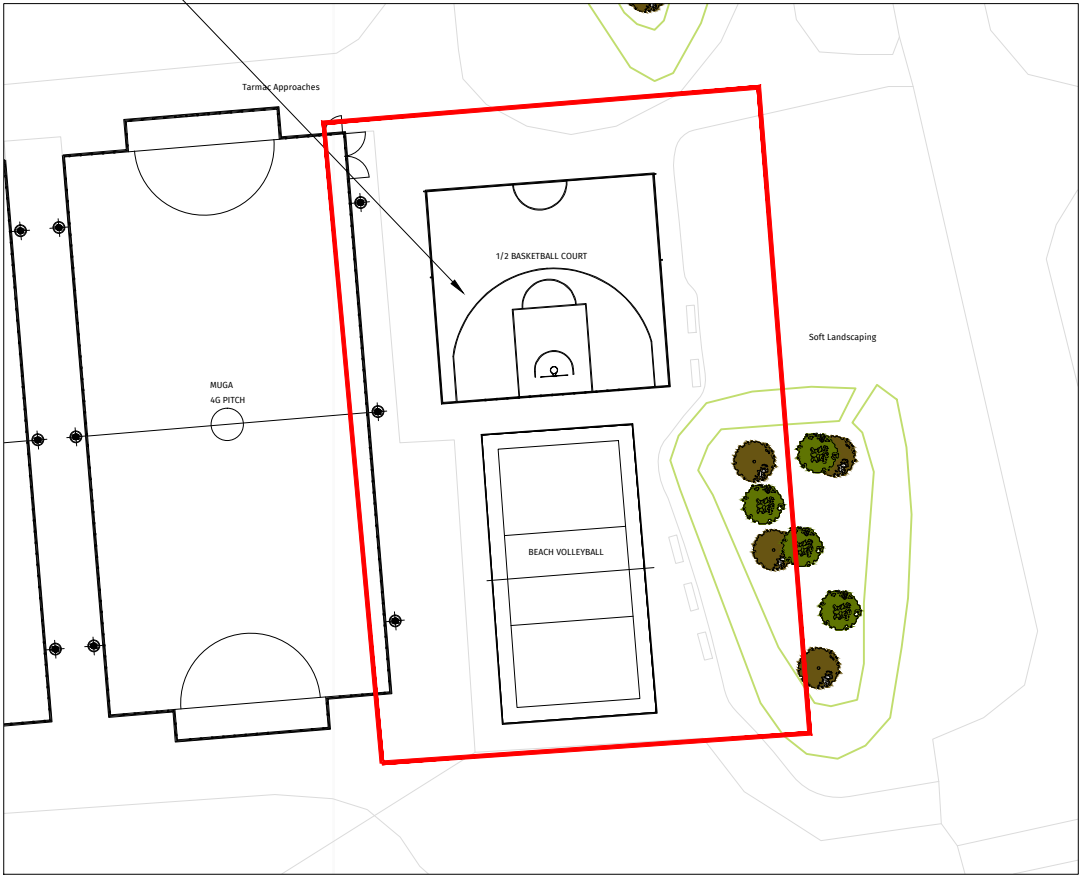

BLOCK PLAN
SCALE 1:500@A3

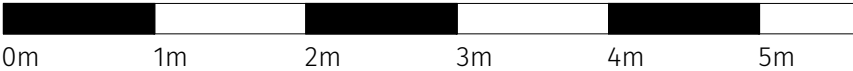

REV	DATE	DESCRIPTION	DR	CH
-----	------	-------------	----	----

DB3

CARDIFF

2 Callaghan Square, Cardiff, CF10 5BT.
T: 029 2034 2688 www.darntonb3.com

CLIENT



PROJECT

Swansea University - Sports Provision
Bay Campus - MUGA

TITLE

Site Layout Plan
AS EXISTING

CREATION DATE	SCALE @ A1	DRN	CHK	STATUS
Jan 2021	1:2500 / 1:500	GW	MS	PL

SHEET NO.

14801 - DB3 - 001 - 00 - DR - A - 0001

REVISION

-

PROJECT NO | ORIGINATOR | ZONE | LEVEL | TYPE | ROLE | NUMBER
© COPYRIGHT: ALL RIGHTS RESERVED.
THIS DRAWING MUST BE READ IN CONJUNCTION WITH ALL OTHER RELEVANT DRAWINGS AND INFORMATION.
ANY DISCREPANCIES MUST BE REPORTED TO DARNTONB3 IMMEDIATELY.
THE DRAWING OR INFORMATION MUST NOT BE USED FOR CONSTRUCTION UNLESS EXPRESSLY ISSUED FOR CONSTRUCTION.
DO NOT SCALE FROM THIS DRAWING. WORK ONLY TO THE PRINTED DIMENSIONS.

PLANNING