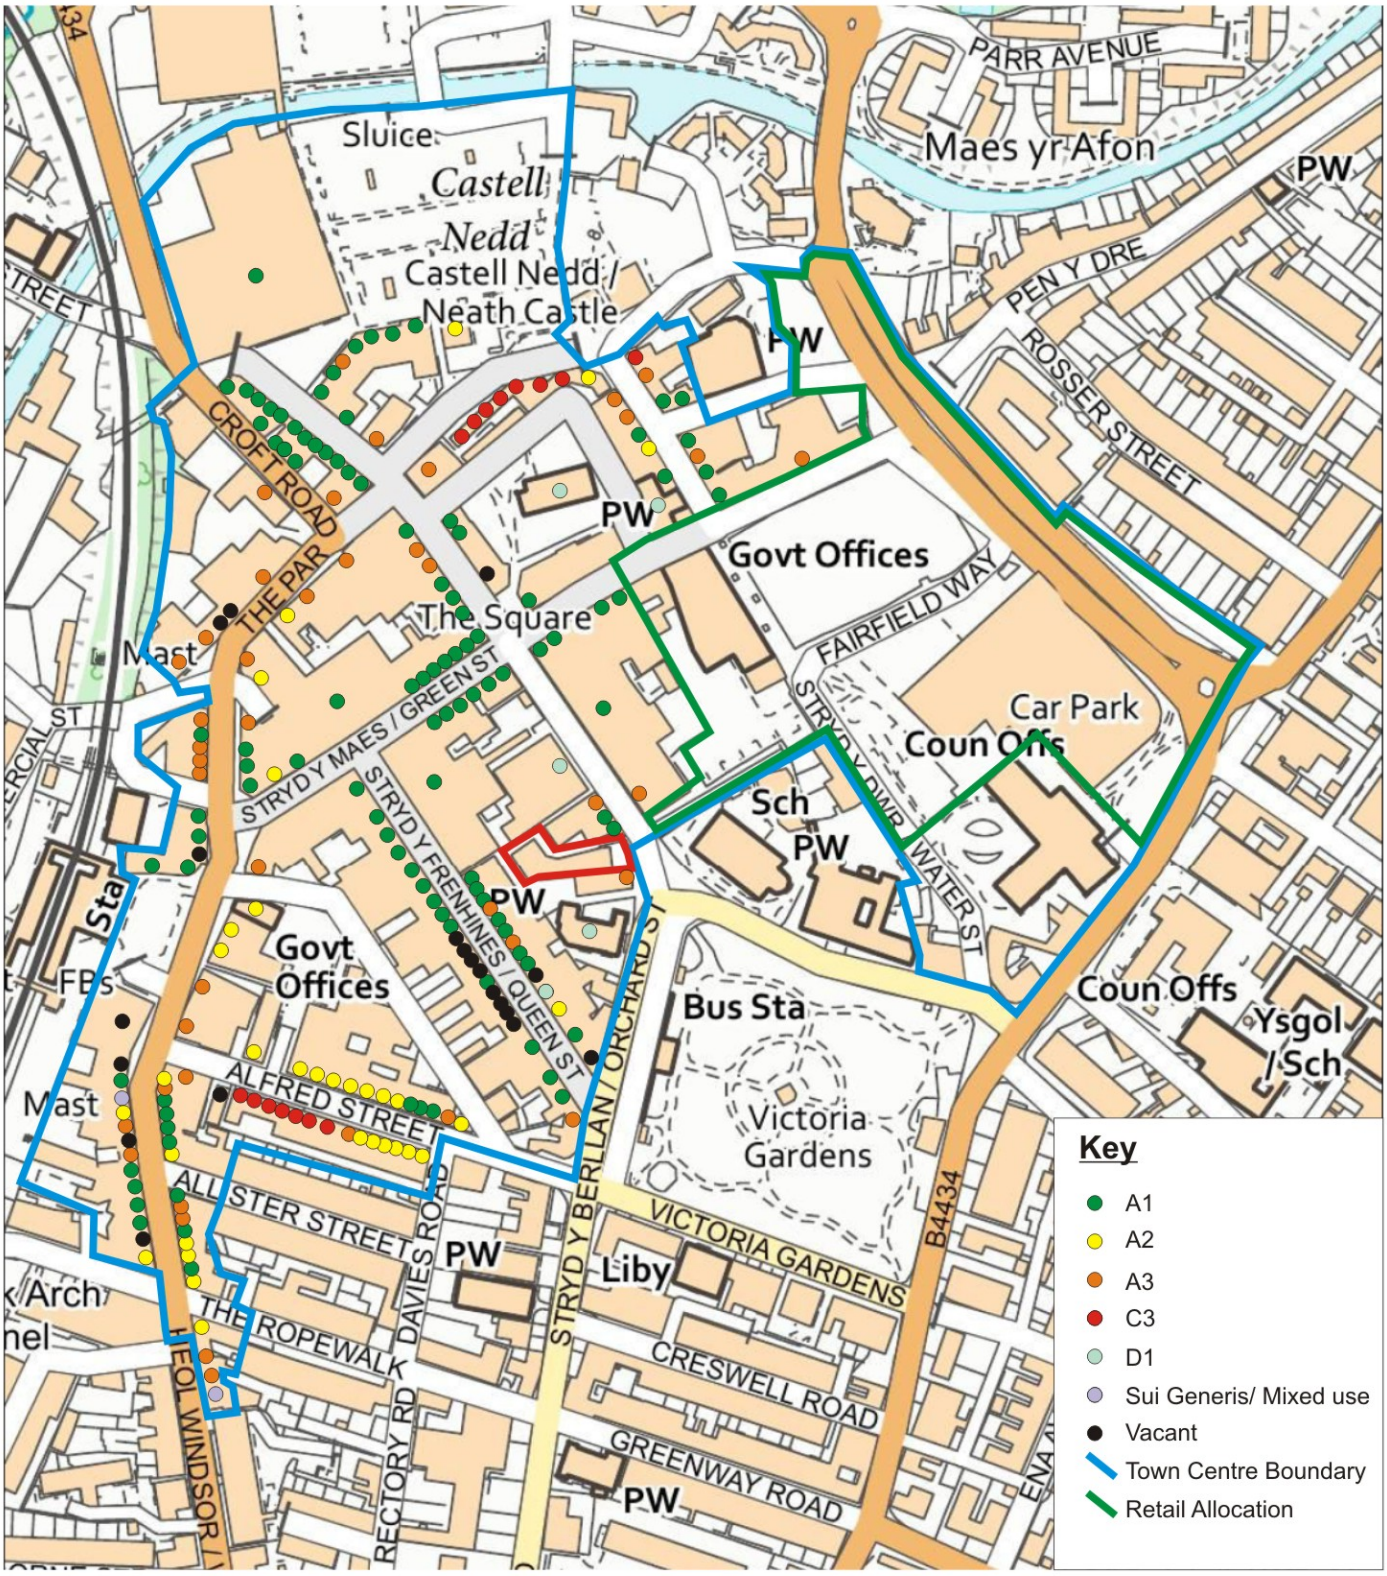


Title: Ground Floor Land Use Audit

Location: Neath Town Centre

Date: December 2020

NOT TO SCALE | **Dwg. No.:** 1010.b/LUA

EVANSBANKS PLANNING