

CHAMBERLAIN
MOSS
architecture

97a Glabe Street | Penarth
Vale of Glamorgan | CF64 1EE
T: 02920 306400
www.chamberlainmoss.co.uk

Project number 18 ORCHARD STREET, NEATH

Client LIFE PROPERTY GROUP LTD

Title PROPOSED ELEVATIONS SHEET 1

Drawing number A123

Scale 1 : 100 at A1

Revision B

Status P L A N N I N G


Drawn PC

Date 04.03.21

Notes

Do not scale from this drawing. Use figured dimensions only, which are displayed in millimeters unless stated otherwise. The contractor is requested to check all dimensions before work is put in hand. Any discrepancies within the drawing should be reported prior to commencement of works.

Copyright of this drawing belongs solely to CMKA Ltd. This drawing must only be used for the purpose for which it is supplied and its contents must not be reproduced for any purpose without written permission.

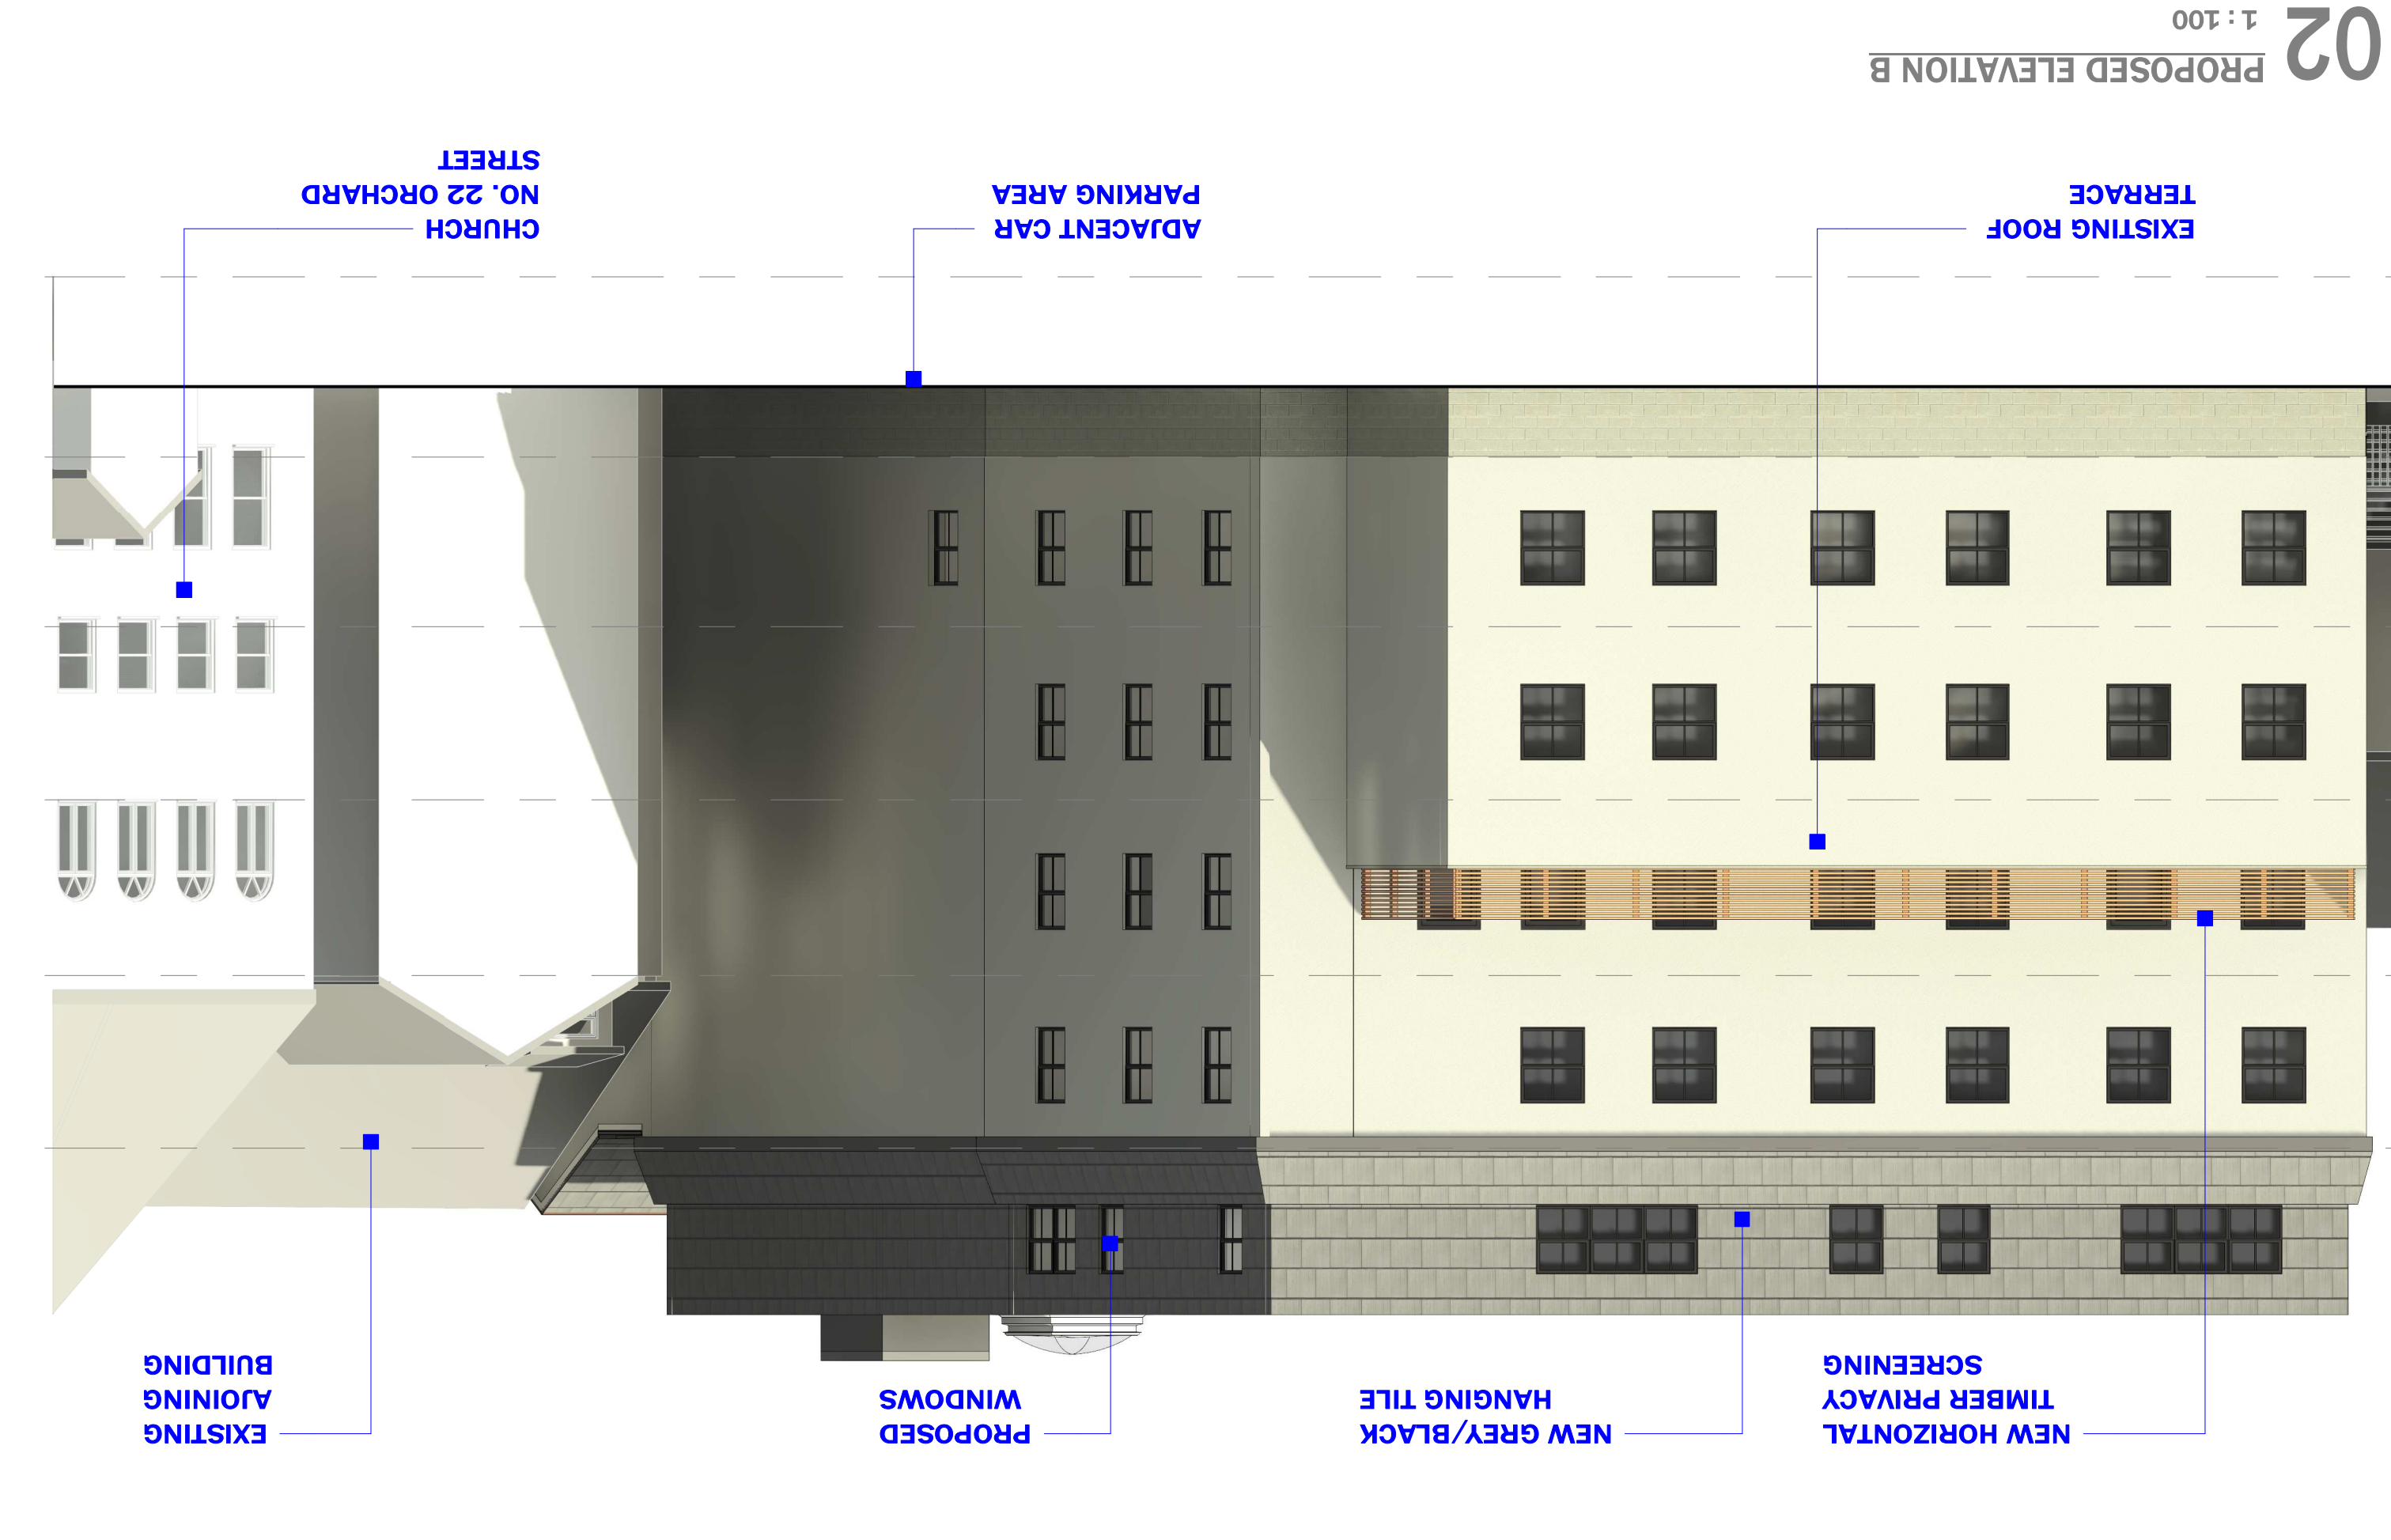

Revisions	
A	27.01.21 Entrance area redesigned, unit mix amended
B	04.03.21 Issued for planning

