



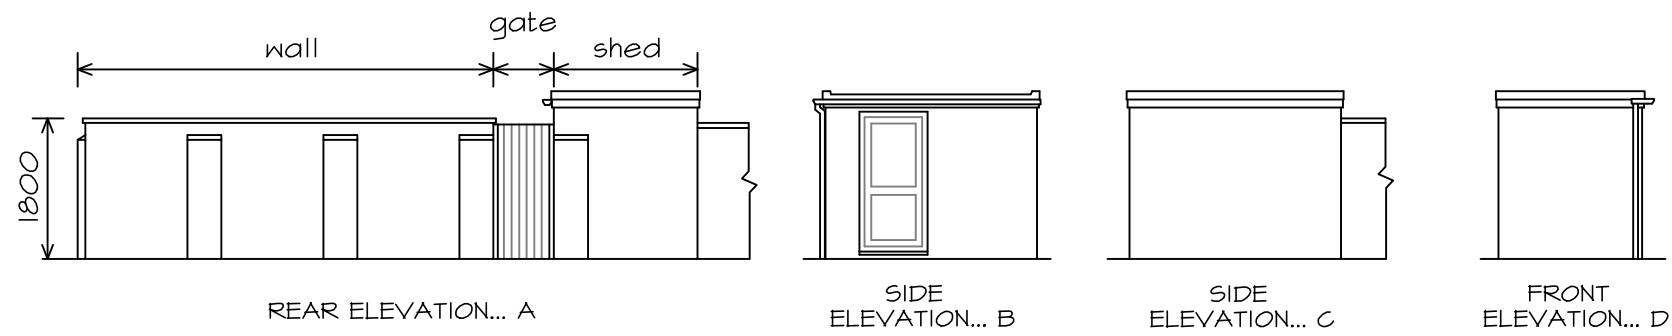


ELEVATIONS.... SCALE 1/100

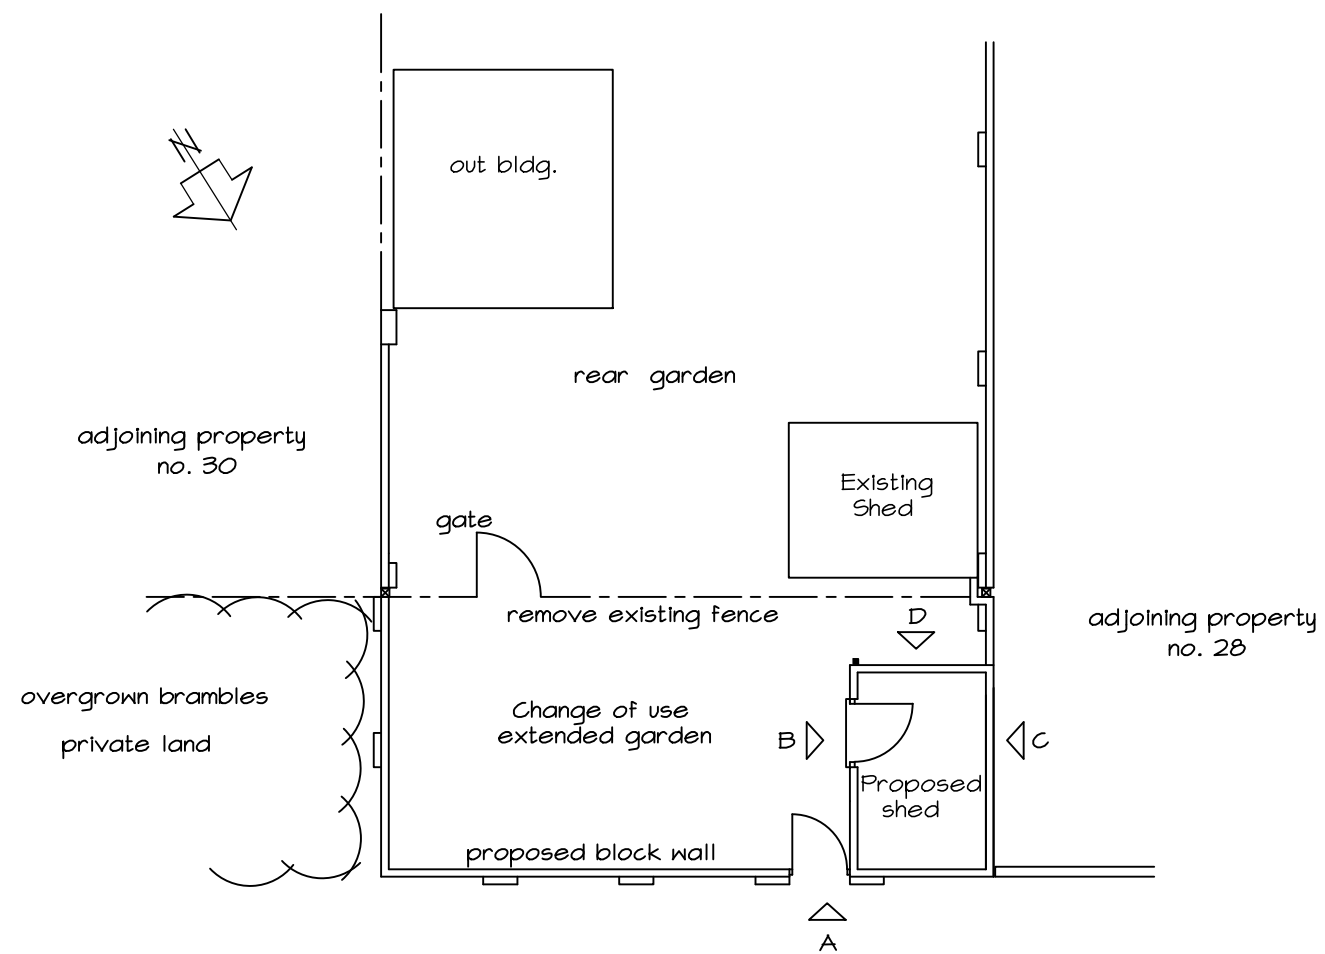

PLAN
SITE LAYOUT... 1/100



LOCATION PLAN - - 1:1250

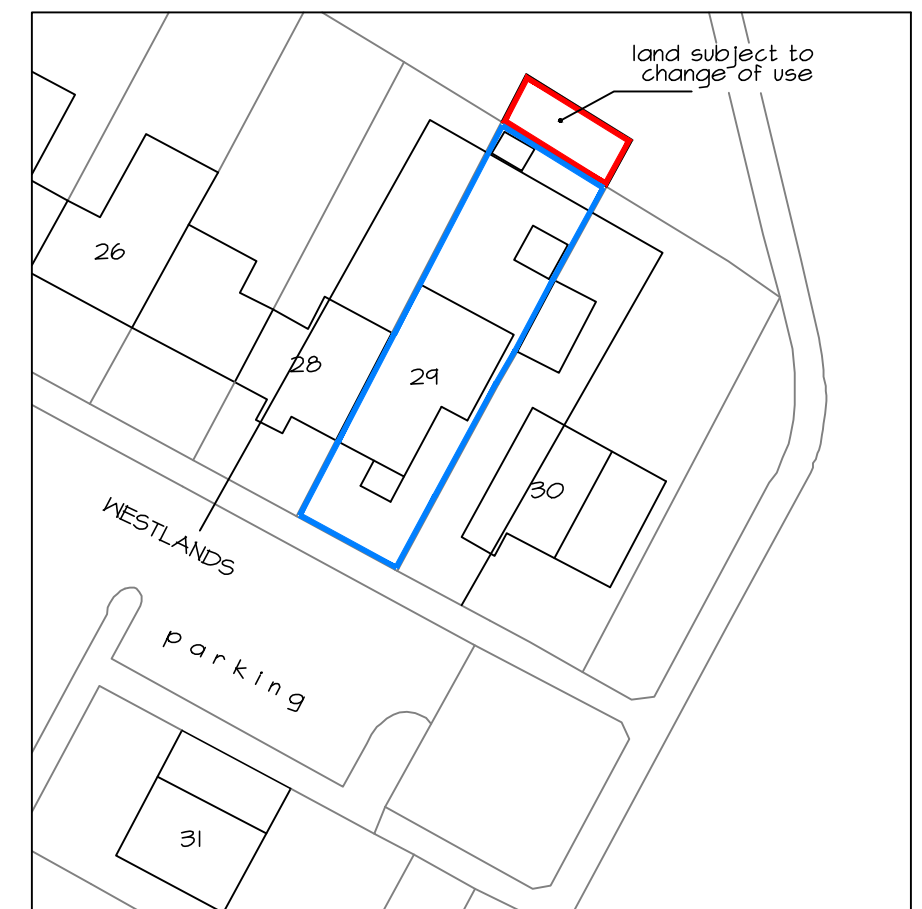

BLOCK PLAN - - 1:500

PROPOSED CHANGE OF USE TO LAND AND PROPOSED NEW WALL AND SHED.
MR. N. ATKINSON 29 WESTLANDS , BAGLAN MOORS , PORT TALBOT

DATE : MARCH 2021

SCALES AS SHOWN

DWG. No. WE/29