
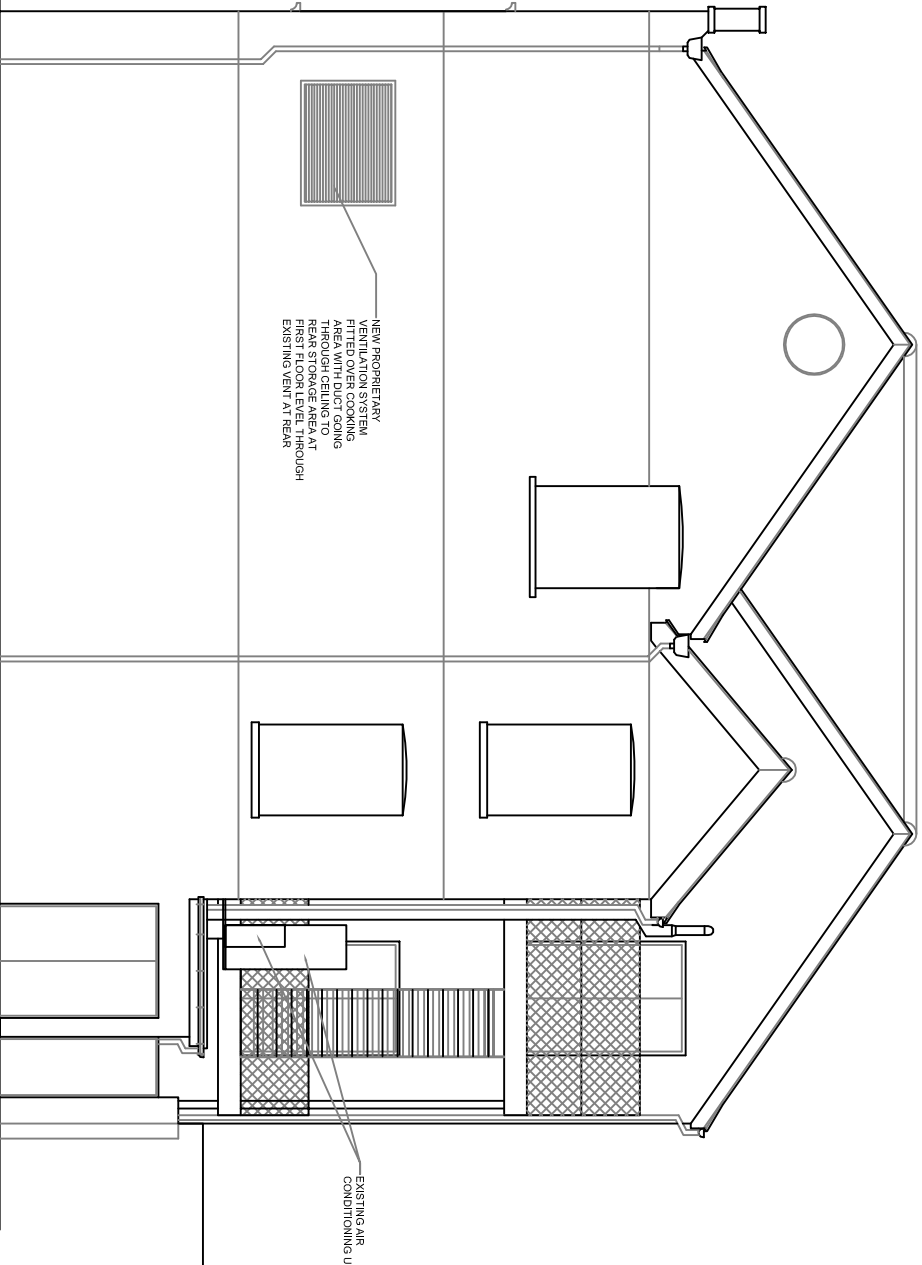


ALL DIMENSIONS SHOWN ARE TO STRUCTURE ONLY

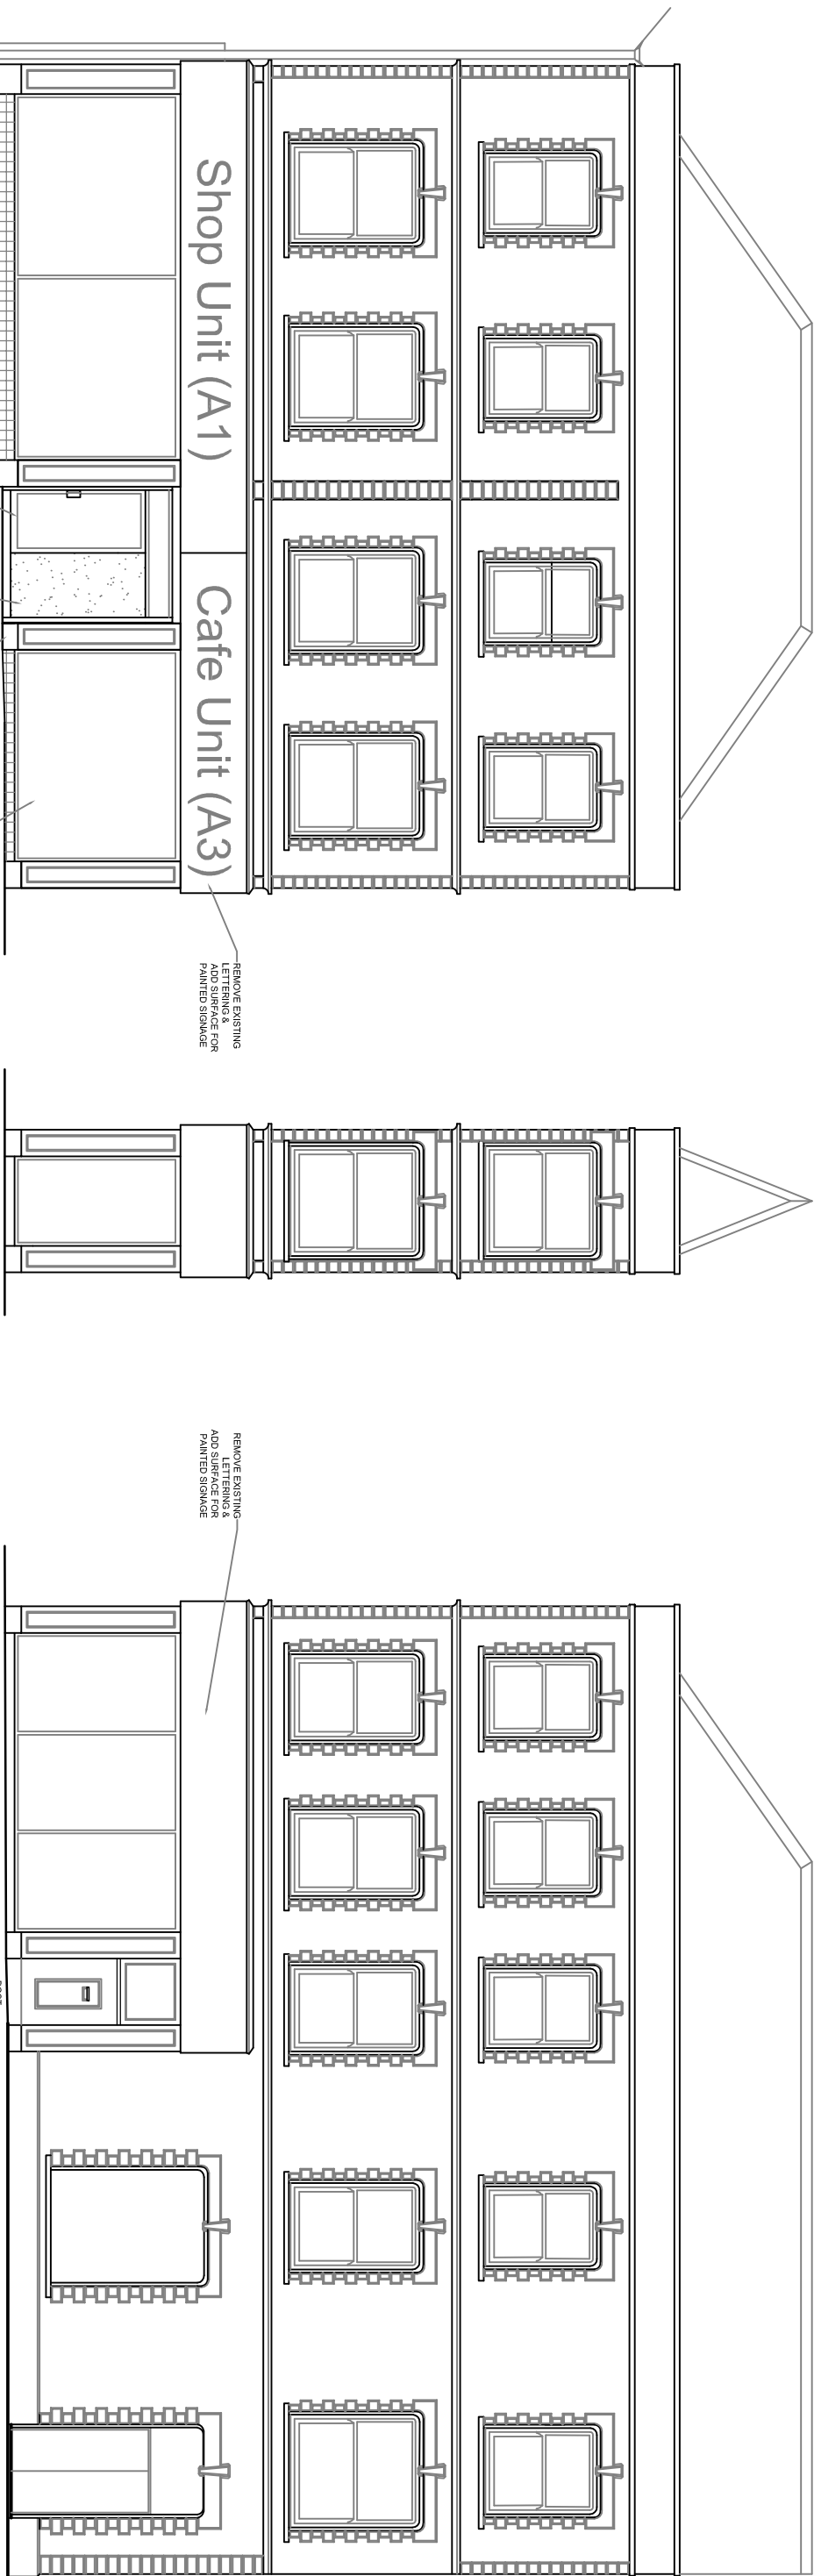

THESE DRAWINGS ARE FOR
PLANNING PURPOSES ONLY &
ARE ONLY FOR REFERENCE &
ILLUSTRATION OF THE PLAN
LAYOUT

DO NOT SCALE THIS DRAWING
All measurements to be confirmed on Site with any
discrepancies reported to supervising Surveyor for
verification.

C	Notes added to drawing for reference during construction.	26/02/21
B	Revised drawing due to revised dimensions & additional information provided.	14/10/20
A	Elevations added to drawing package.	14/08/20
Rev	Description	Date

07800 789453
01639 282789
caroline@seagreydesign.co.uk
www.seagreydesign.com
design for: extensions / house renovations / conversions

SEAGREY

Site
AL ASKER KARA
50 WIND STREET
NEATH SA11 3EN

Dwg Title
PROPOSED BUILDING
ELEVATIONS
GENERAL ARRANGEMENT

Drawn By: CLG Date: 07/08/2020

Scale: 1:50 @ A3L Dwg No: 20-308P/106

REV	A	B	C						
-----	---	---	---	--	--	--	--	--	--