
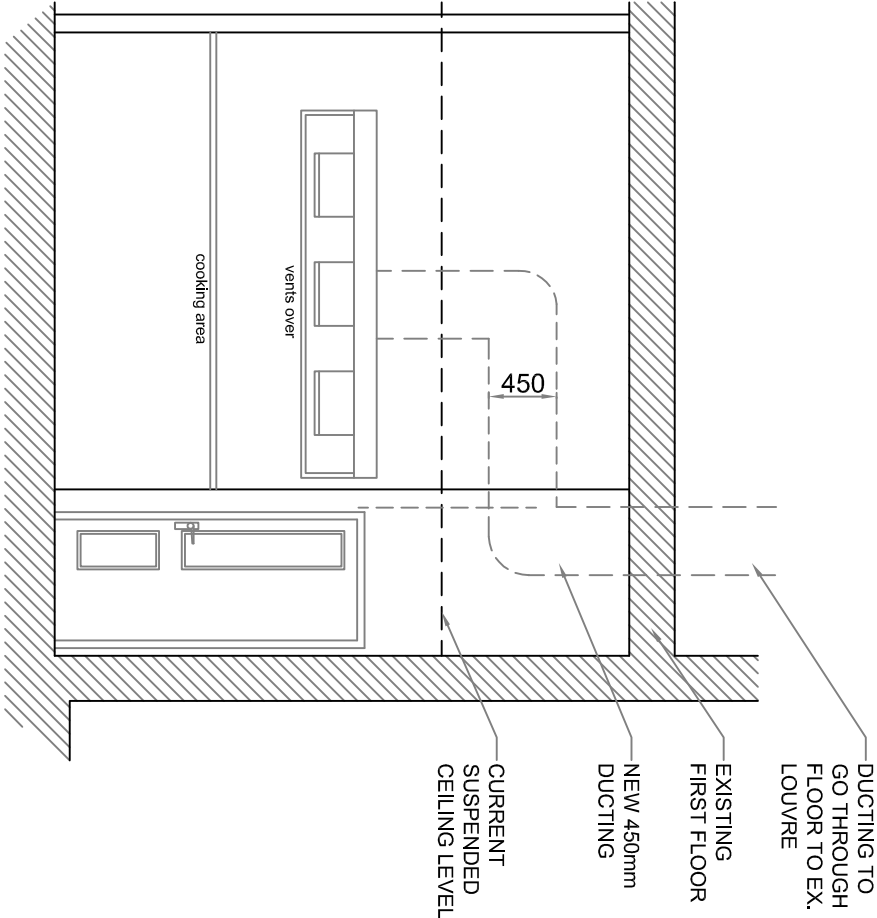


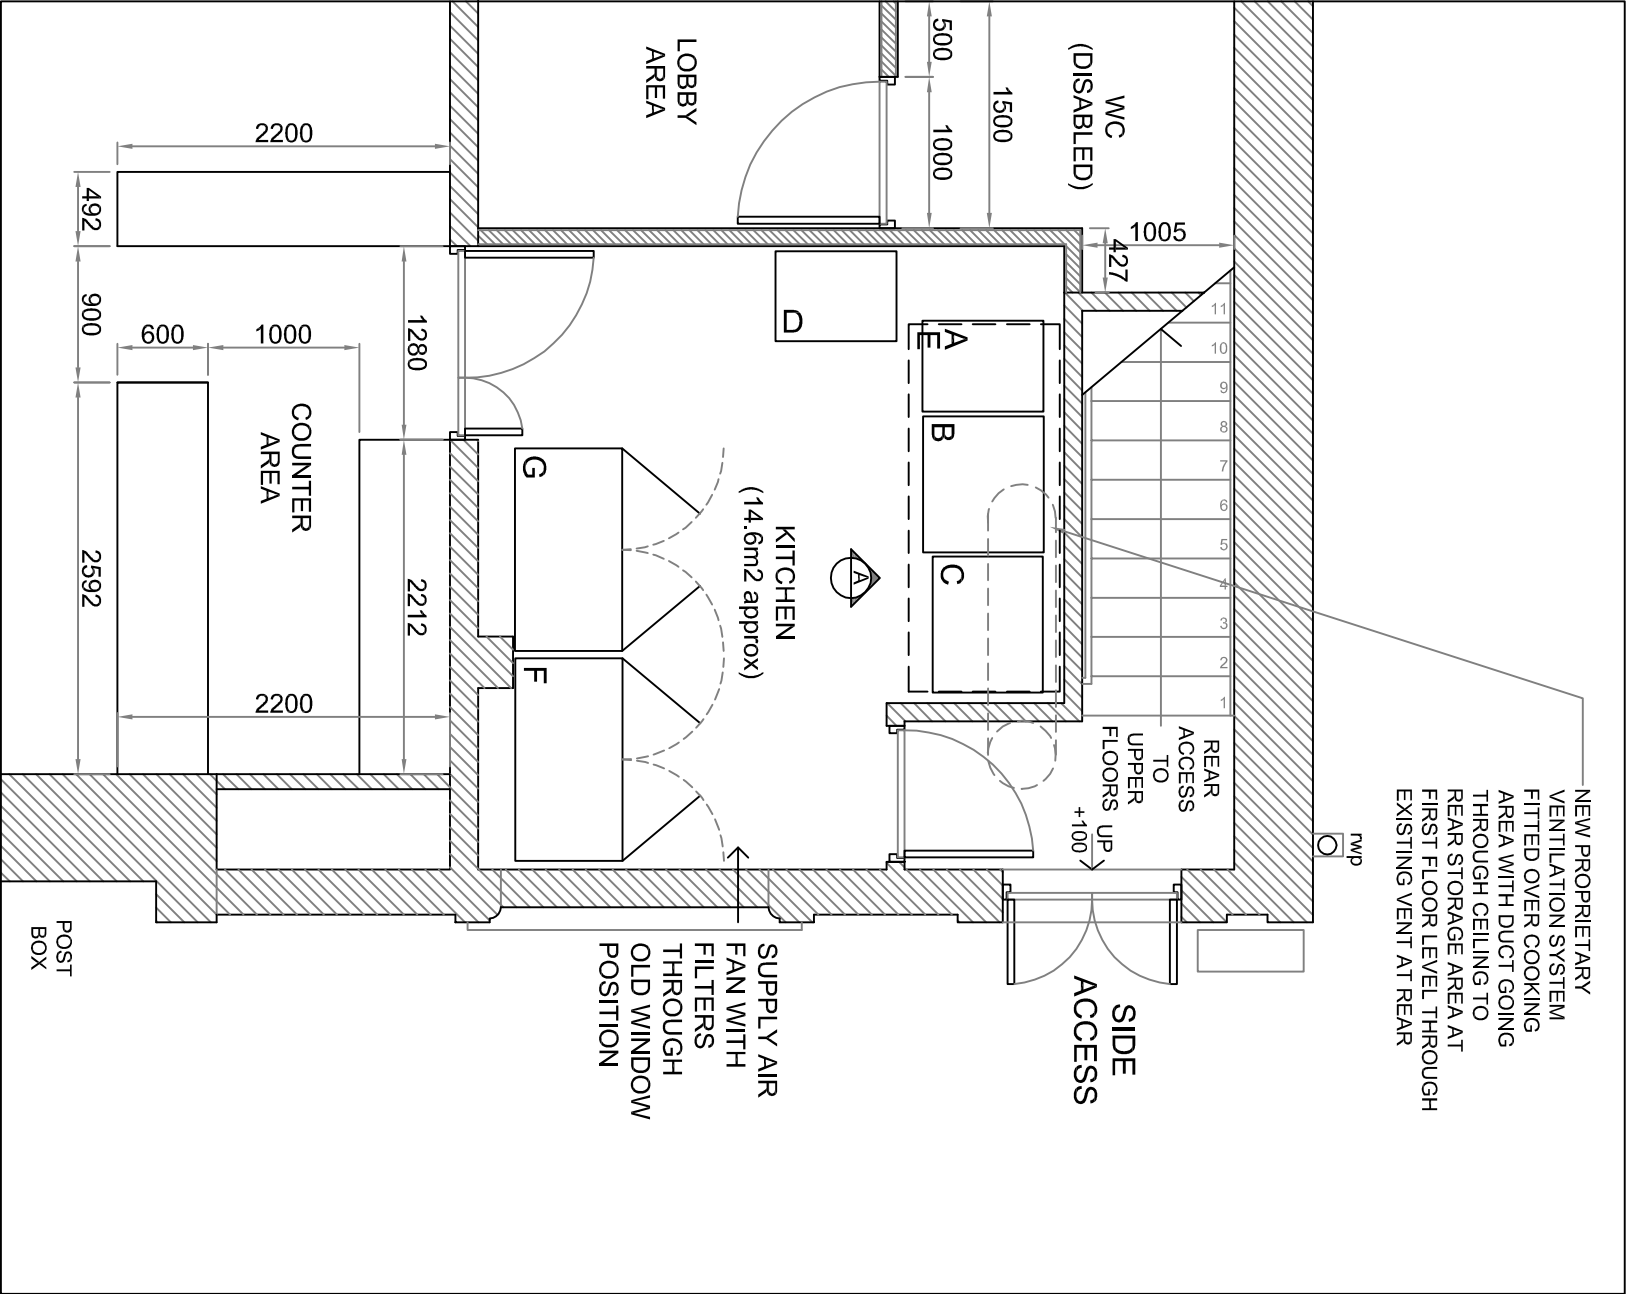

NOTE:
KITCHEN VENTILATION SYSTEM
SPECIFICATION AS REFERENCED ON
"DESIGN SPECIFICATION" DOCUMENT
PROVIDED BY THERMAL ENGINEERING
(WALES) LTD

- KITCHEN EQUIPMENT:**
- A** - Lincat Opus 800 single tank twin basket free-standing gas filtration Fryer
dims - 600x800x1070 (wxdxh)
 - B** - Lincat Opus 800 gas Gridle
dims - 900x800x532 (wxdxh)
 - C** - Buffalo 6-burner Oven range
dims - 900x730x940 (wxdxh)
 - D** - Nisbets Essentials Toaster Grill
dims - 800x595x 600 (wxdxh)
 - E** - Ventilation Canopy
dims - 2430x1000 (wxd)
 - F** - Polar D series double door Freezer
960ltr
dims - 1340x710x2010 (wxdxh)
 - G** - Polar double door Fridge
dims - 1340x710x2100 (wxdxh)

Rev	Description	Date
D	Detail drg No.108 added to set with Kitchen layout & ventilation information added.	10/03/21
C	Notes added to drawing for reference during construction.	26/02/21
B	Revised drawing due to revised dimensions & additional information provided.	14/10/20
A	Elevations added to drawing package.	14/08/20

07800 789453
01639 282789
carolineg@seagreydesign.co.uk
www.seagreydesign.com
design for: extensions / house renovations / conversions

SEAGREY

Site

AL ASKER KARA
50 WIND STREET
NEATH SA11 3EN

Dwg Title

PROPOSED BUILDING
KITCHEN LAYOUT
GENERAL ARRANGEMENT

Drawn By:

CLG

Date:

07/08/2020

Scale:

1:50 @ A3L

Dwg No:

20-308P/108

REV

A

B

C

D