


Proposed Extension at 42 Darwin Rd, Sandfields,
Port Talbot. SA12 6BS. for Mr R. Miles

Scales - 1:50, 1:100

Date: Jan 2021

Drwg No: RM/DR/02

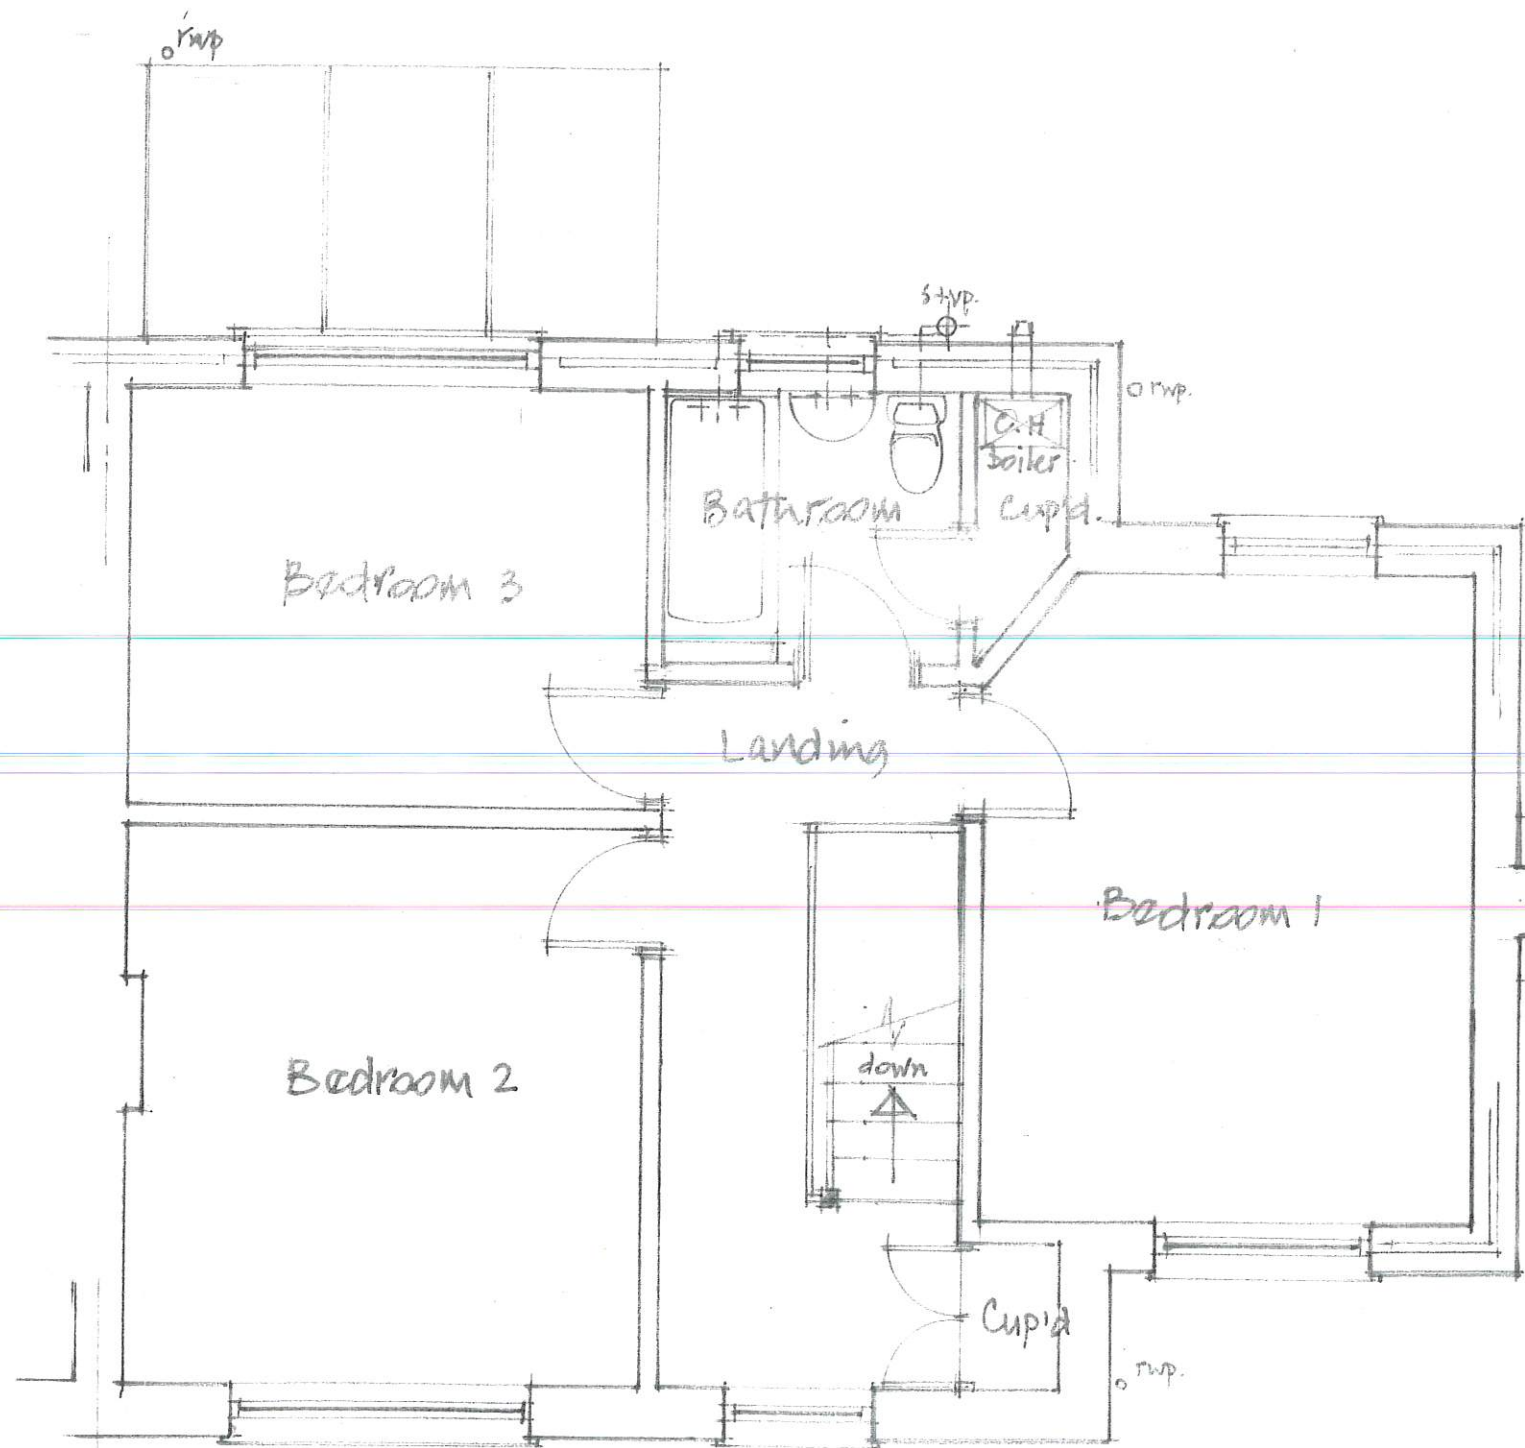

Existing First Floor Plan (1:50)



Existing Front Elevation (1:100)