



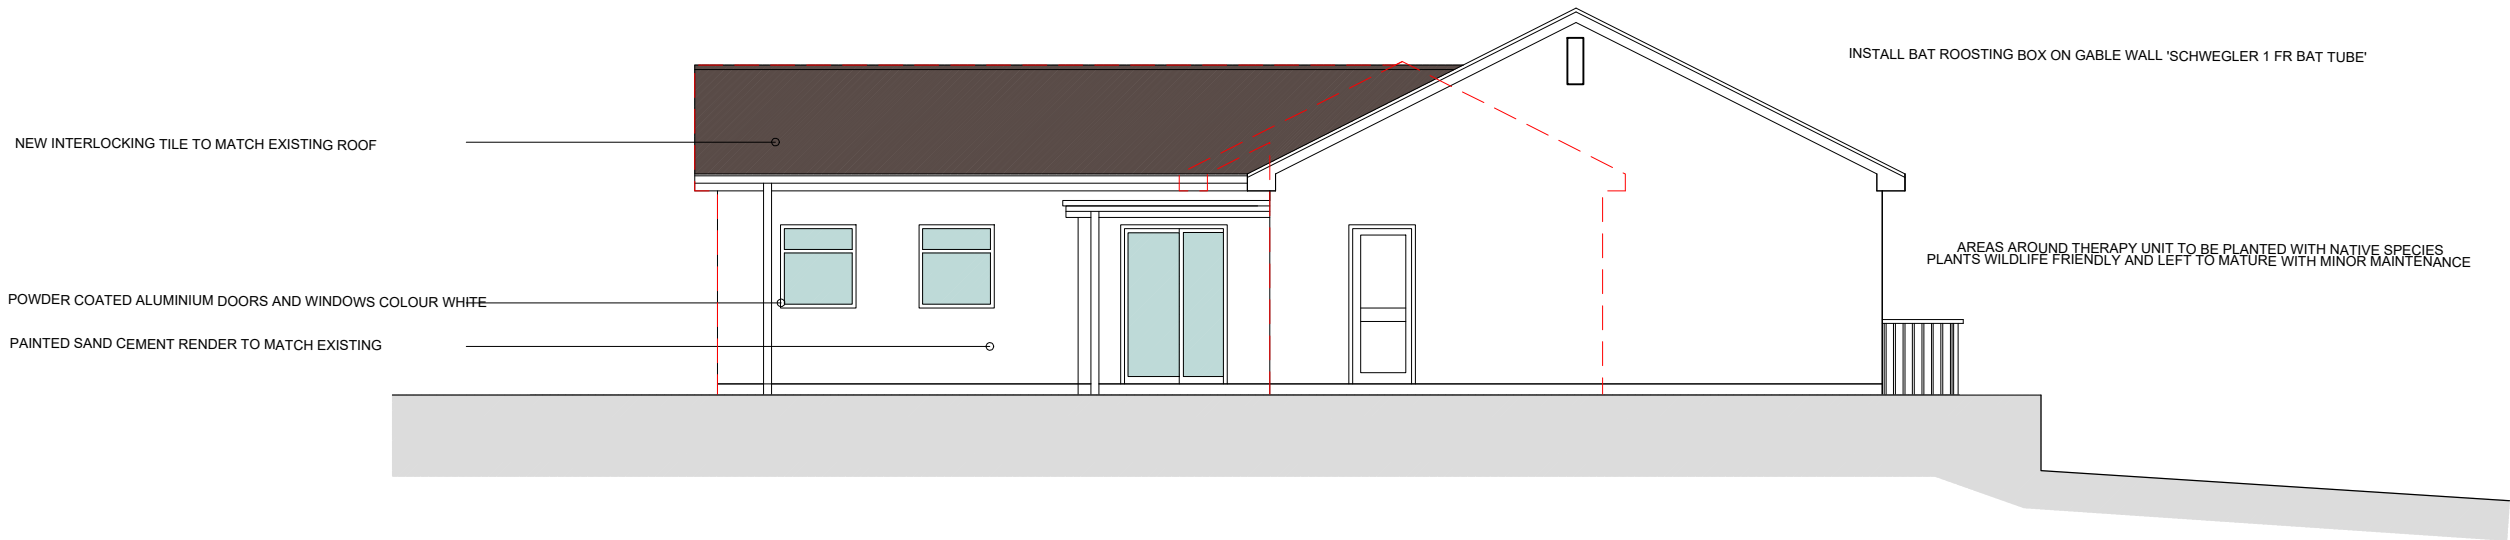

ELEVATION C

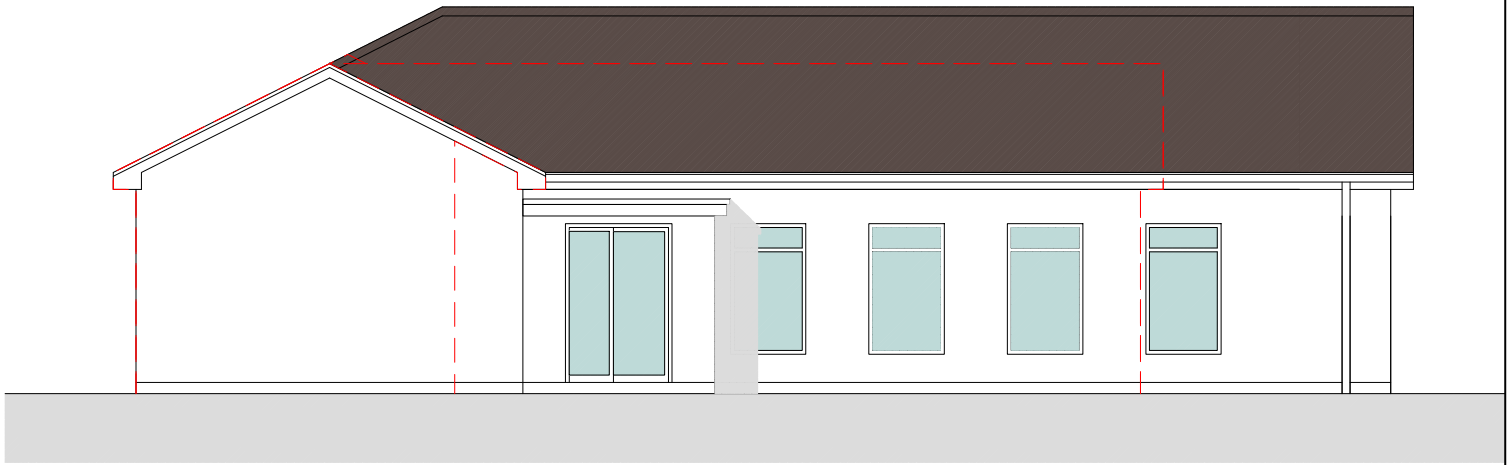

ELEVATION B

Scale 1:100@A3