


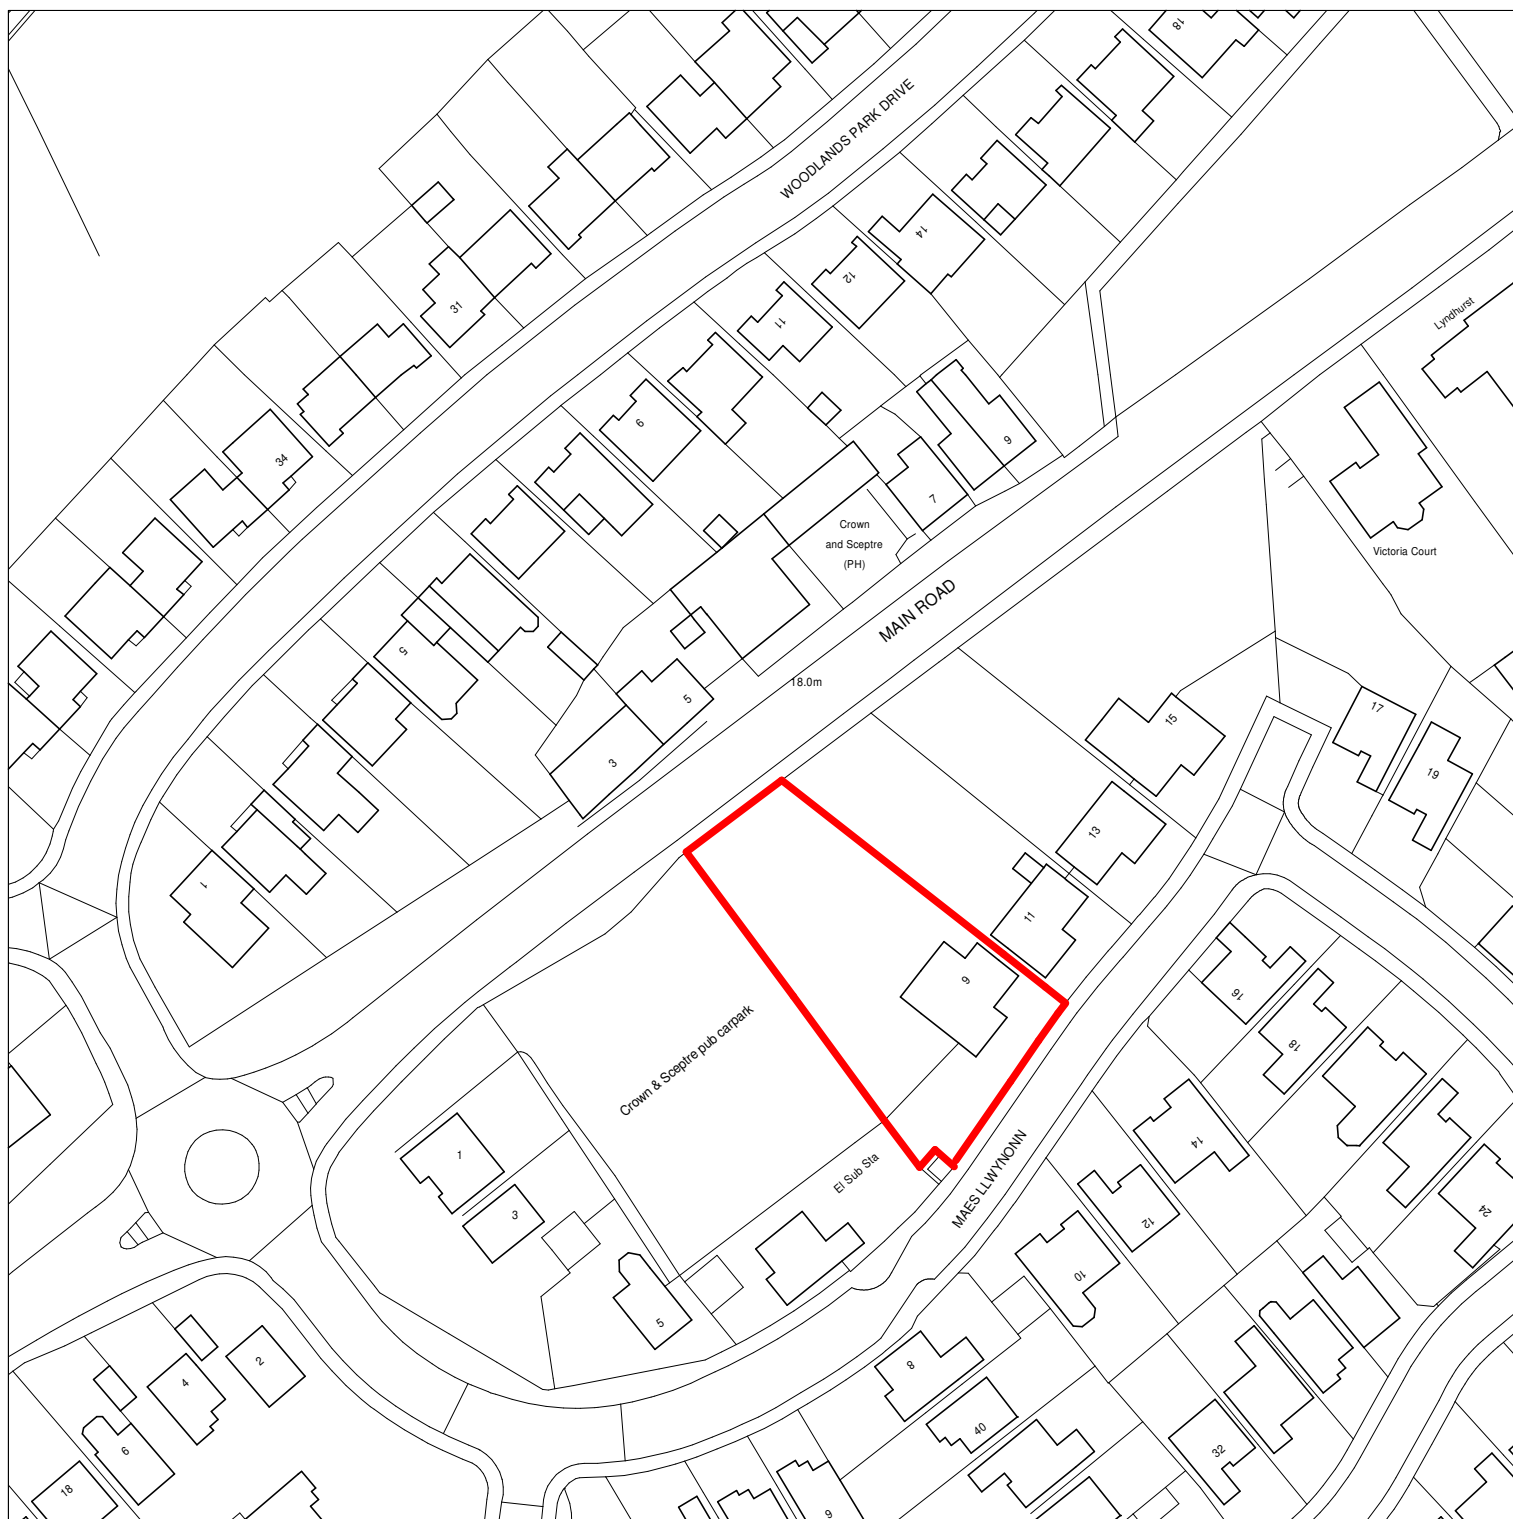

©Crown Copyright and database rights 2020 OS Licence no. 100051661



Stephen Waldron Architects Ltd

07584 056 714: 01685 647 616 enquiries@stephenwaldronarchitects.com: www.stephenwaldronarchitects.com

client	Mr. Alun Morgan		project	9 Maes Llwynonn, Neath, SA10 8AQ		
title	Site location plan		drawing no.	scale	date	signed
			1922.SLP	1:1000 @ A4	16.10.20	SNBW