


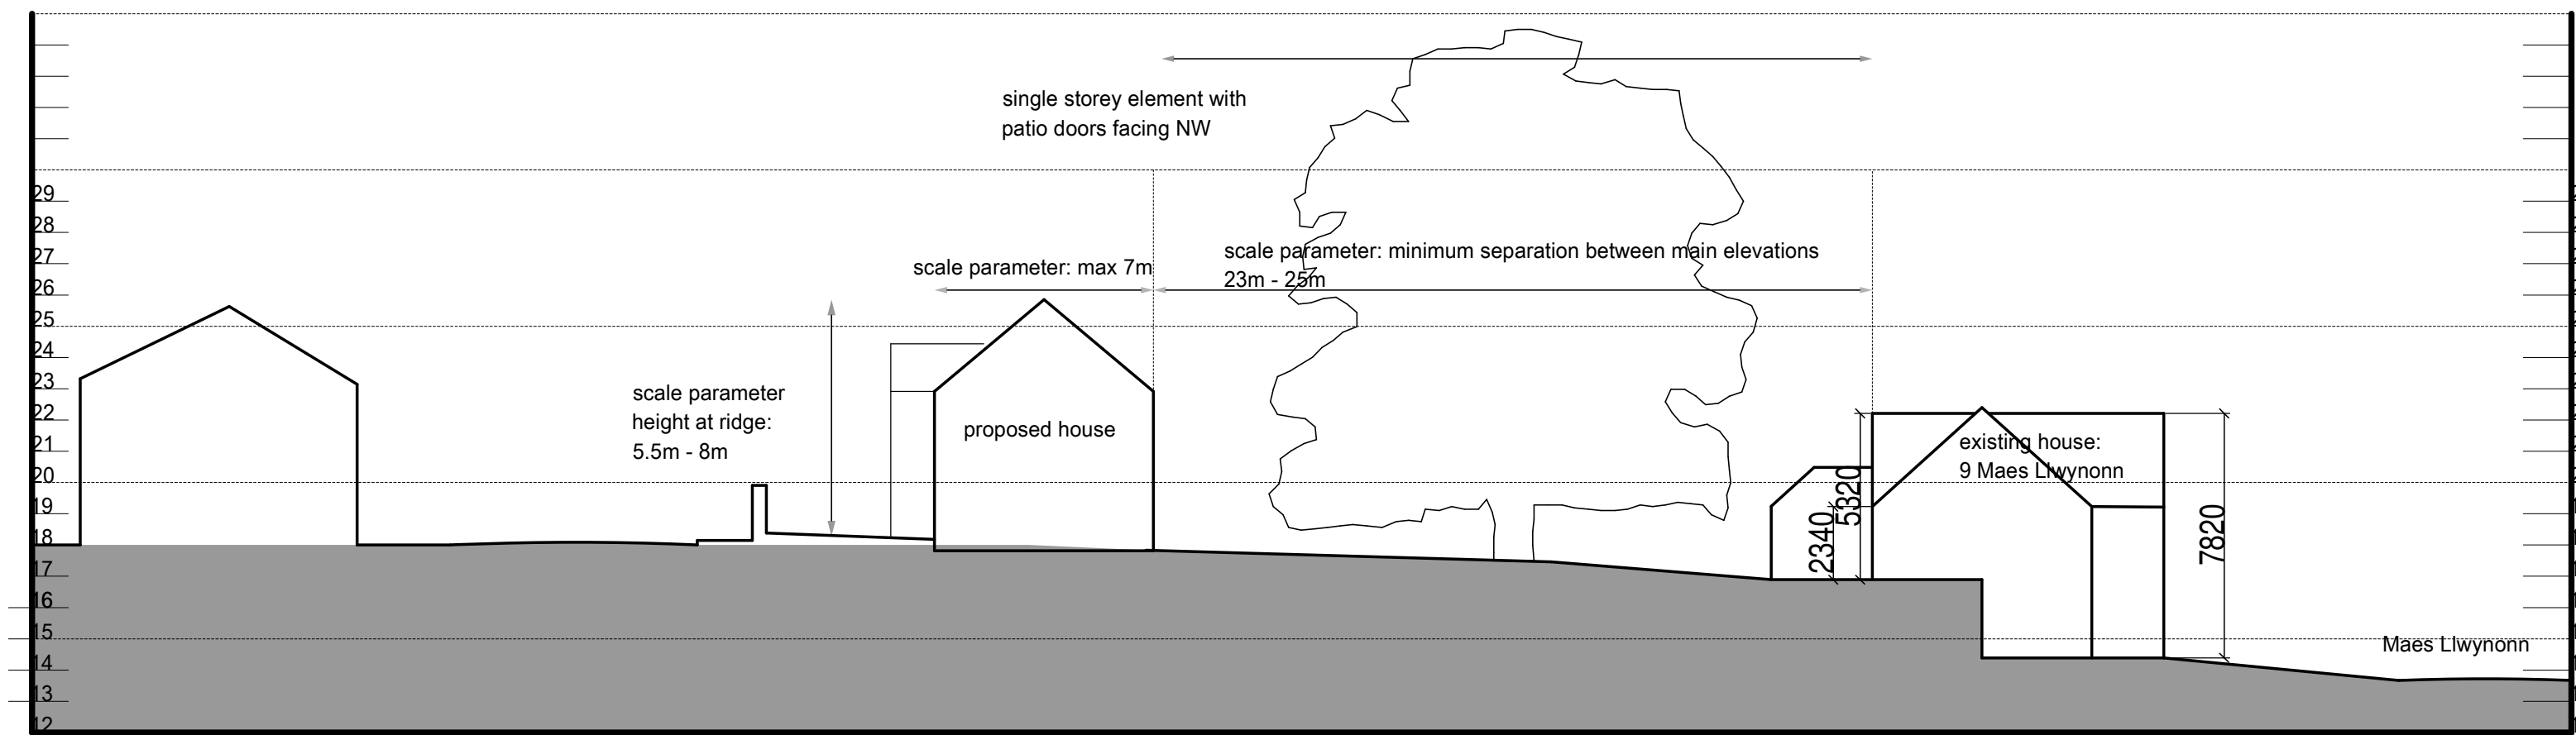

section AA with proposed house position and scale parameter

rev	description		author date
 Stephen Waldron Architects Ltd 07584 056 714: 01685 647 618: enquiries@stephenwaldronarchitects.com: www.stephenwaldronarchitects.com			
client			
9 Maes Llwynonn, Neath, SA10 8AQ			
project			
Proposed new house			
drawing title			
Proposed indicative section with scale parameters			
drawing no.	scale	date	signed
1922.PLO6	1:200 @ A3	17.3.21	SNBW