


EXTERNAL MATERIAL SAMPLE PANEL

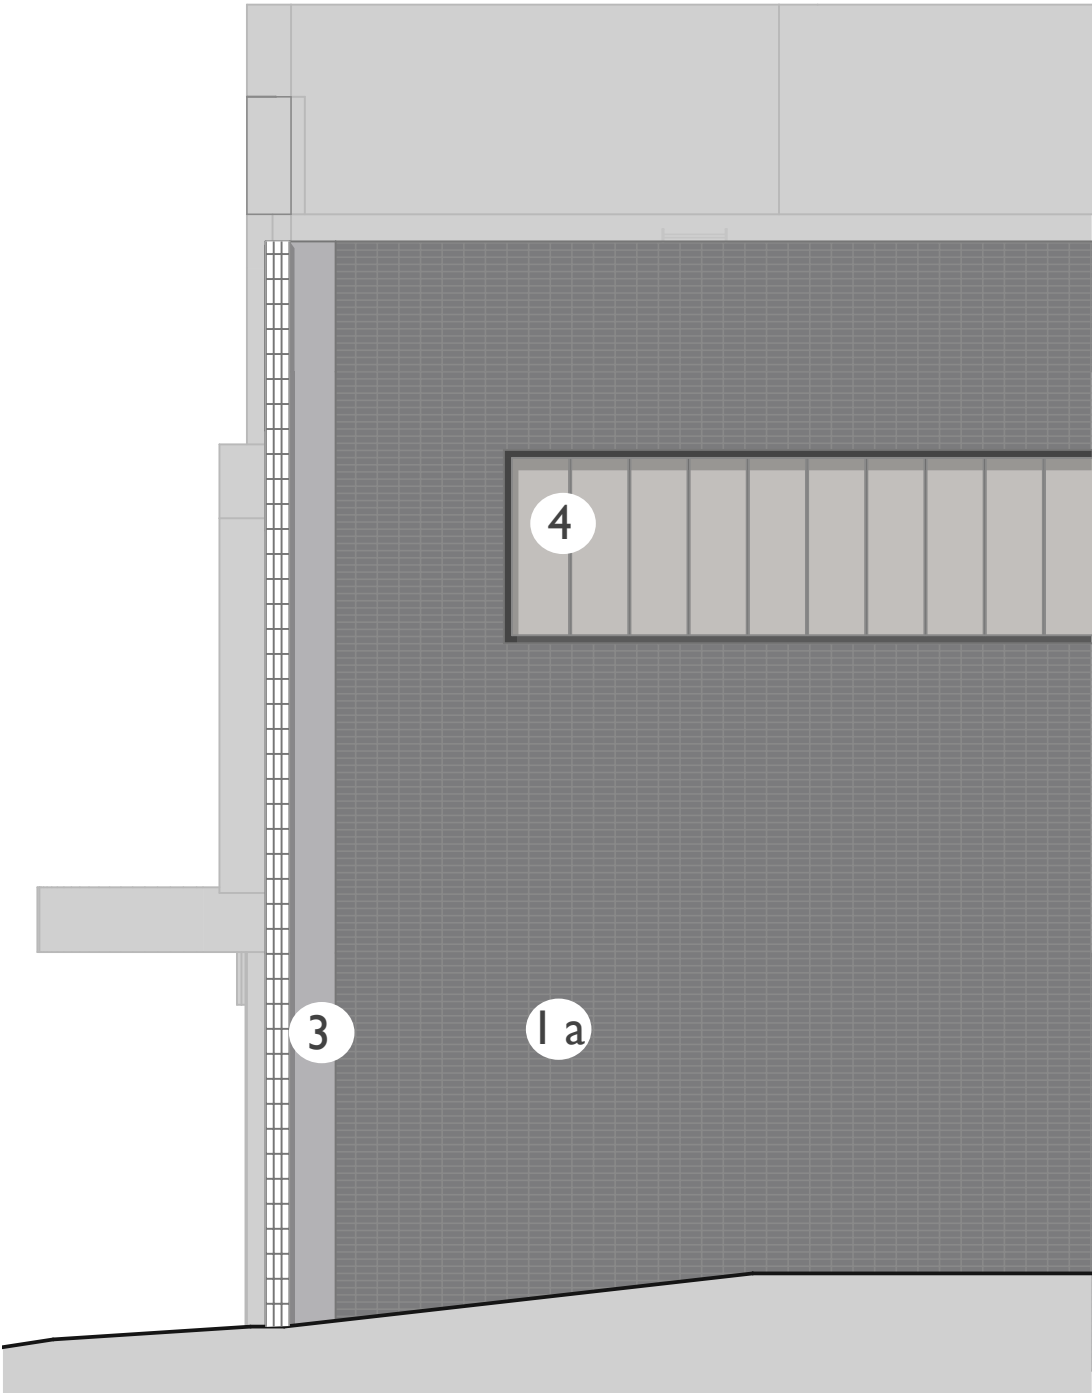


East Elevation



North Elevation



- 1a. Brick Slips & Mortar. Corium Cladding System.
Ref: 92100 - Blue/Black 'Matt'
Mortar: Dark Grey
- 1b. Brick Slips & Mortar. Corium Cladding System.
Ref: 41001 Glazed Green
Mortar: Natural
- NBS: F10/130

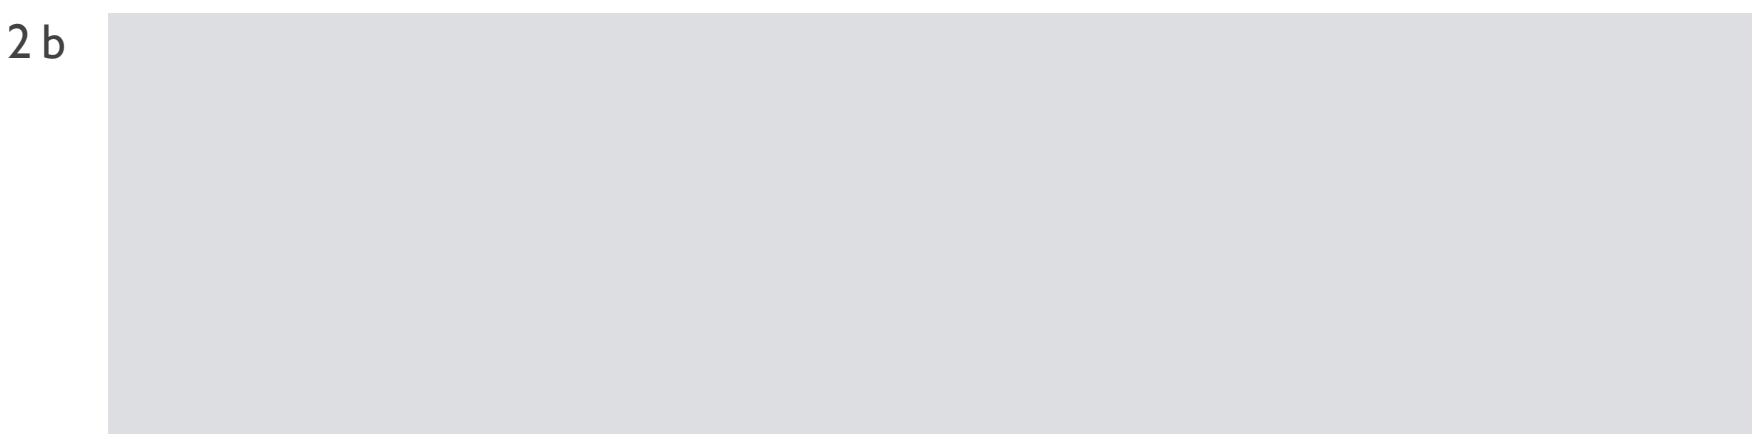

- 2a. Render. Wetherby 25mm RagRail External Wall Insulation System
Ref: 3502R
- 2b. Render. Wetherby 25mm RagRail External Wall Insulation System
Ref: 2000N
- NBS: M21/210



3. Aluminium Panels. Ash & Lacy Freedom 2 System.
Ref: RAL 7035
- NBS: H92/115



4. Polycarbonate Panels. Brett Martin Clickfix.
Ref: Pearlescent
- NBS: H10/120A



5. Windows Frame /Lourves / Roof Top Balustrade / Roof Plant Screen
Screen: RAL 7012



6. Carpark Retaining Wall & Binstore
Ibstock Ref: Staffordshire Slate Blue Smooth
Mortar: Dark Grey