


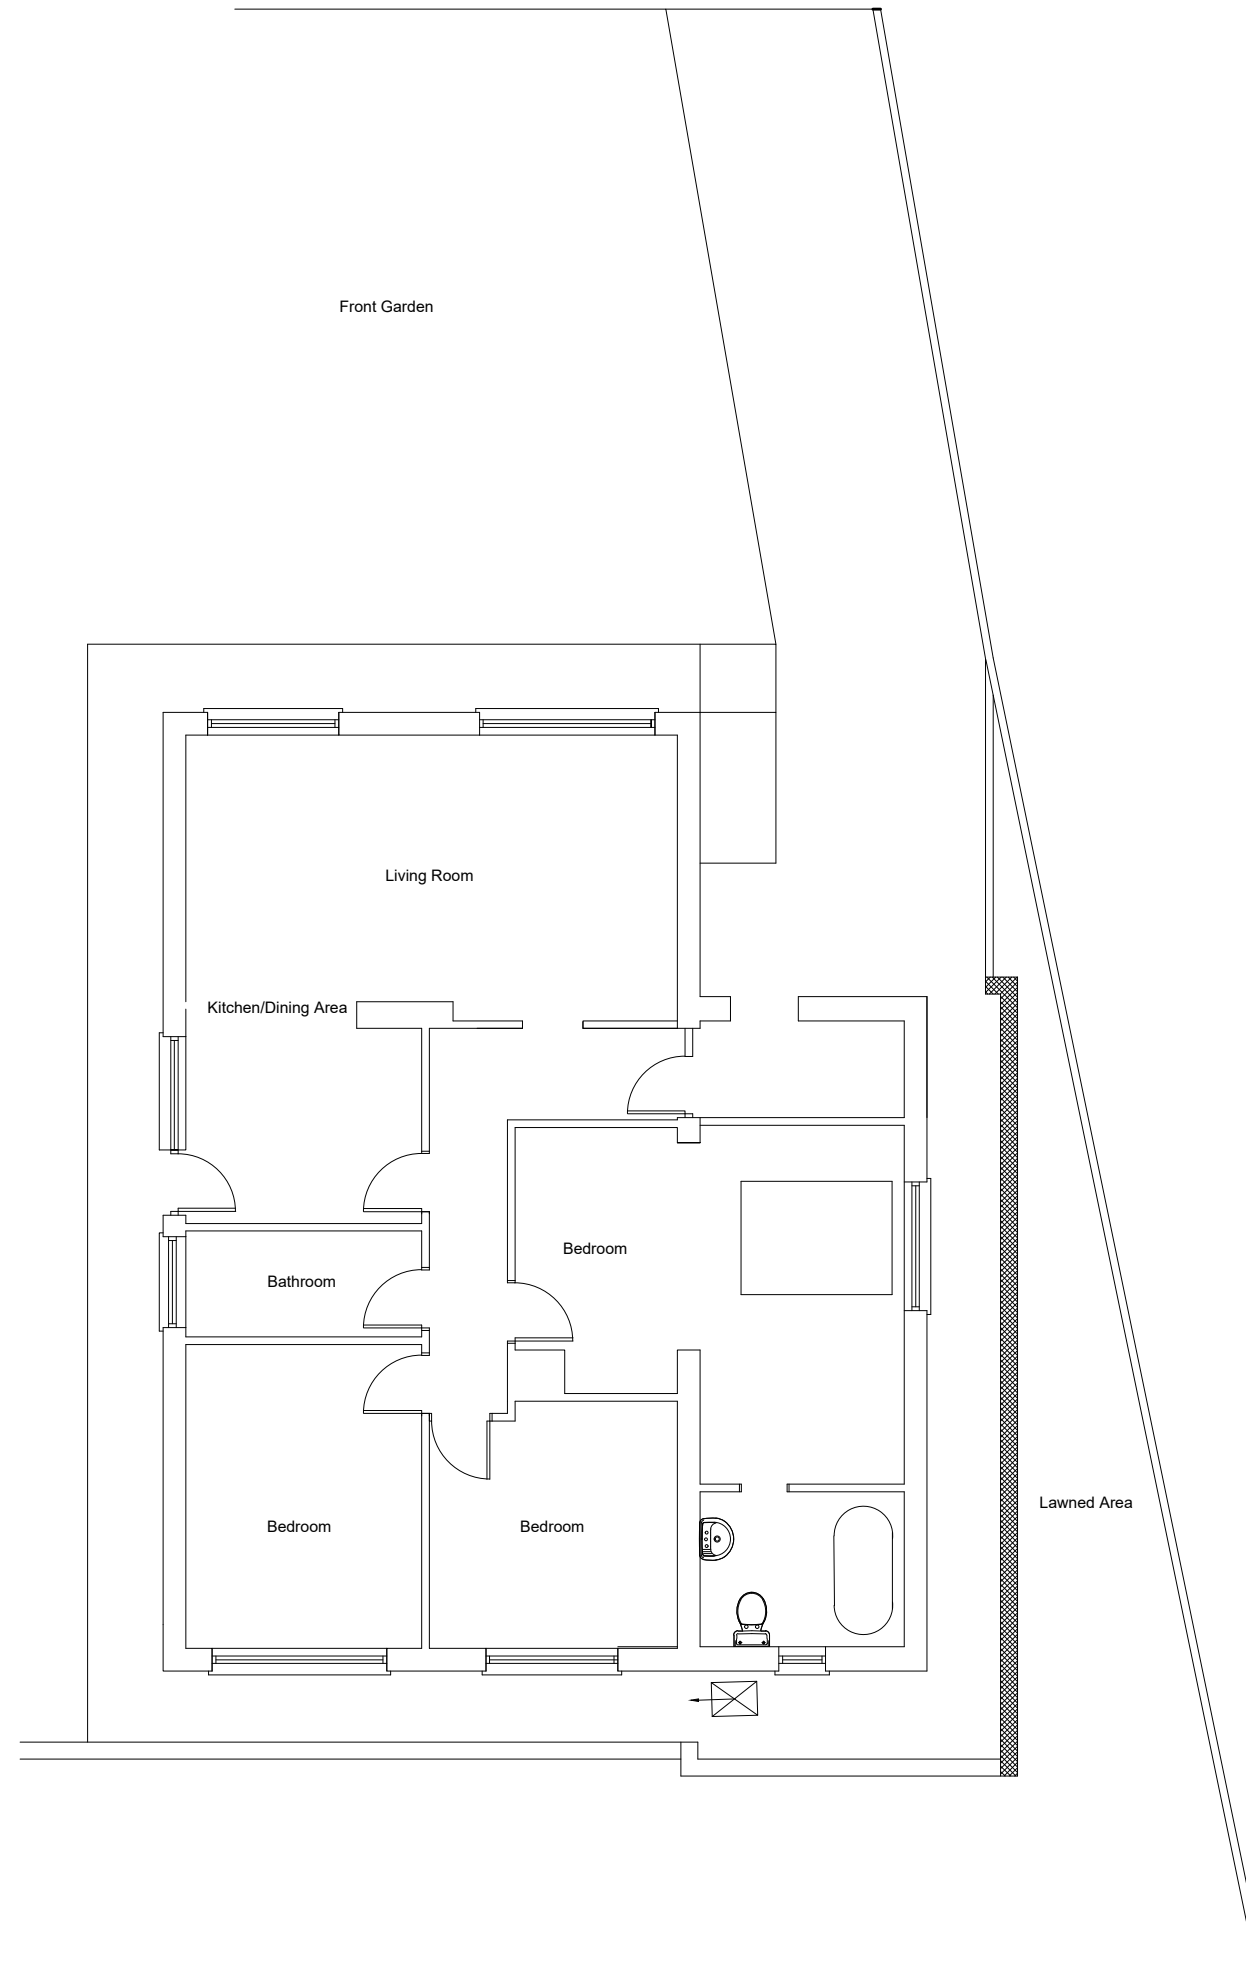

28 Bryn Catwg
Cadoxton
Neath
Bedroom And Ensuite Extension
Proposed Floor Plan

AD
Feb 21
1:100