



PROPOSED

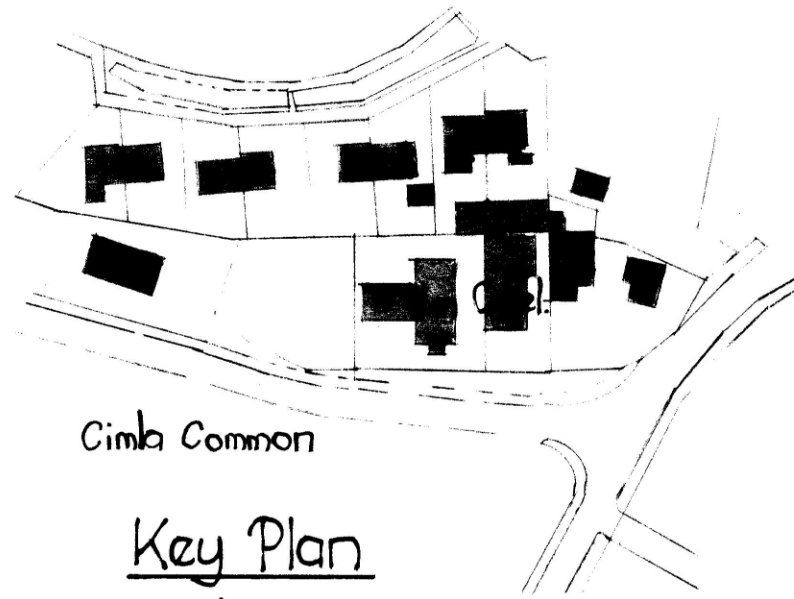

Cimba Common


Key Plan

Scale: 1:1250

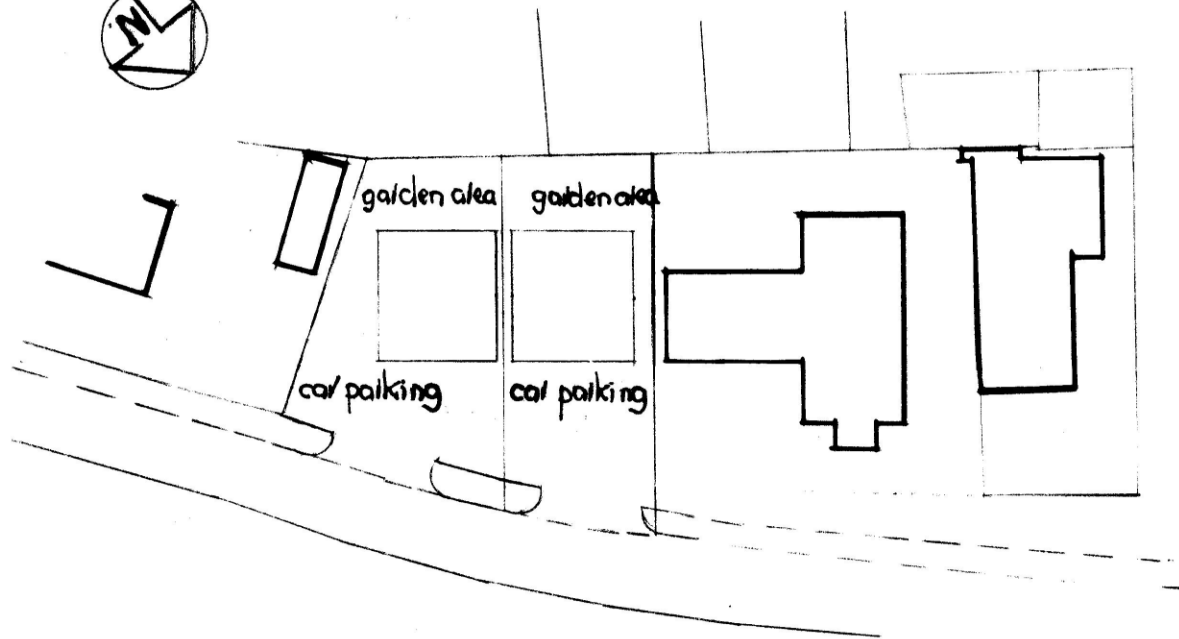


Block Plan

Scale: 1:500

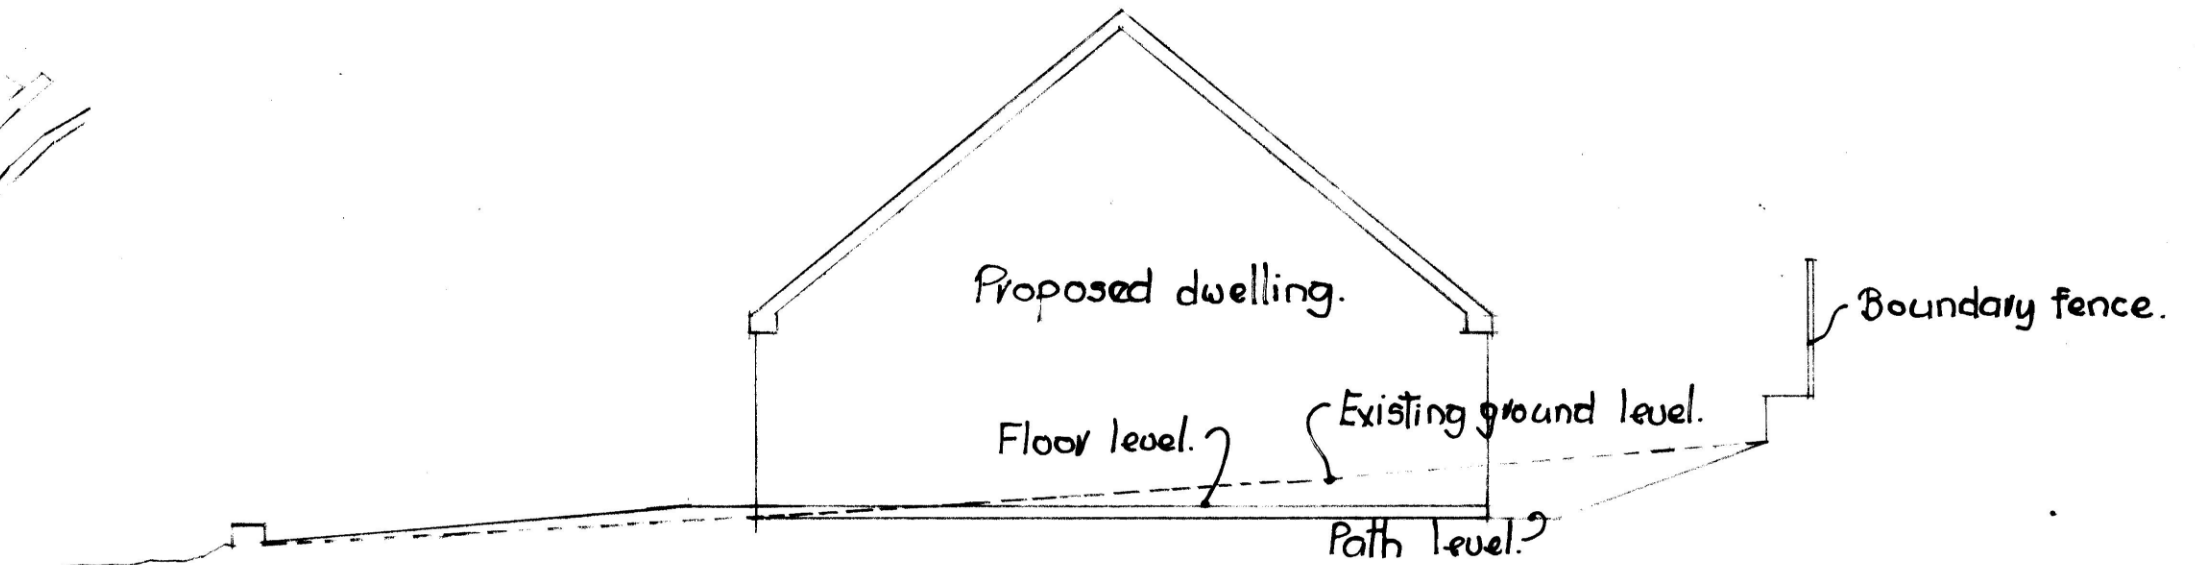

Section B-B

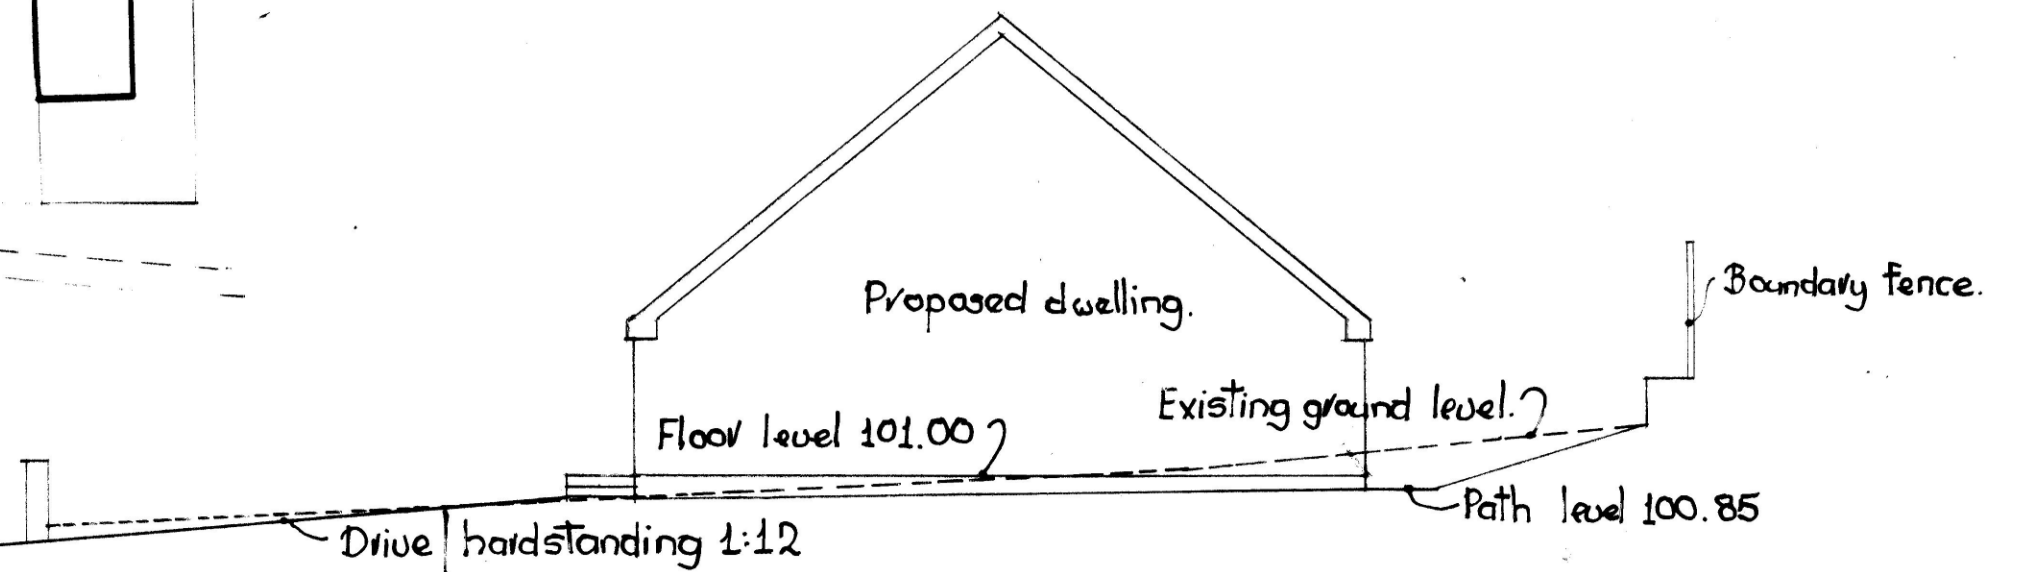

Section A-A

Scale: 1:100 @ A3

Draw No P519/7.