


PROPOSED FF 1:50

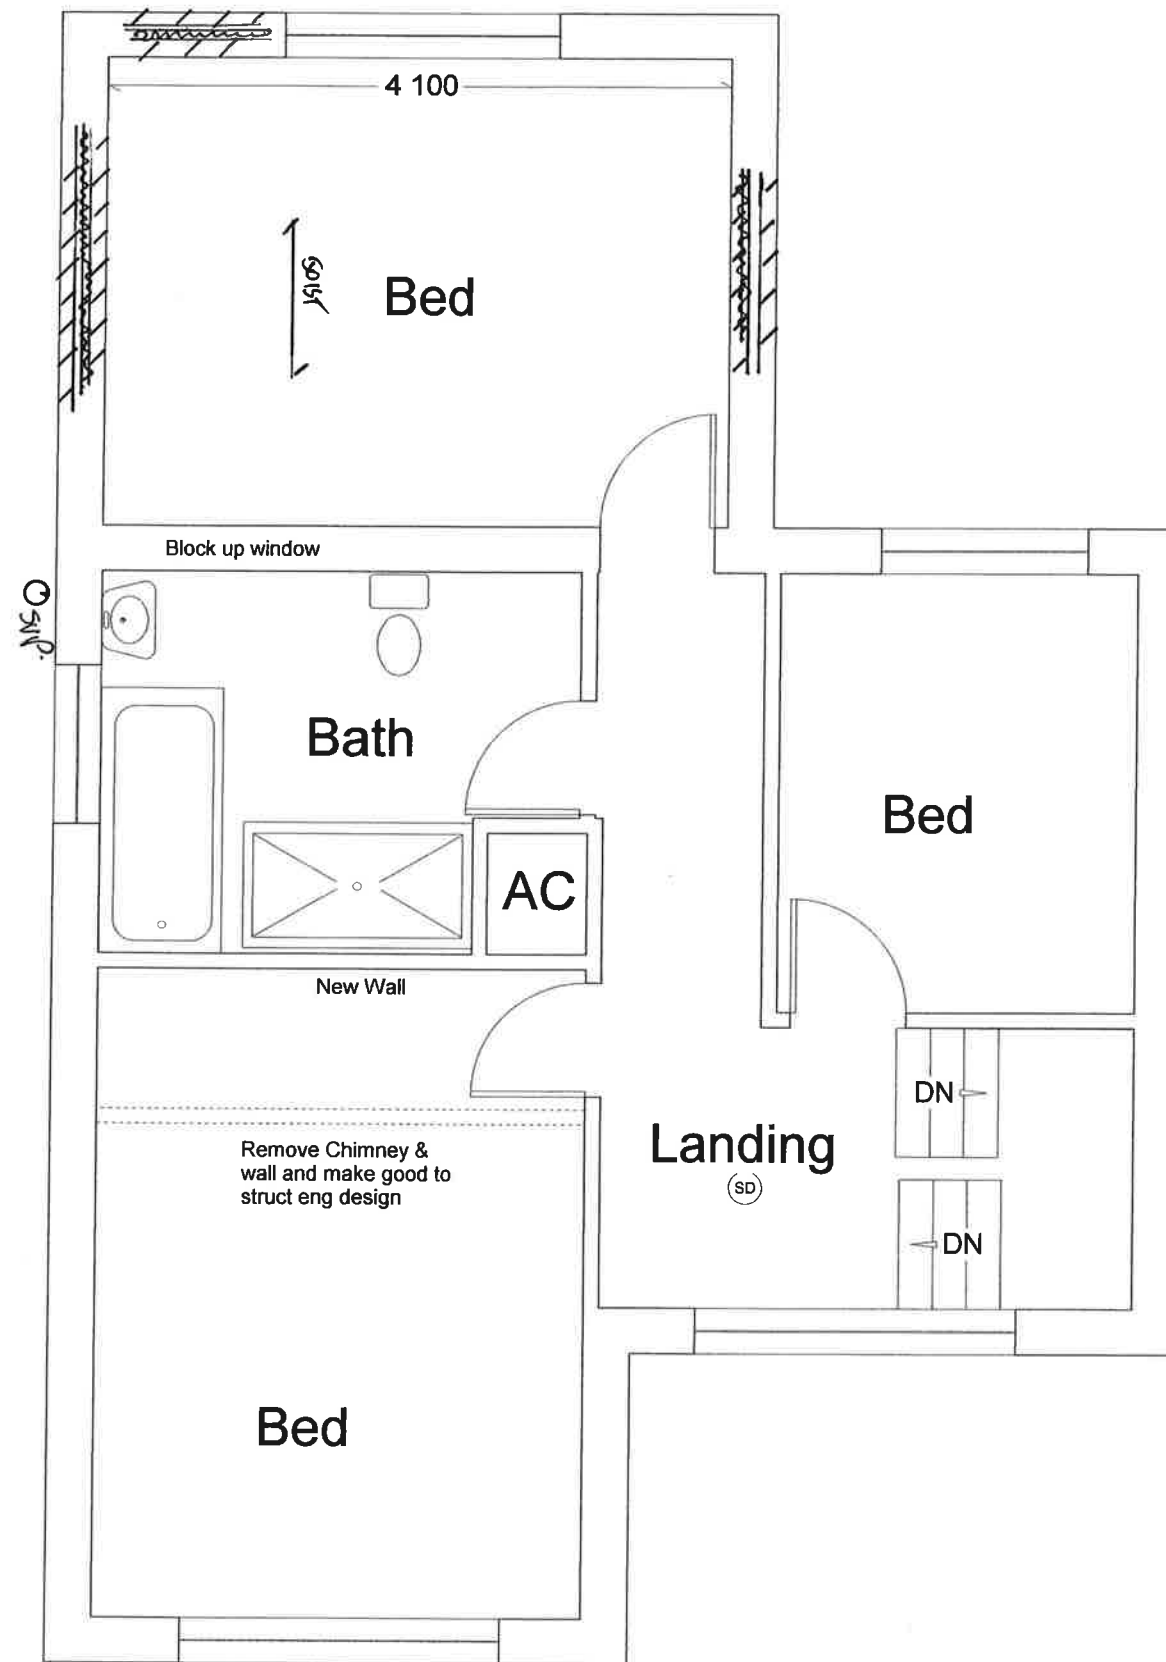

EXISTING FF 1:50

