
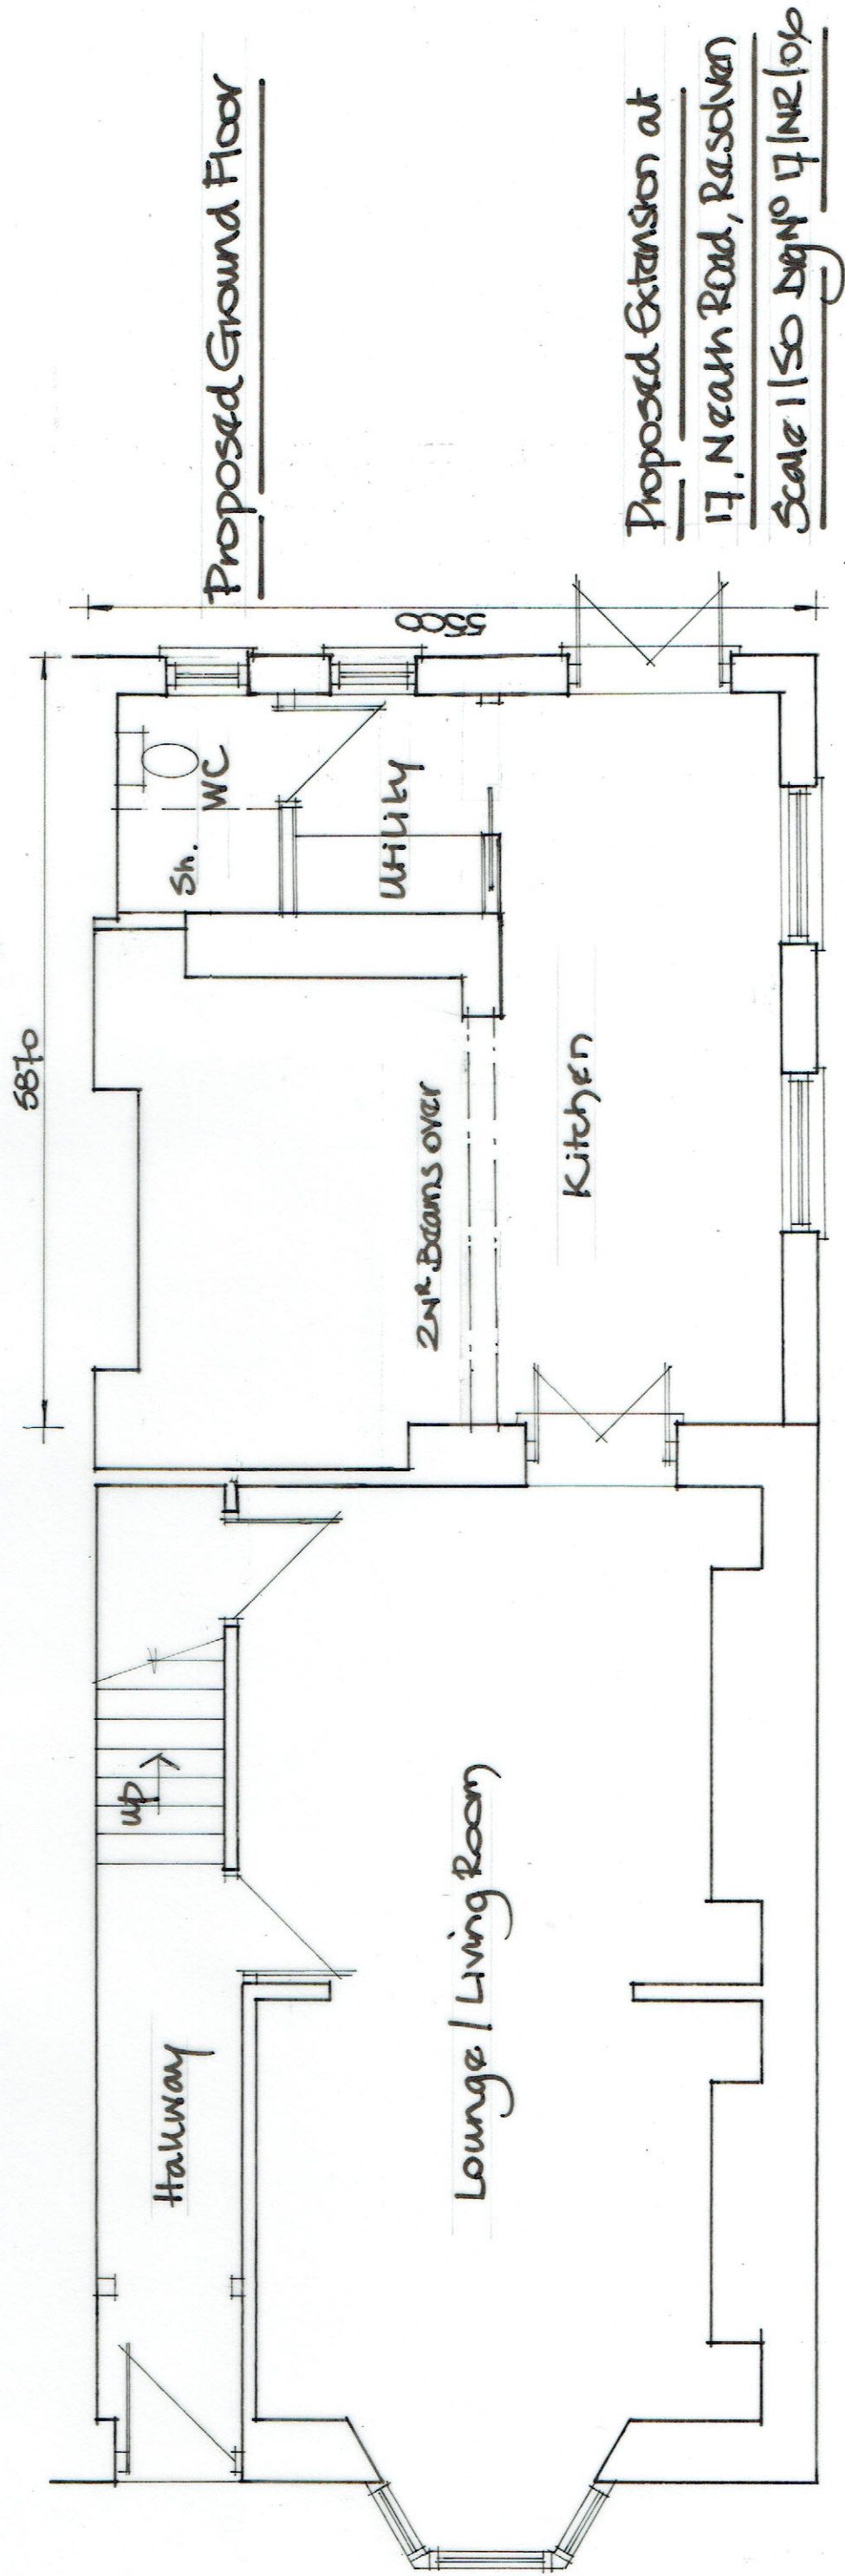


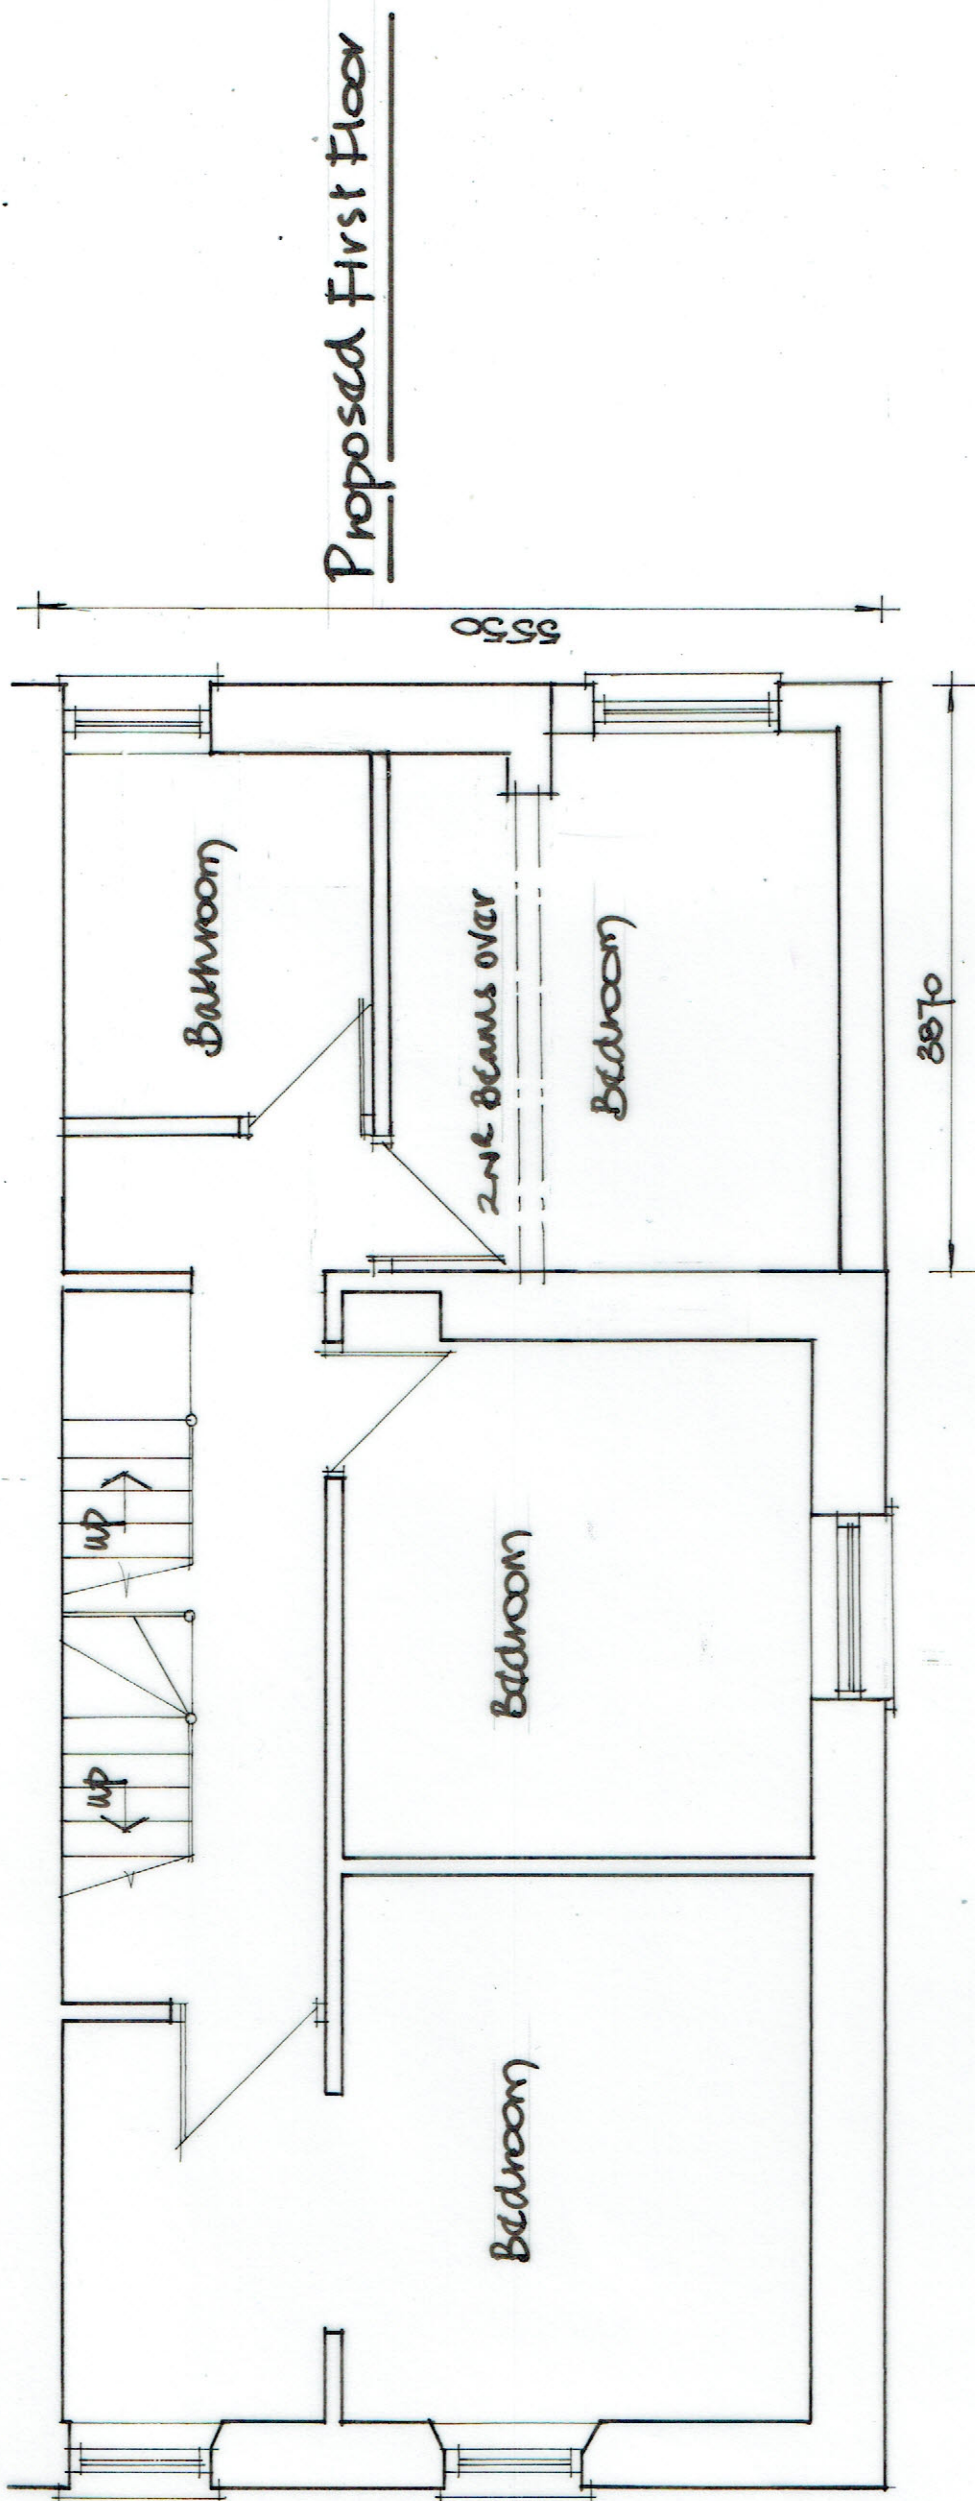

Proposed Extension at
17, Neath Road, Resolven
Scale 1/50 Dgn^o 17/NR/09