

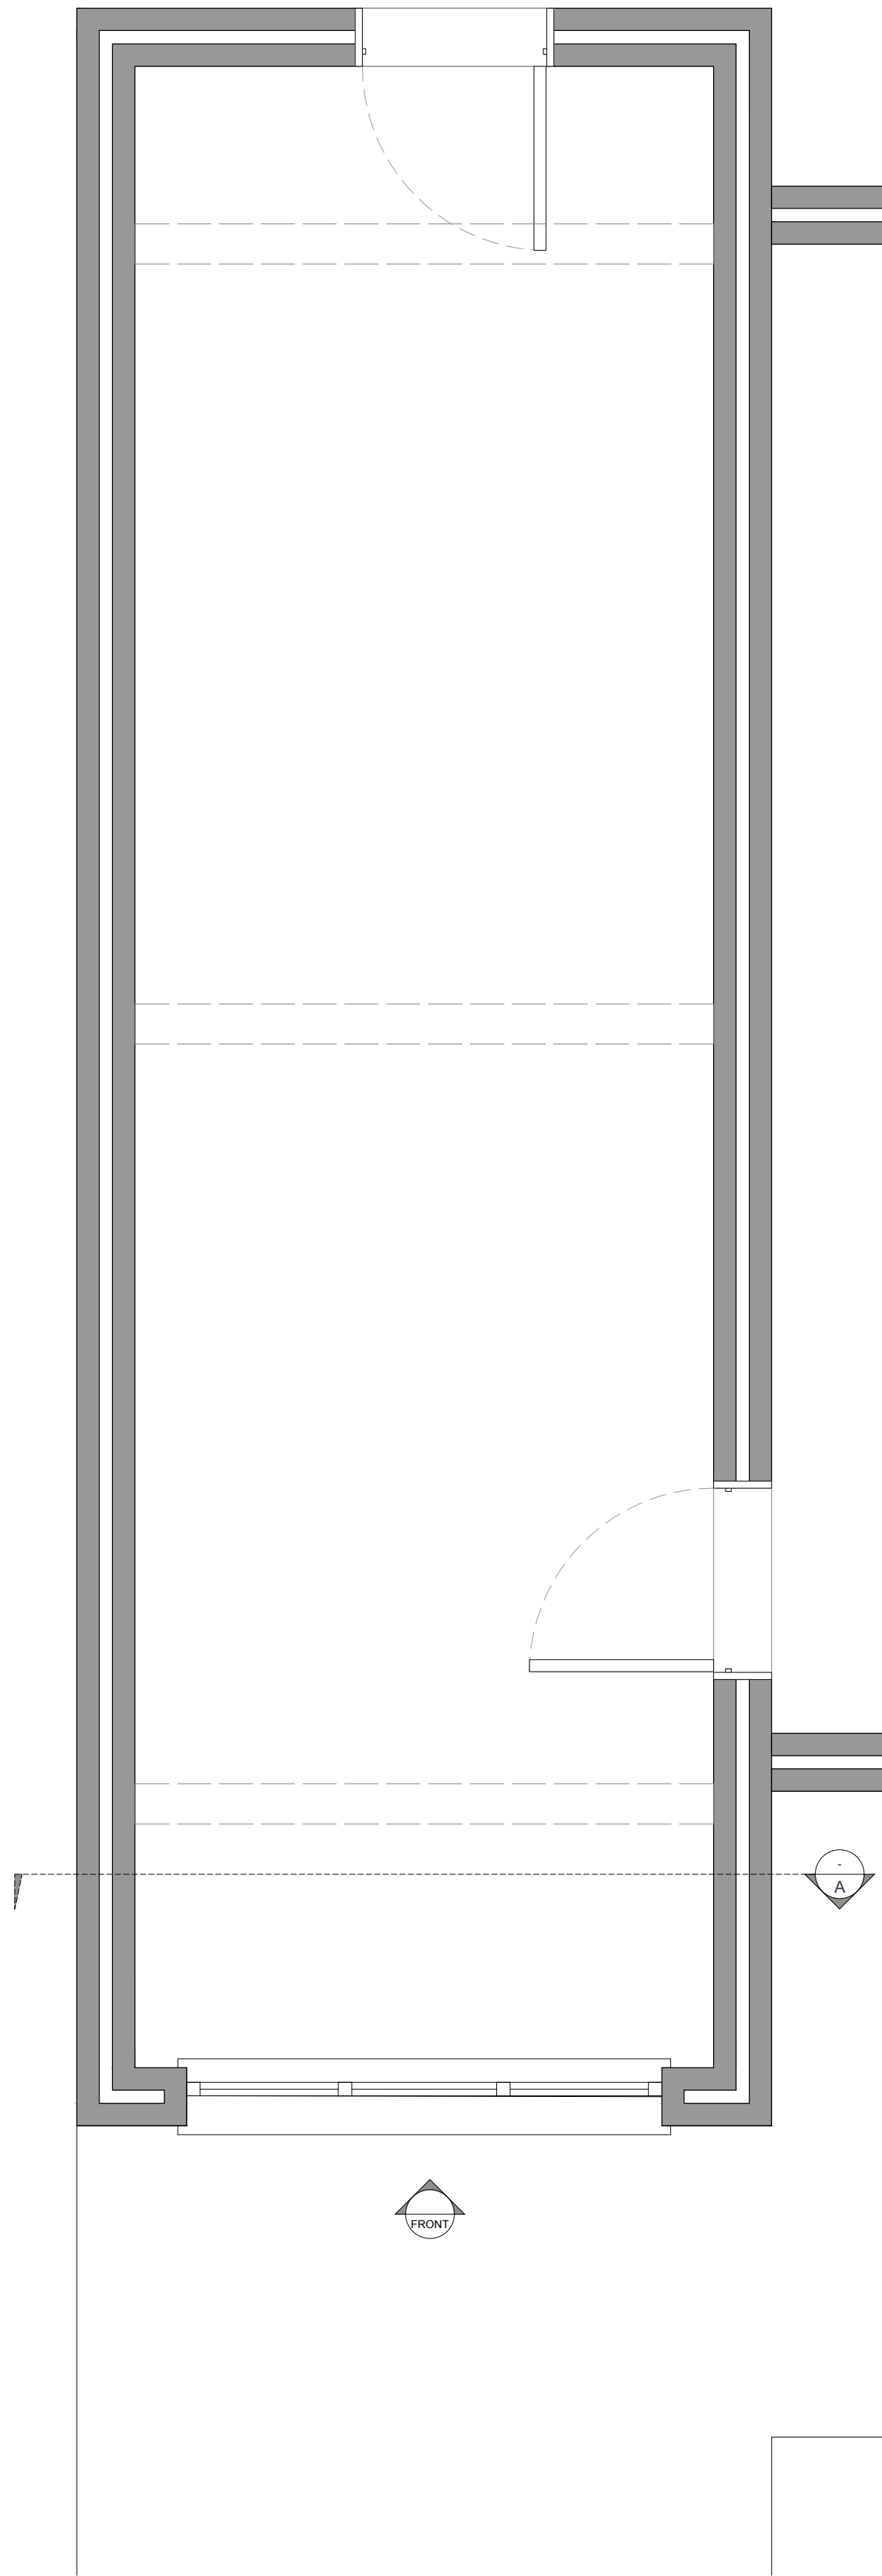


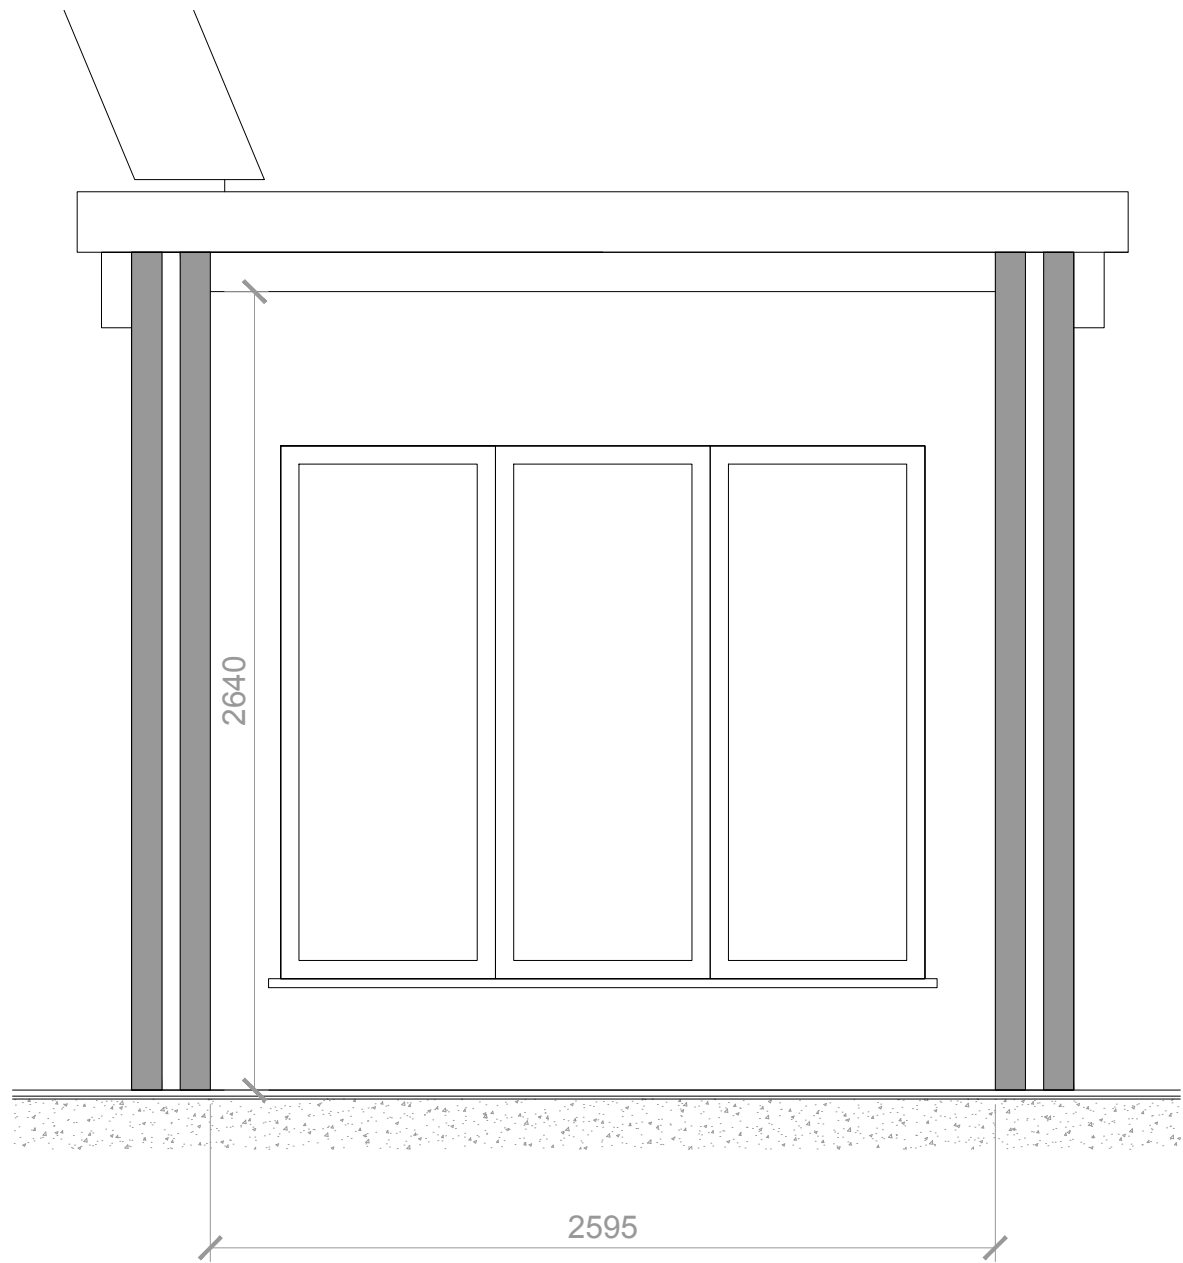

0m 0.25 0.50 0.75 1.00 1.25

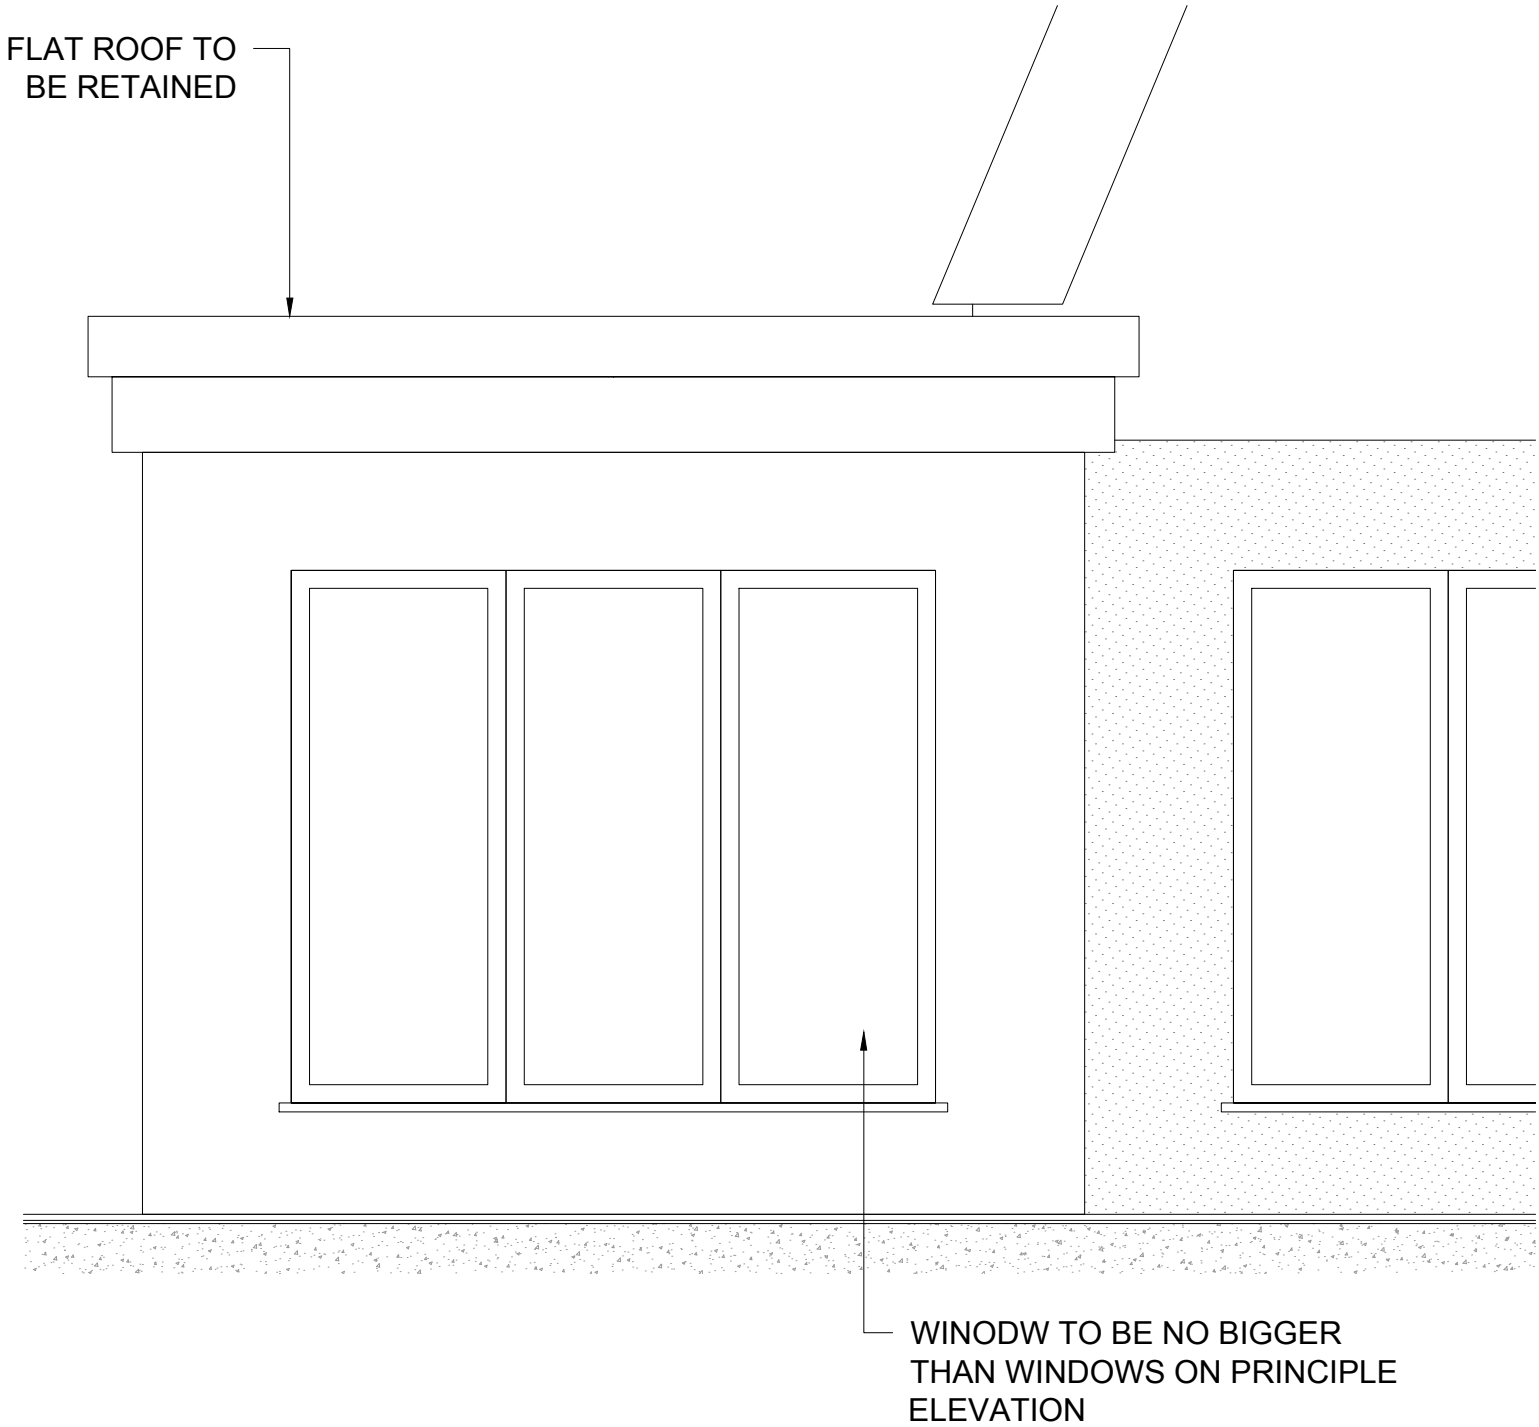

gkpBY DESIGN.

gkp by design. Ltd

Kemp House,


160 City Road,

London. EC1V 2NX

E: info@gkpbydesign.com

W: www.gkpbydesign.com

The information contained in this document is proprietary to gkp by design. Ltd. This document is prepared for a specific project and incorporates calculations based on data available from the client at this time. by accepting and using this document, the recipient agrees to protect its contents from further dissemination, (Other than that within the organization necessary to evaluate such specification). Without the written permission of gkp by design. Ltd the contents of this document are not to be reproduced or copied in whole or in part without the written permission of gkp by design. Ltd. Our environmental and social performance is important to our business success. We have a clear commitment to sustainable development. Our Sustainability targets are consistent with our overall strategy, and seek to move our performance forward in a number of important areas relevant to our Sustainability agenda.

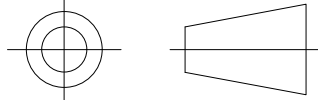Project Name 20 FFRWD VALE		Project Number OJ0102
Drawing Name PROPOSED PLAN, SECTION AND ELEVATION		
Drawing Number OJ0103 - 20 FFRWD VALE-PROPOSED		
Engineer GKP	Scale (@ A1) 1:25	Number of Sheets 21.03.2021
 Third Angle Projection	Sheet Revision /	Issued Date 21.03.2021
	©Copyright gkp by design. Ltd 2020	