

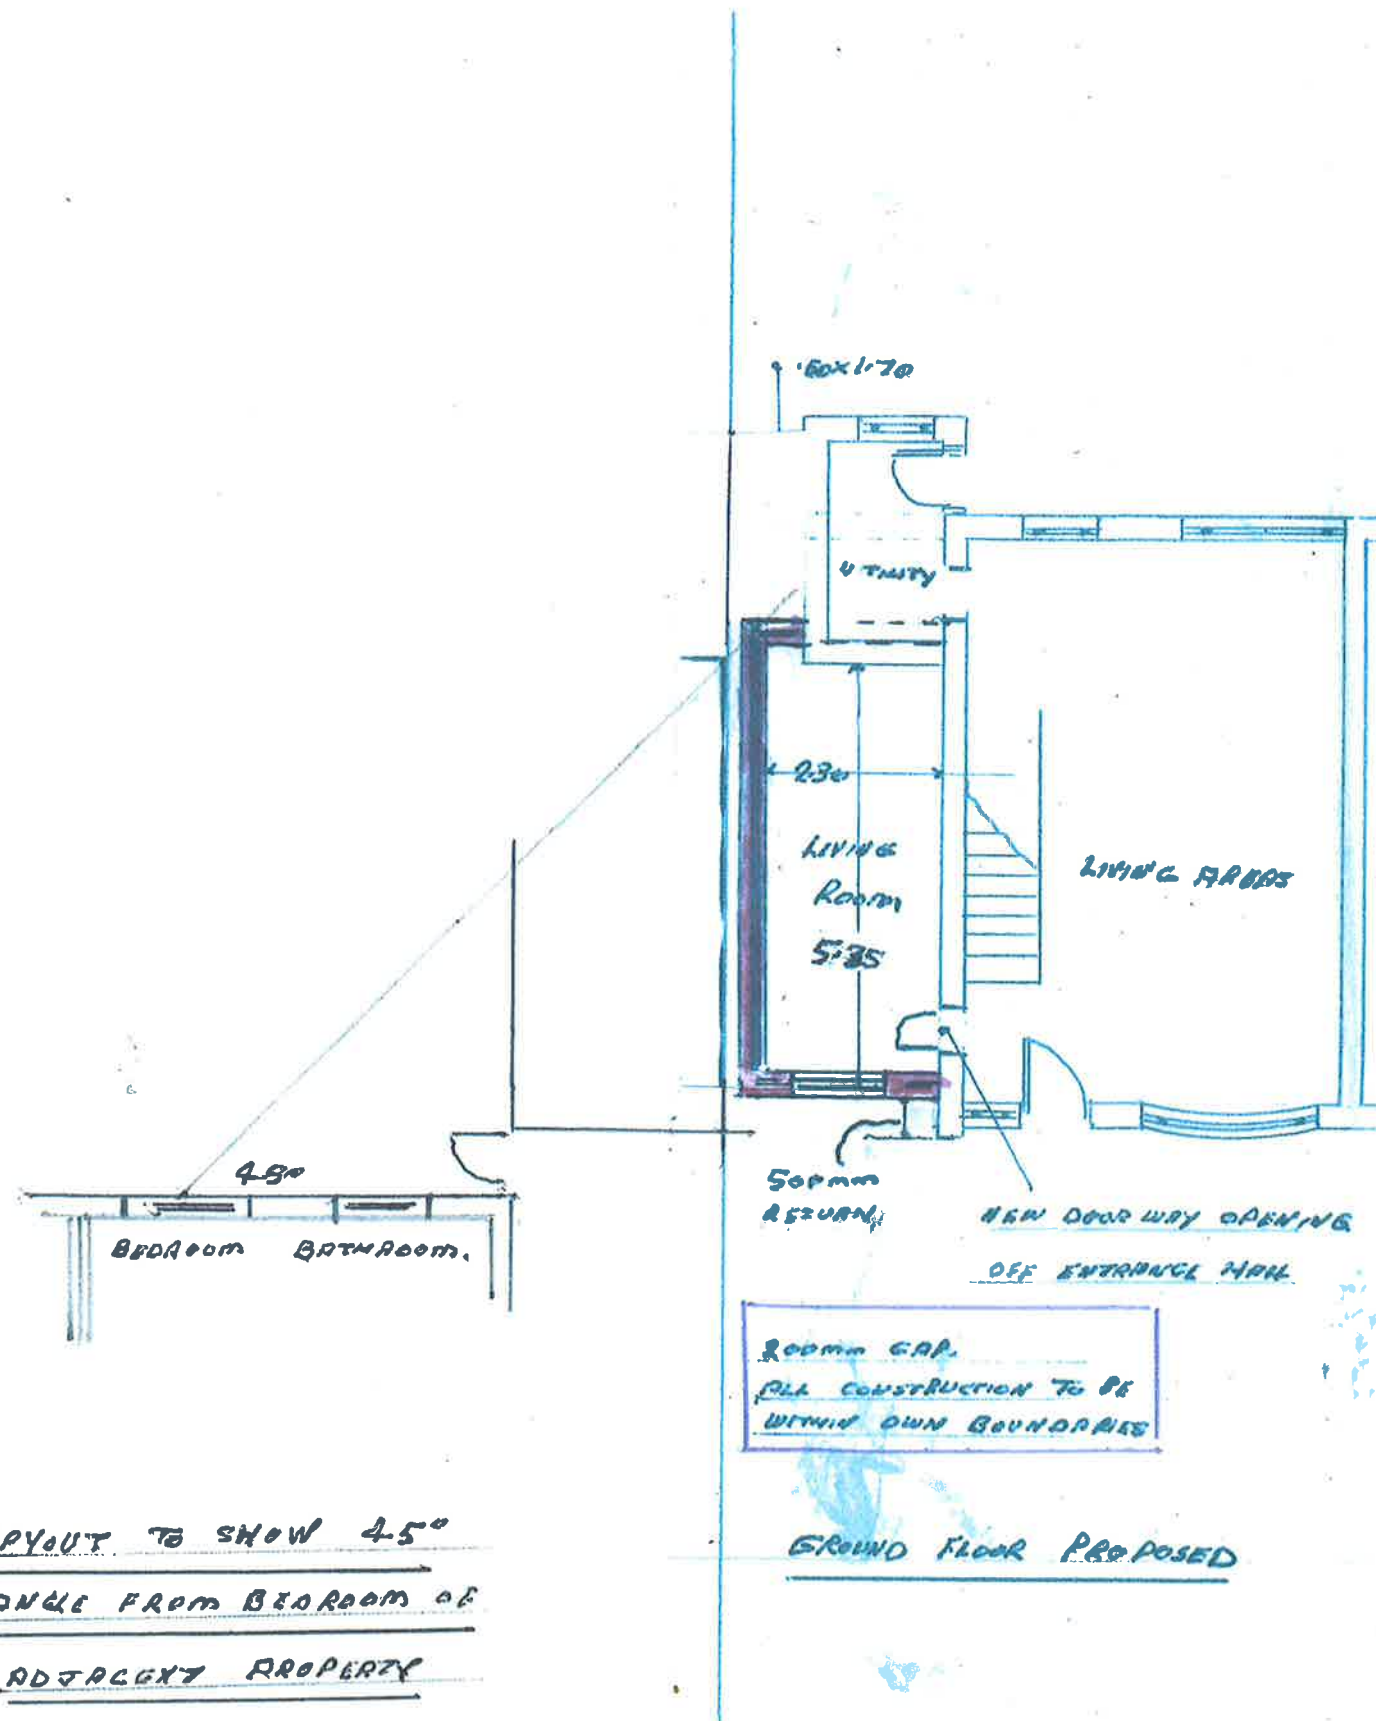
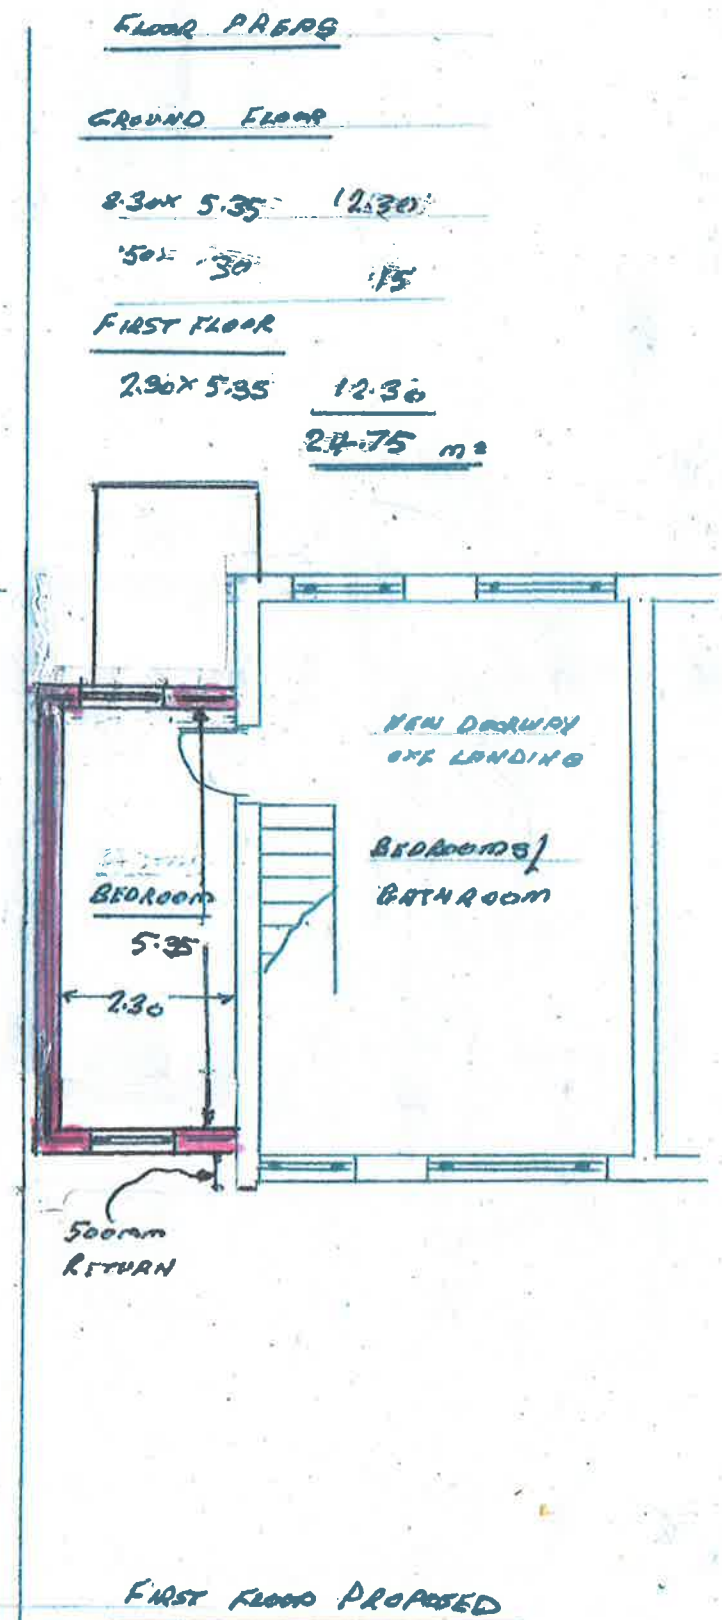


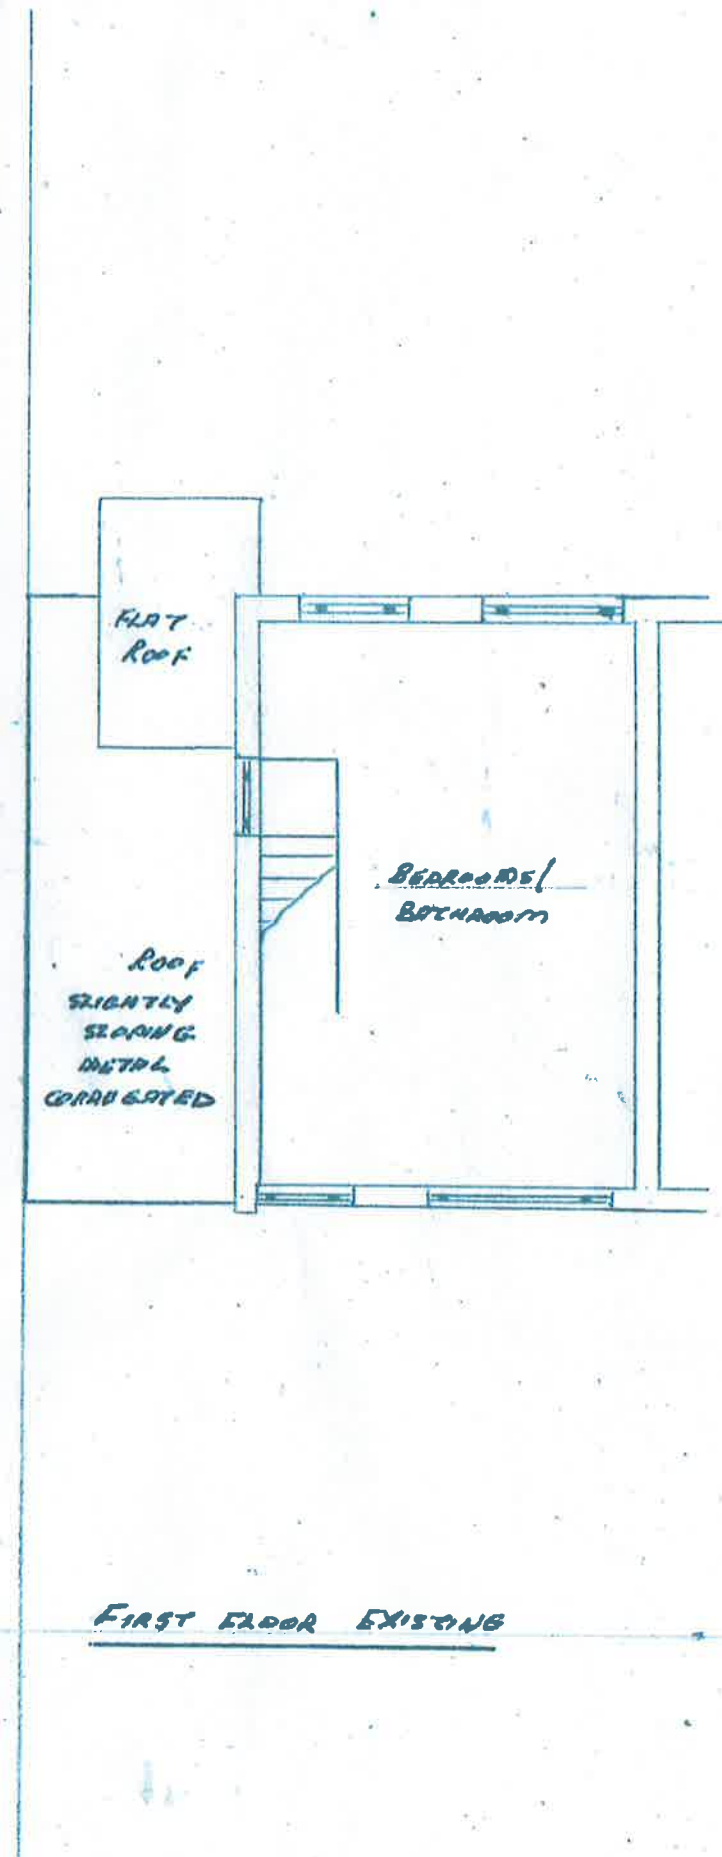

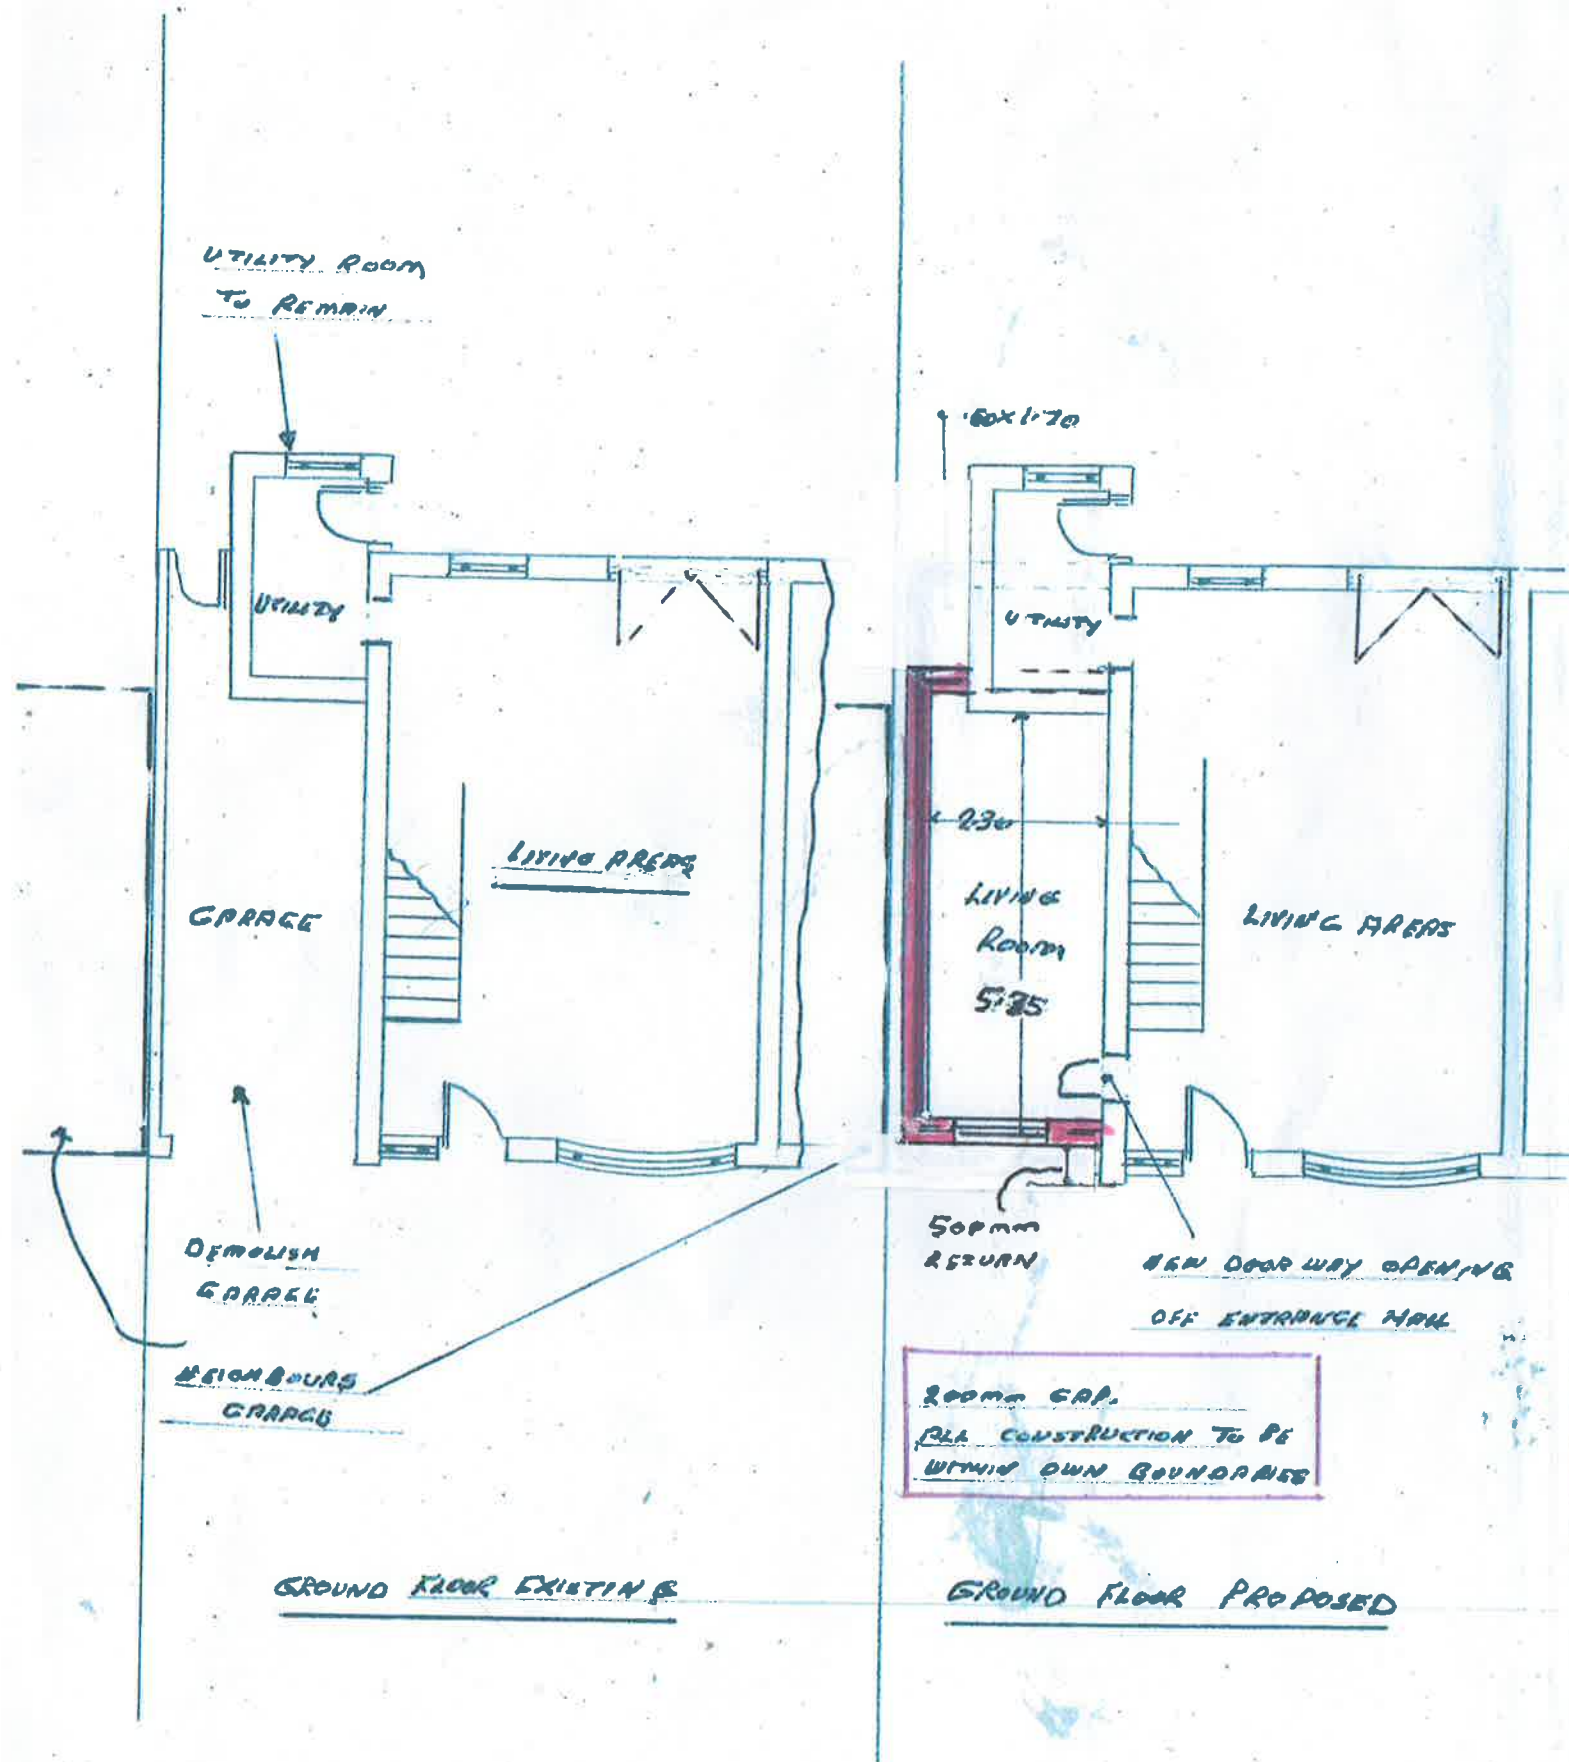

FLOOR AREA

GROUND FLOOR

8.30x 5.35 12.30

5.0x 3.0 15

FIRST FLOOR

2.90x 5.35 12.36

24.75 m²

PROPOSED TWO STOREY SIDE EXTENSION at 28 NEOL DERWEN, CIMER, NEDRH

FOR

MRS N AND K LEWIS

ALL SCALES 1:100

DRAWINGS PREPARED DURING
COVID SITUATION - NO ACCESS
TO LIVING AREAS.


ACCESS THROUGH GARAGE O.K.




FRONT ELEVATION EXISTING




FRONT ELEVATION PROPOSED

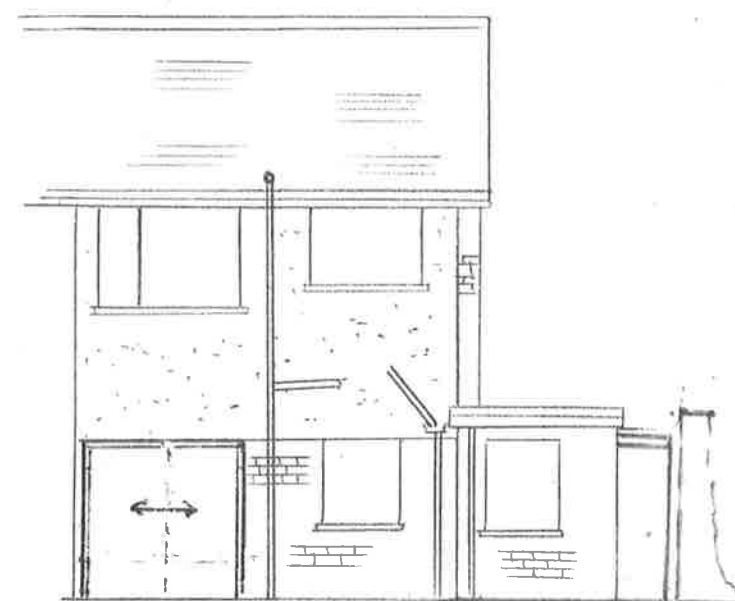

REAR ELEVATION EXISTING

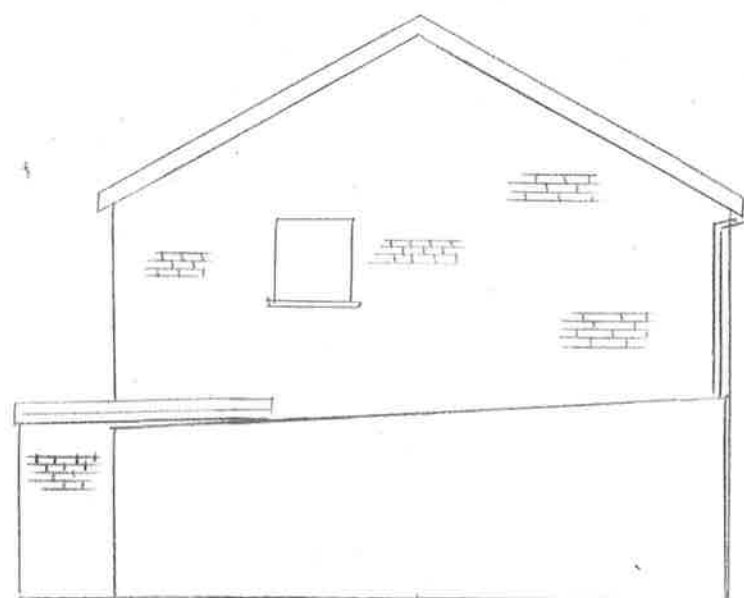


SIDE ELEVATION EXISTING

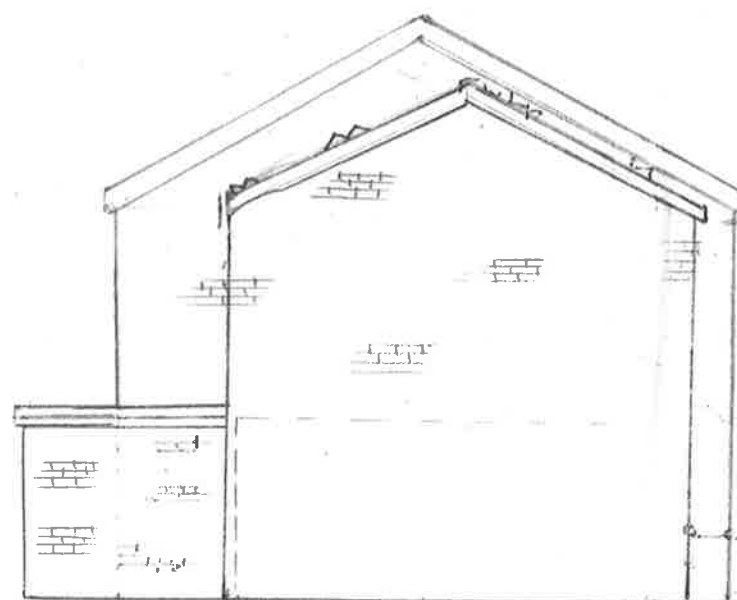

SIDE ELEVATION PROPOSED

500
RETURN

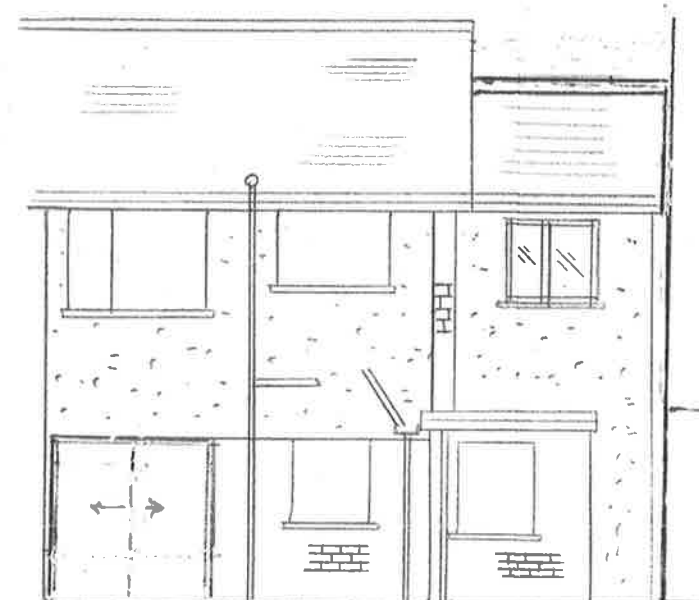

REAR ELEVATION PROPOSED

200mm GAP ALLOWS
ROOF AND FOUNDATION
PROJECTIONS TO BE
WITHIN OWN BOUNDARIES.


BOUNDARY SHOWN AS
BEING NEIGHBOUR'S GARDEN.
BOUNDARY LINE NOT
AFFECTED BY PROPOSED
WORKS

ALL SCALES 1:100

28 HEOL DERWEN, CIMRA

FLOOD DETAILS OF VENUE PARKING

EXISTING LAYOUT

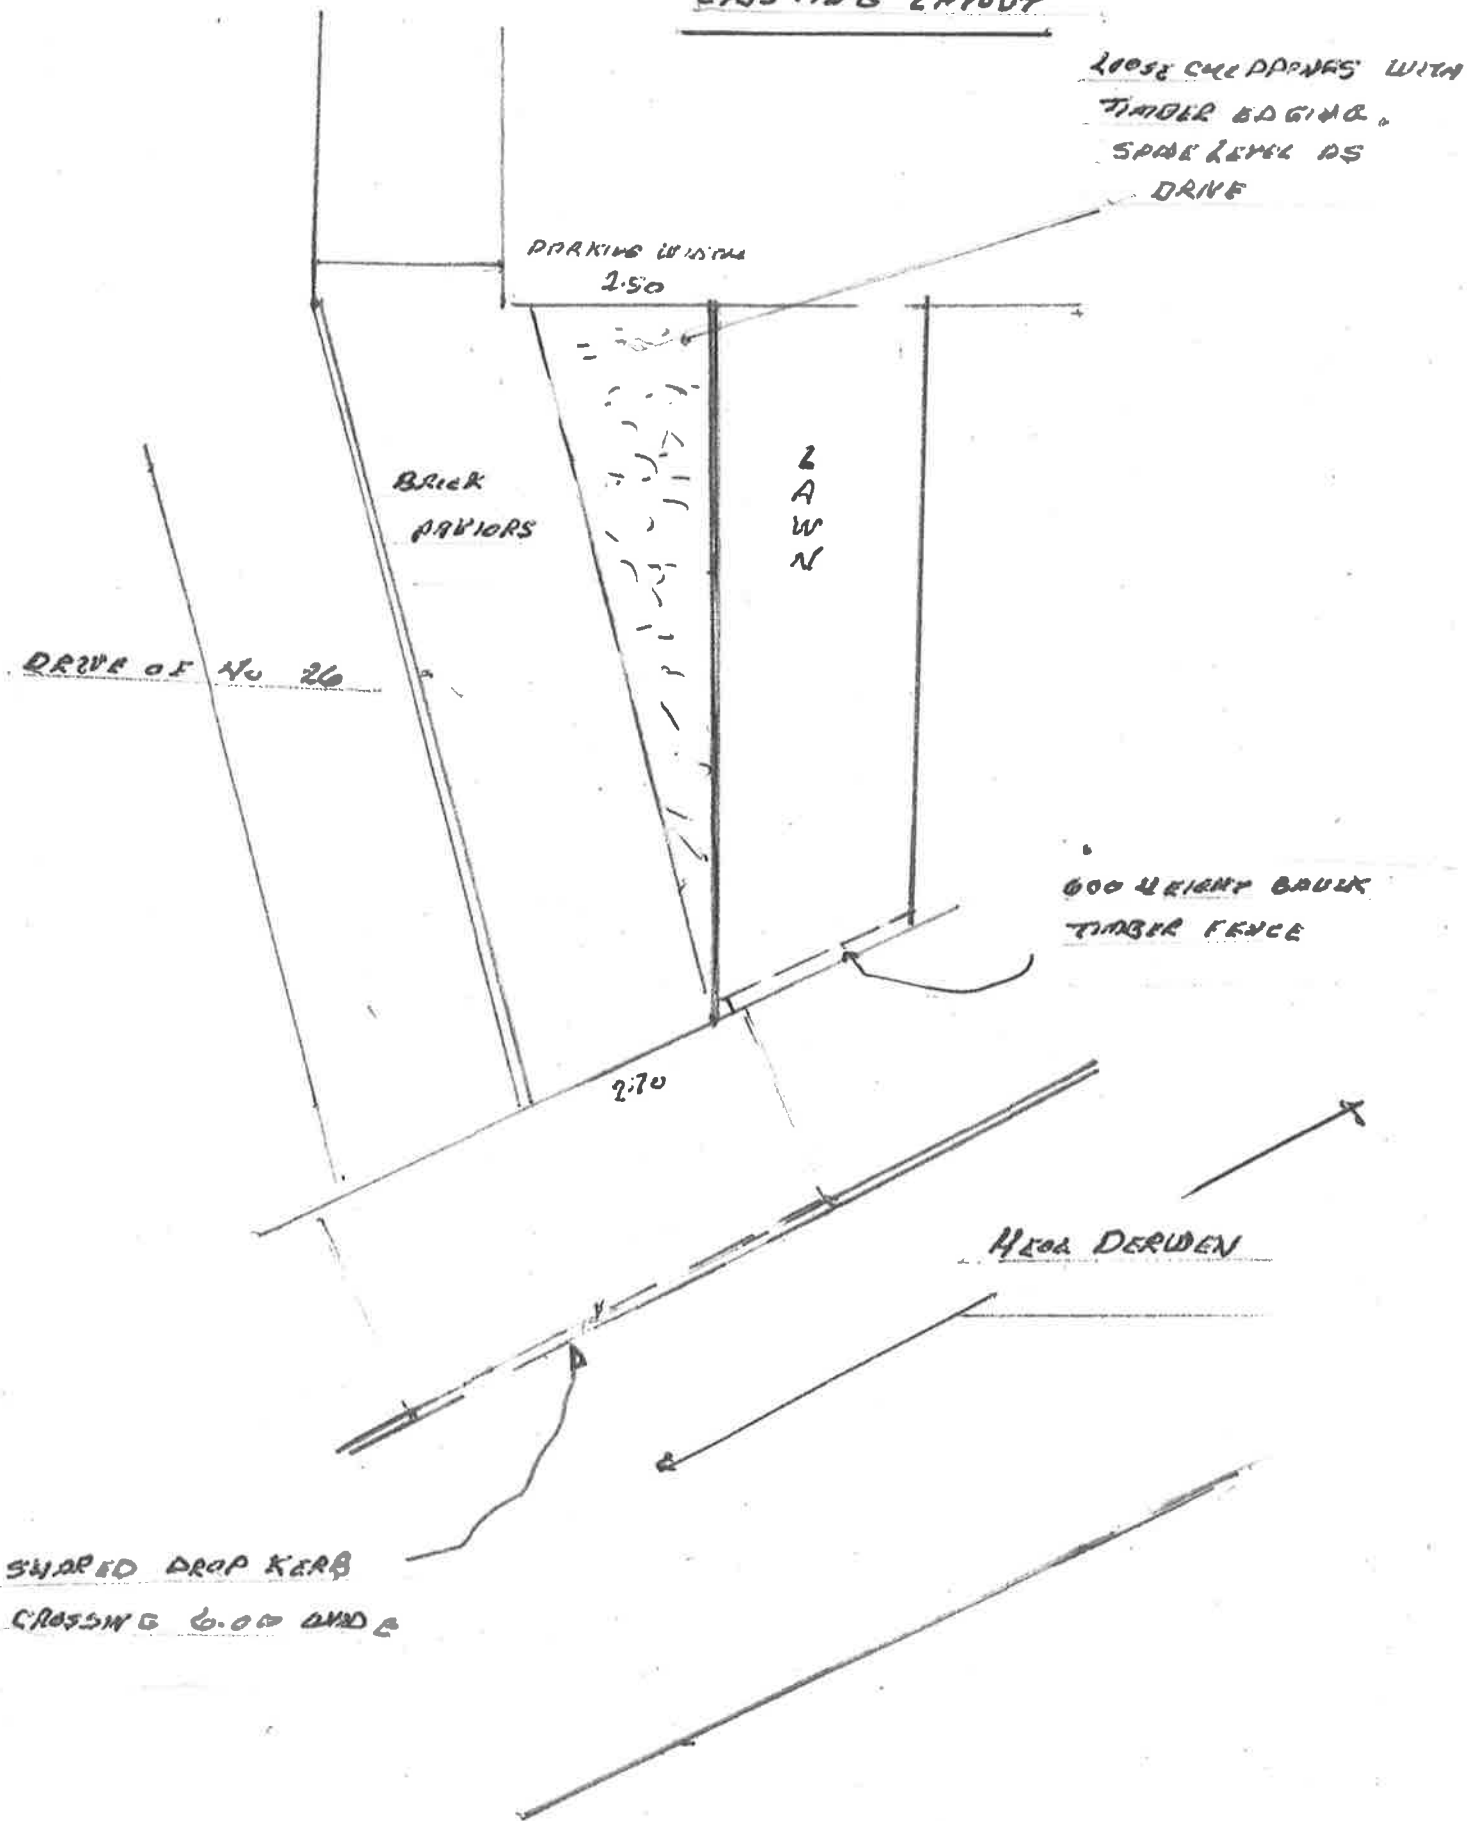

28 HEOL DERWEN, CIMRA

FLOOD DETAILS OF VENUE PARKING

PROPOSED LAYOUT

