




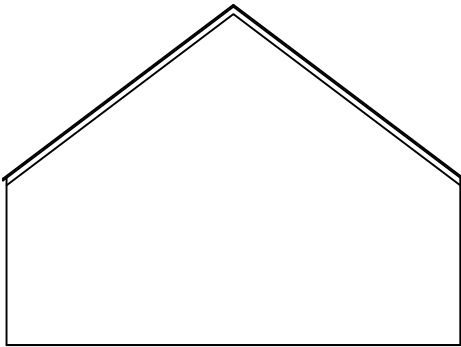

WEST

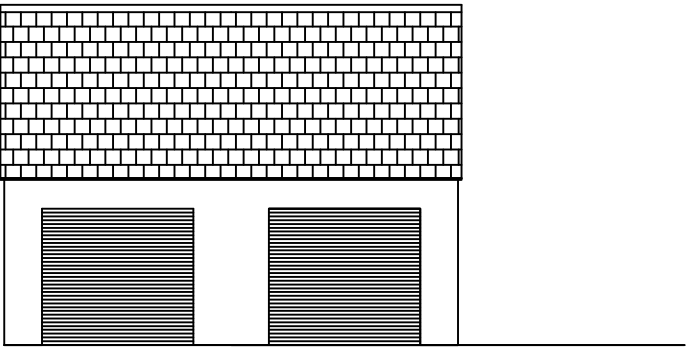

SOUTH

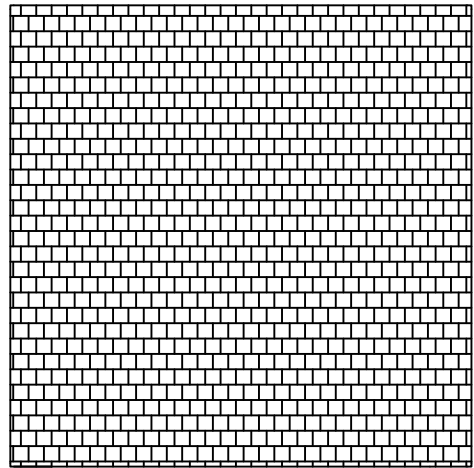

ROOFPLAN

- Finishes:**
K Render exterior
Slate roof
White galvanised garage doors

Site: Land at 37 Graig Road	Drawing No. PA/2020/06
Drawing Title: Garage Plans	
Date: March 2021	Scale: 1:100 at A3
	Note: Do Not Scale. For Planning Purposes only