




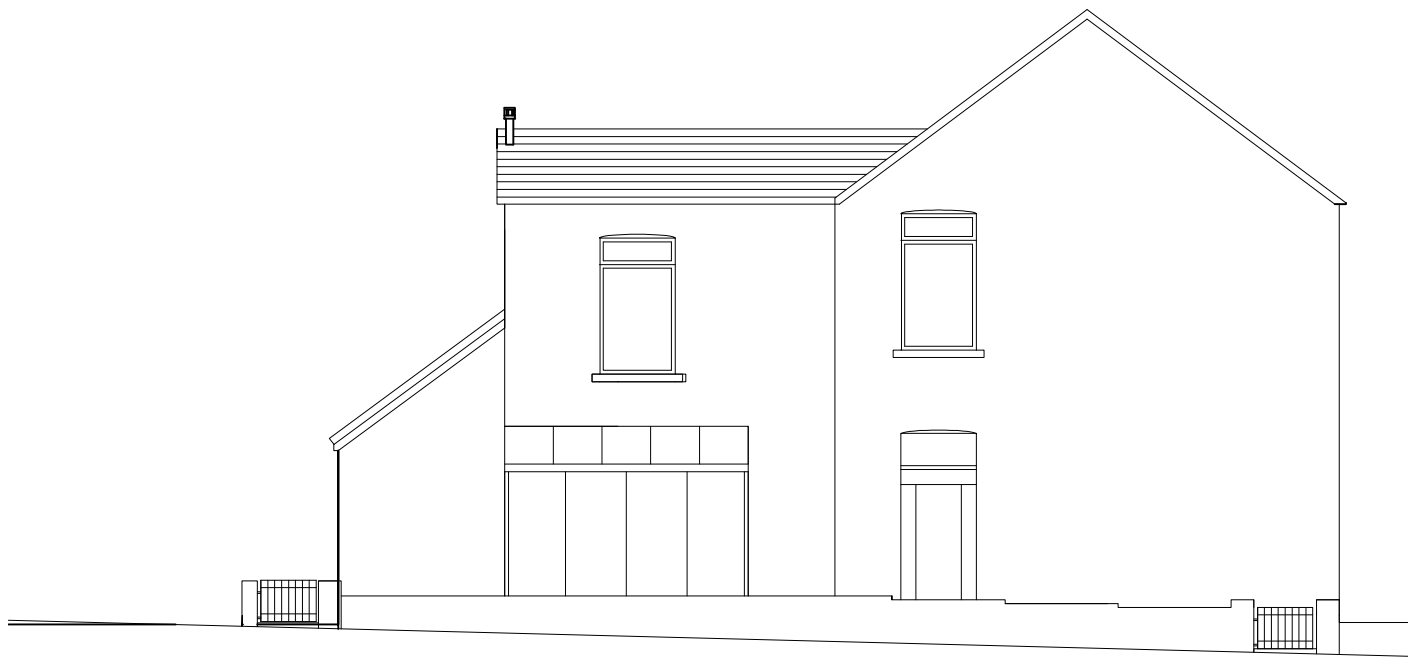

WEST

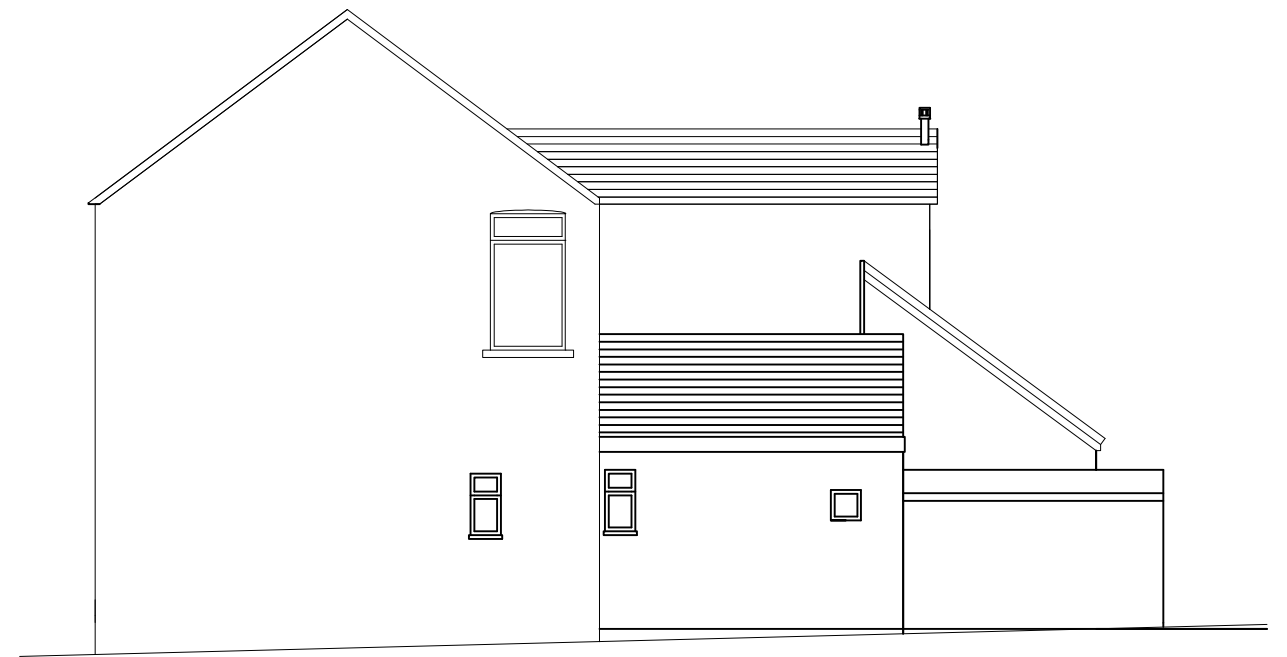

EAST

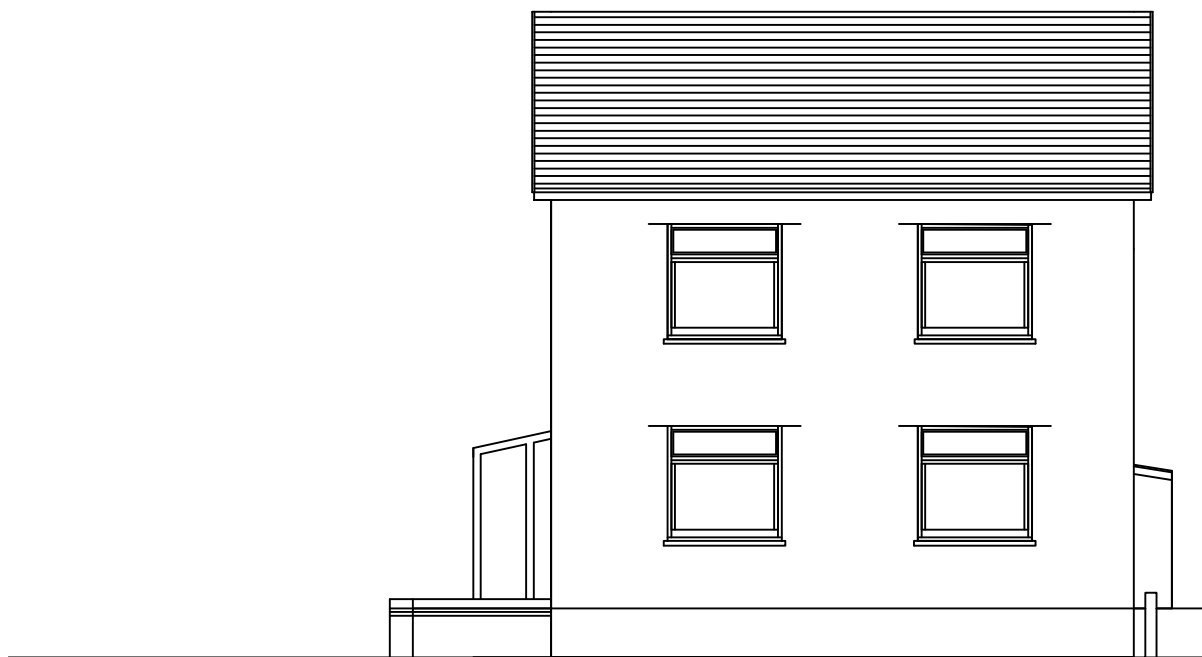

SOUTH



NORTH

Site: Land at 37 Graig Road

Drawing No. PA/2021/02

Drawing Title:: Existing Elevations

Date: March 2021

Scale: 1:200 at A3

Note: Do Not Scale.
For Planning Purposes only