


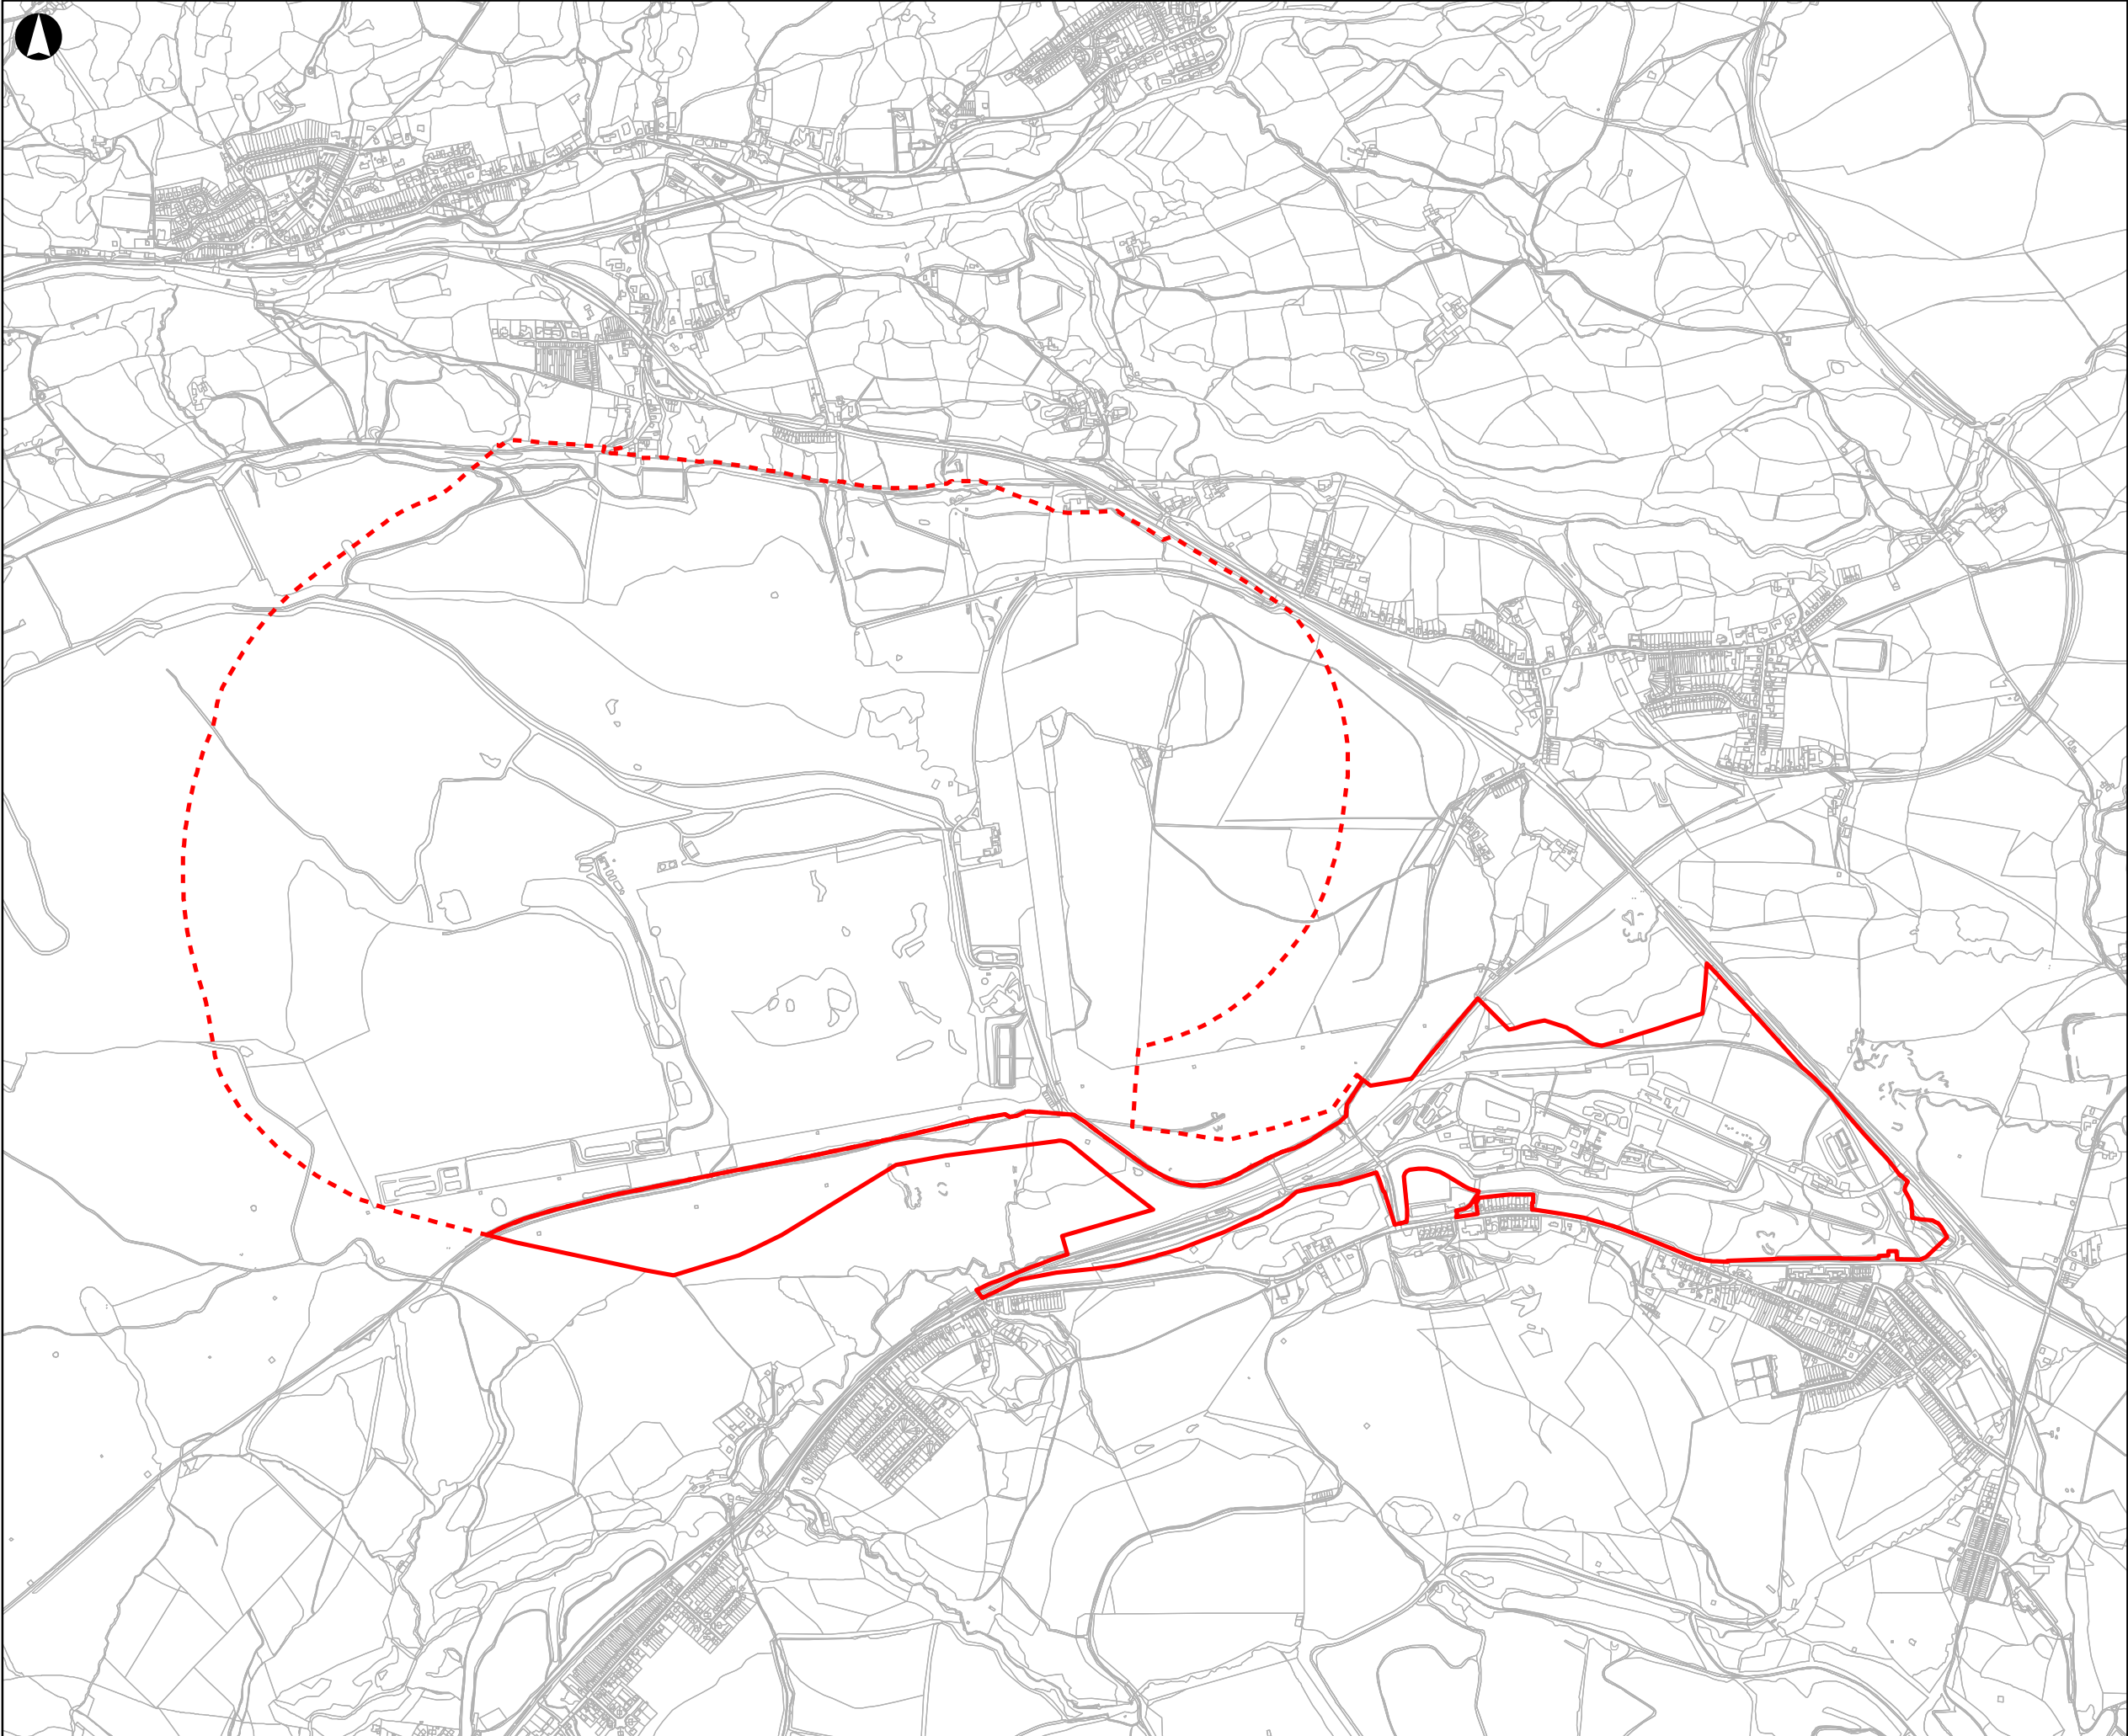

Legend

Planning Development Boundary

Neath Port Talbot

Powys

P0	2021-02-23	KD	TK	RE
----	------------	----	----	----

Issue	Date	By	Chkd	Appd
-------	------	----	------	------

Meters
0 125 250 500

ARUP

4 Pierhead Street
Cardiff CF10 4QP
Tel +44 29 2047 3727 Fax +44 29 2047 2277
www.arup.com

Client


Llywodraeth Cymru
Welsh Government

Job Title
Global Centre of Rail Excellence

Figure Title
SITE LOCATION PLAN
(NEATH PORT TALBOT)

Scale at A3
1:15,000

Job No
264904-00

Drawing Status
Planning

Drawing No
001

Issue
P0