


Front Elevation 1:50


- EXTERNAL FINISHES
- Roof- colourcoat profiled steel
 - Fascias - Colourcoat steel
 - Downpipes & gutters - UPVC
 - Brick facing walls
 - Feature cedar cladding
 - Double glazed UPVC windows - White
 - UPVC doors - White

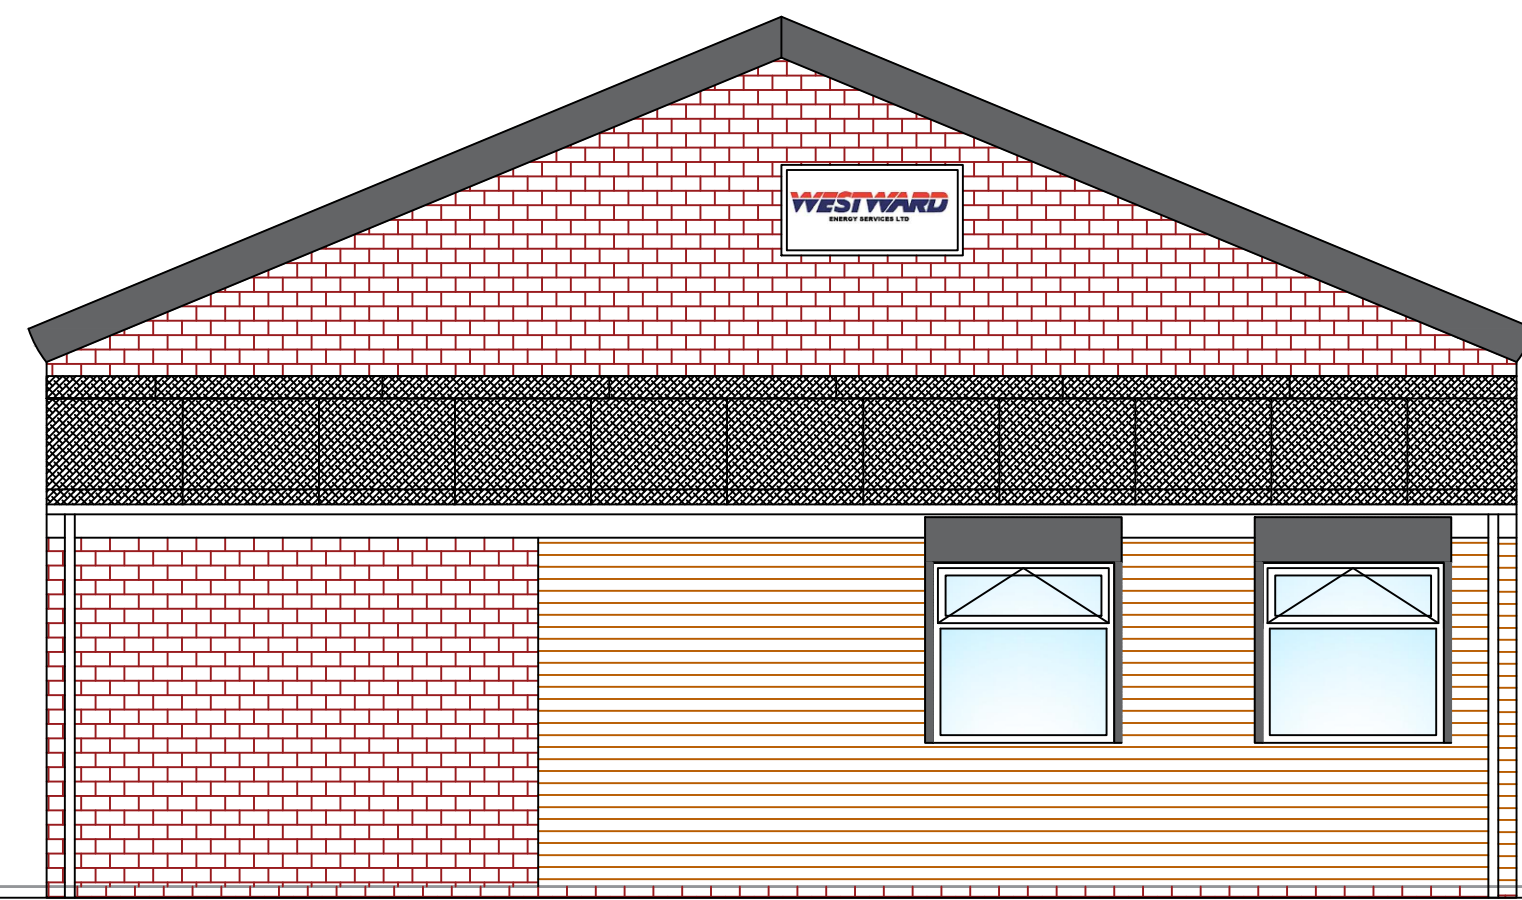

Side Elevation 1 1:50



Side Elevation 2 1:50

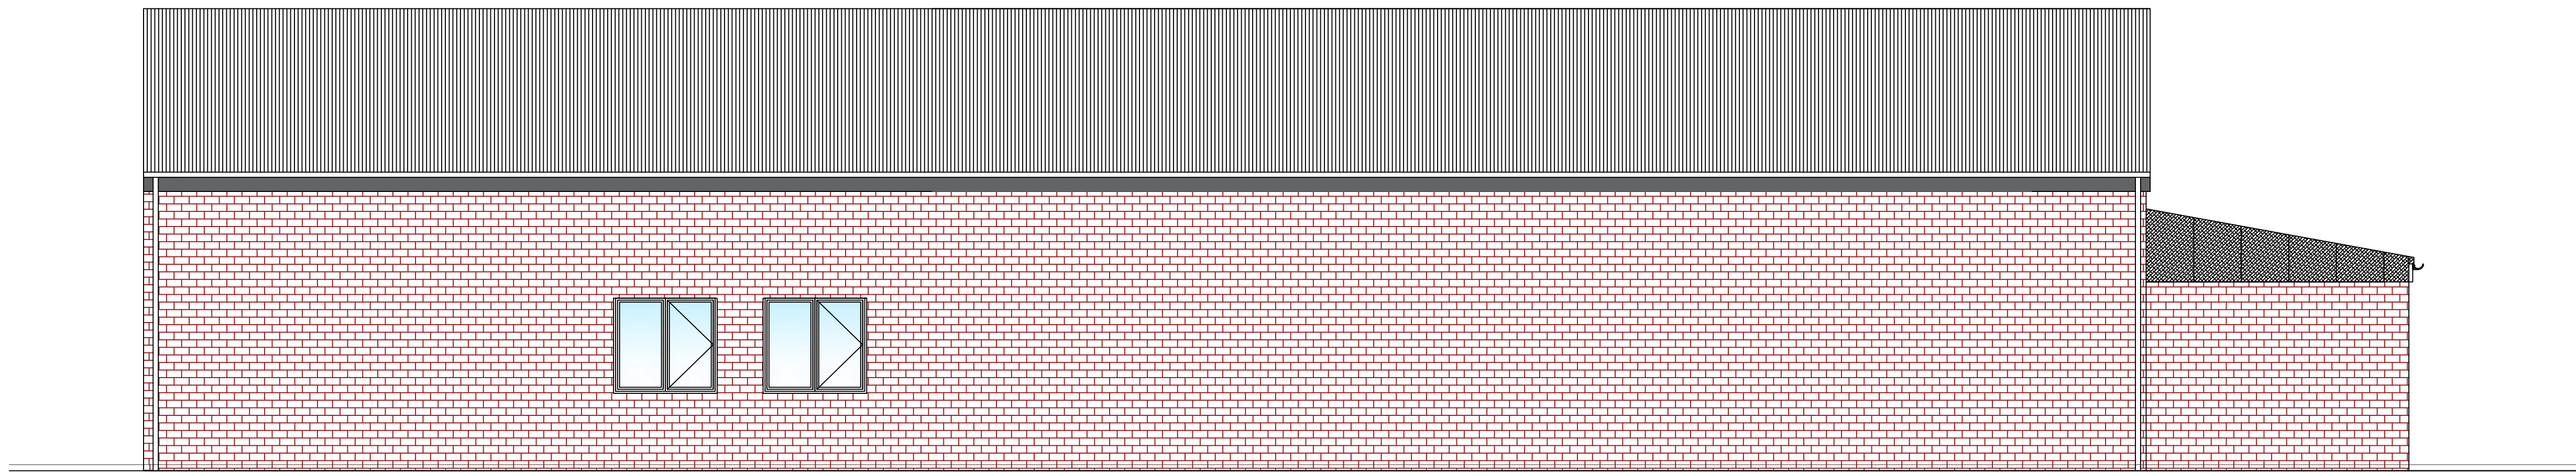

Rear Elevation 1:50