


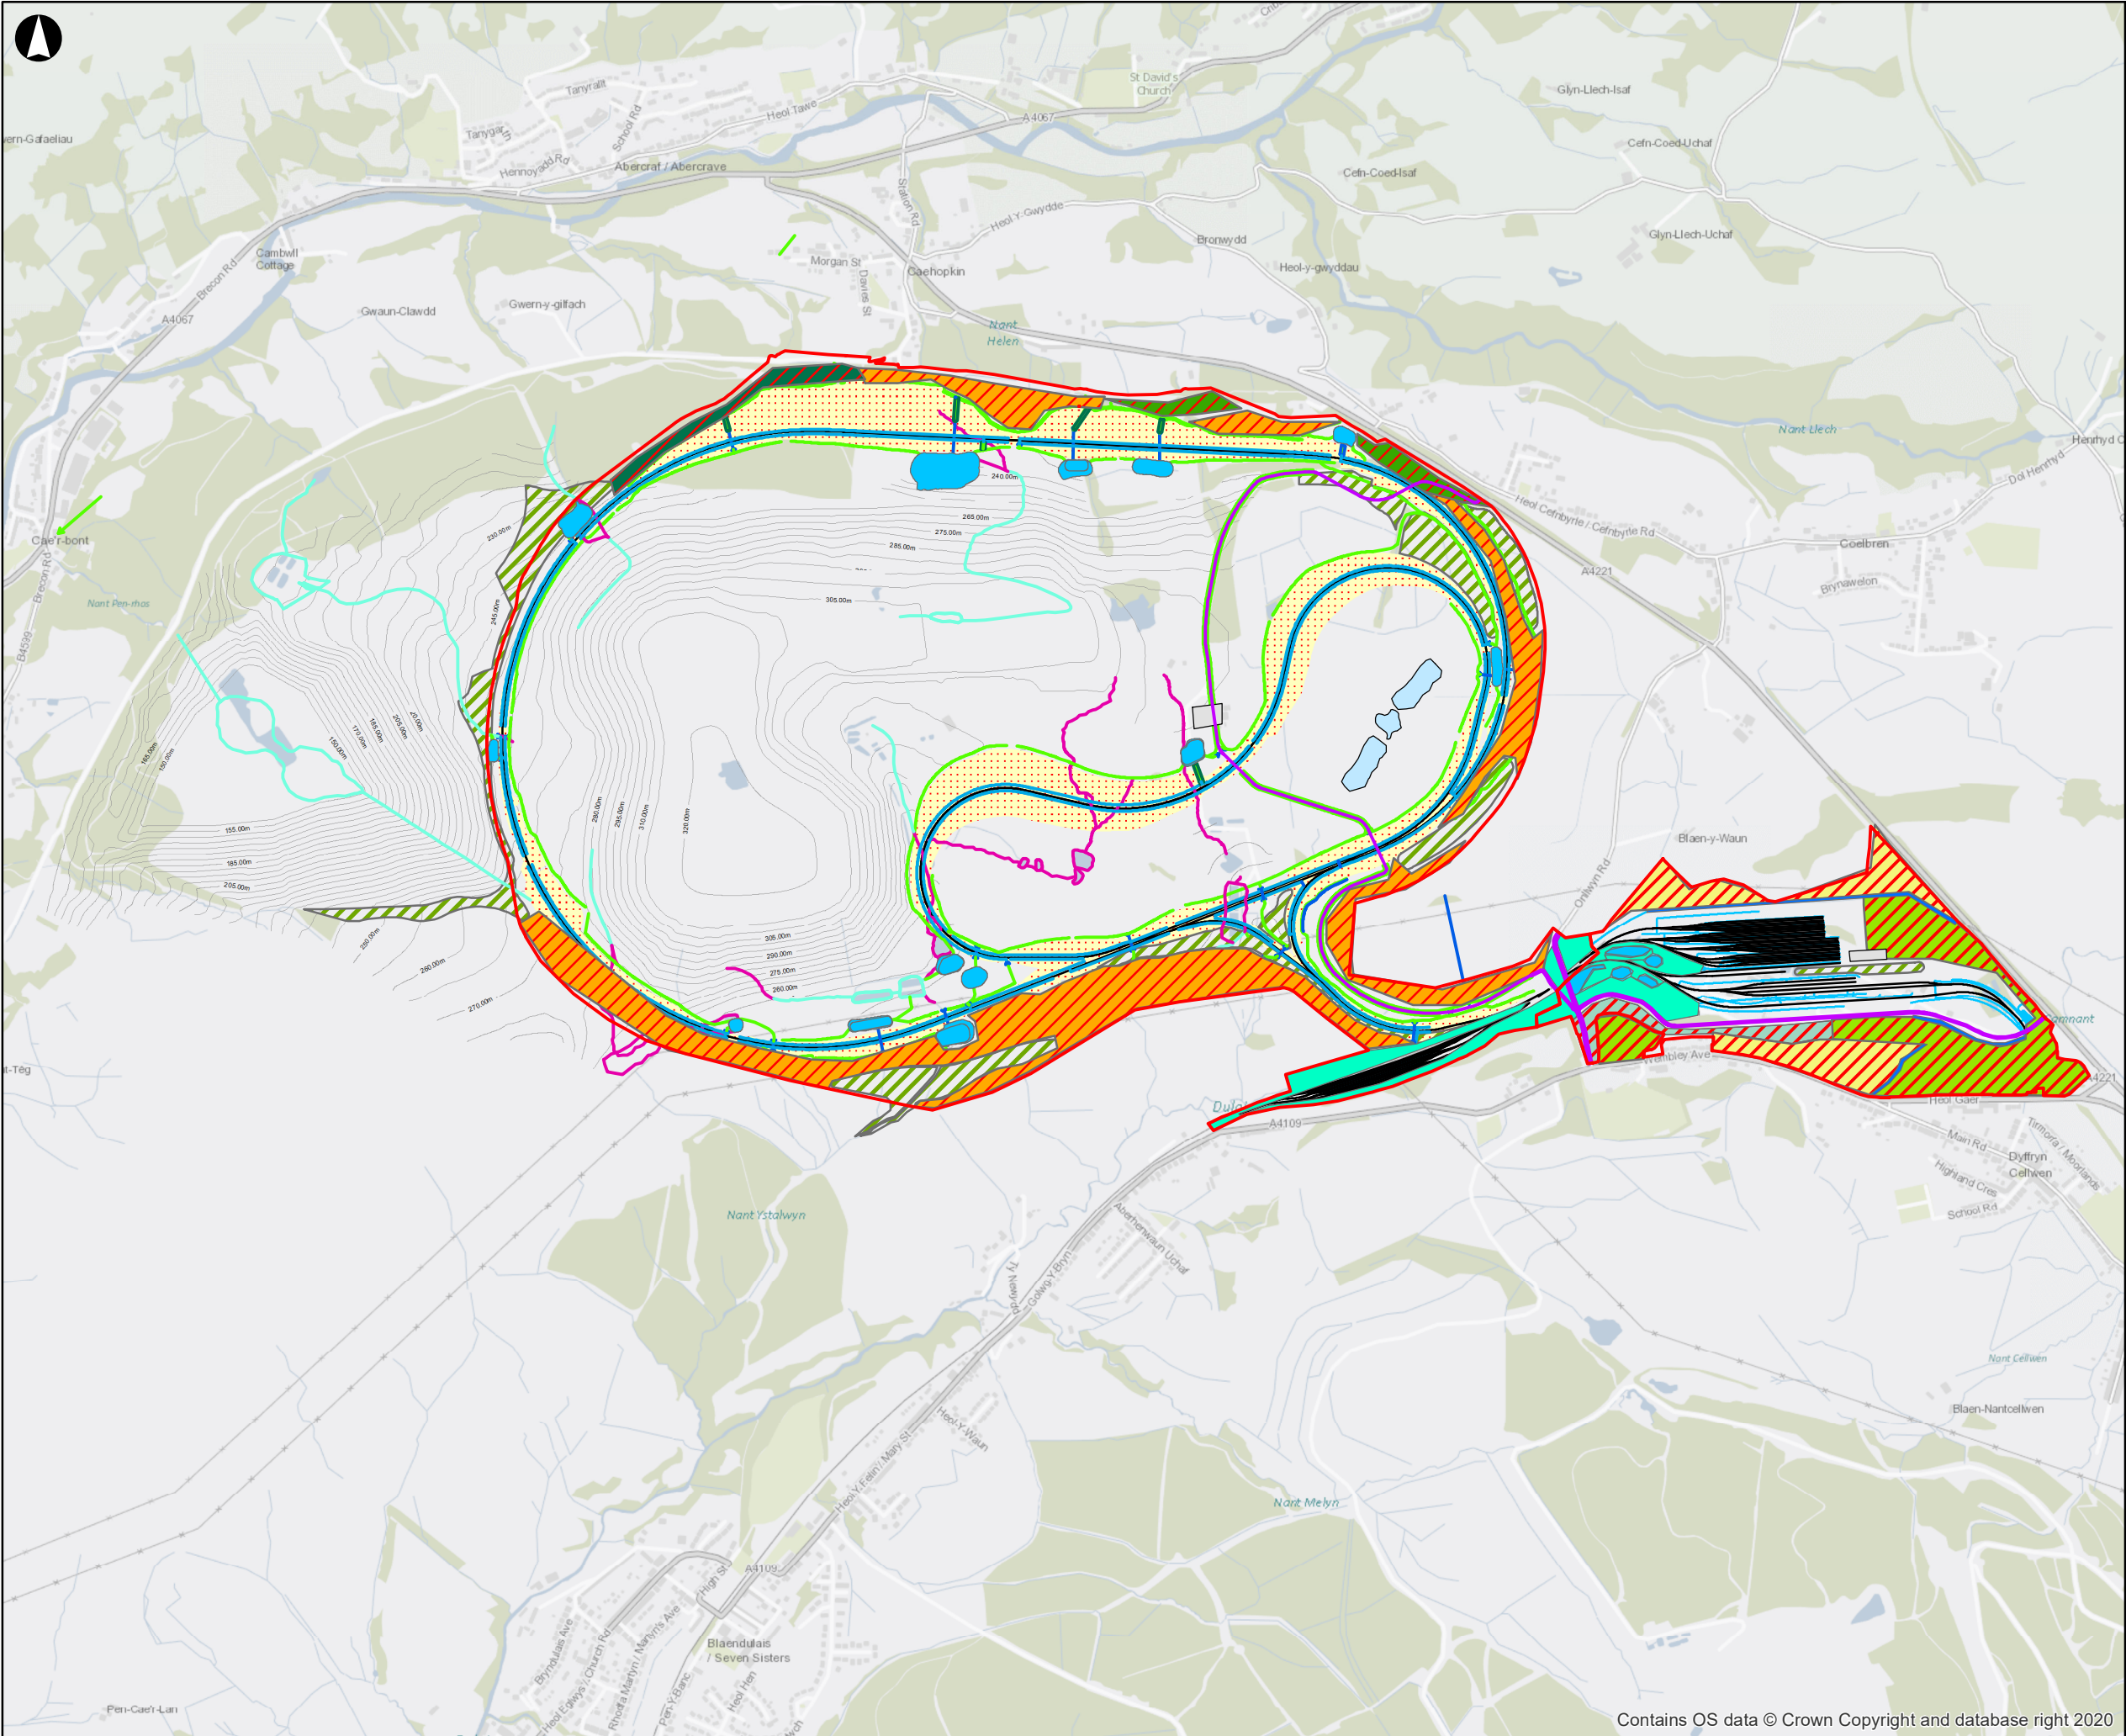

Legend

- Planning Development Boundary
- Site Layout Plan
- Access Road
- Car Park
- Acid Grassland Lichen Heath
- Landscape Mitigation
- Restoration Watercourse
- Restoration Watercourse to be removed/discontinued
- Proposed Cut Off Ditch
- Proposed Carrier Drain
- Proposed Culvert
- Proposed Filter Drain
- Proposed Ponds
- Acid Grassland Potential for Enhancement
- Marshy Grassland Potential for Enhancement
- Mixed Woodland Potential for Enhancement
- Retained Acid/Marshy Grassland
- Retained Broadleaved Woodland
- Retained Coniferous Woodland
- Species-rich Grassland
- Pond
- Existing Washery Watercourse

P01.3	2021-01-20	KSJ	CP	RE
-------	------------	-----	----	----

Issue	Date	By	Chkd	Appd

Meters
0 125 250 500

ARUP

4 Pierhead Street
Cardiff CF10 4QP
Tel +44 29 2047 3727 Fax +44 29 2047 2277
www.arup.com

Client


Llywodraeth Cymru
Welsh Government

Job Title

Global Centre for Rail Excellence

Figure Title

HABITAT CREATION AND ENHANCEMENT

HABITATS

Scale at A3

1:16,500

Job No 264904	Drawing Status For Issue
-------------------------	------------------------------------

Drawing No Figure 7.9	Issue P01.3
---------------------------------	-----------------------