


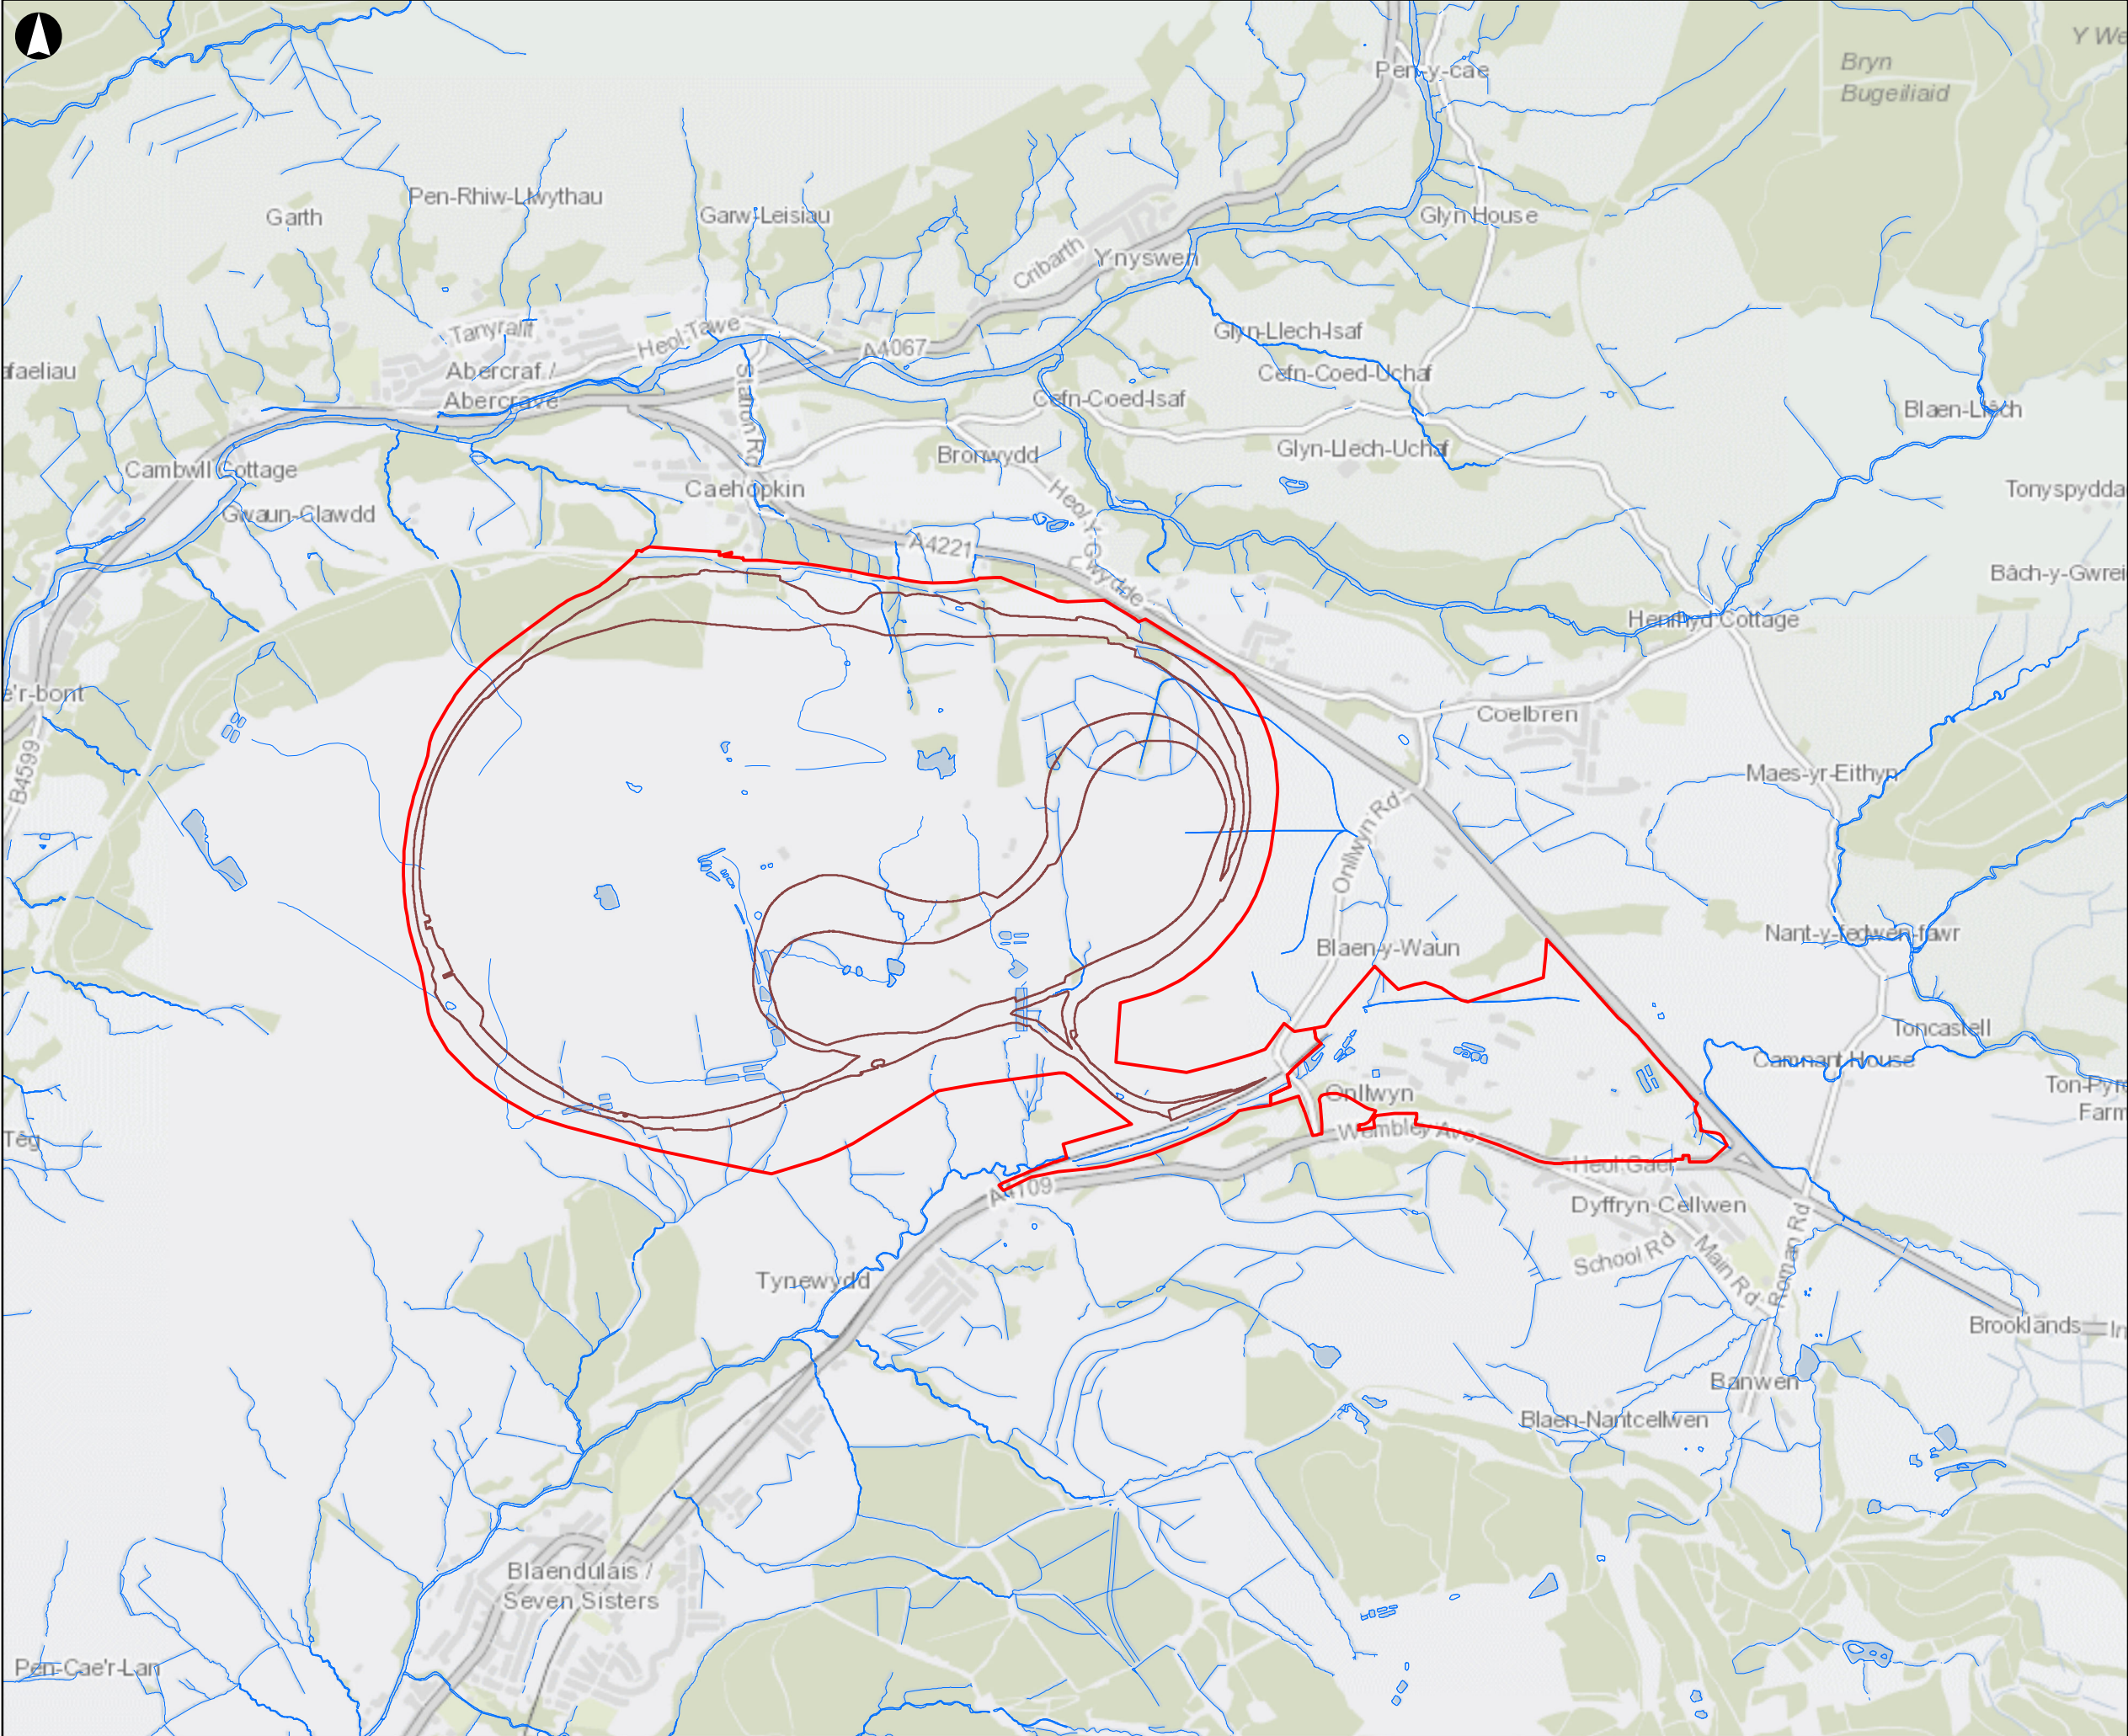

Legend

- ▬ Planning Development Boundary
- ▬ Earthworks Outline
- ▬ Water Features

Contains OS data © Crown Copyright and database right 2020

P01.1	2020-08-03	KD	TC	SL
-------	------------	----	----	----

Issue	Date	By	Chkd	Appd
-------	------	----	------	------

Meters

0125250500

ARUP

4 Pierhead Street
Cardiff CF10 4QP
Tel +44 29 2047 3727 Fax +44 29 2047 2277
www.arup.com

Client



Llywodraeth Cymru
Welsh Government

Job Title

Global Centre of Rail Excellence

Figure Title

**COMBINED SEWER OUTFALLS AND
PRIVATE WATER SUPPLIES**

Scale at A3

1:20,000

Job No	Drawing Status
264904	Final

Drawing No	Issue
Figure 11.2	P01.1

Document Path: \\global\europa\Cardiff\Jobs\264000\264904-0014 Internal Project Data\4-80 GIS\4-84 Map Documents\ENV_Environment\Environmental Statement\Water Resources\GCRE_264904_ES_11_2_CombinedSewerOutfallsAndPrivateWaterSupplies_P01_1.mxd

© Arup