



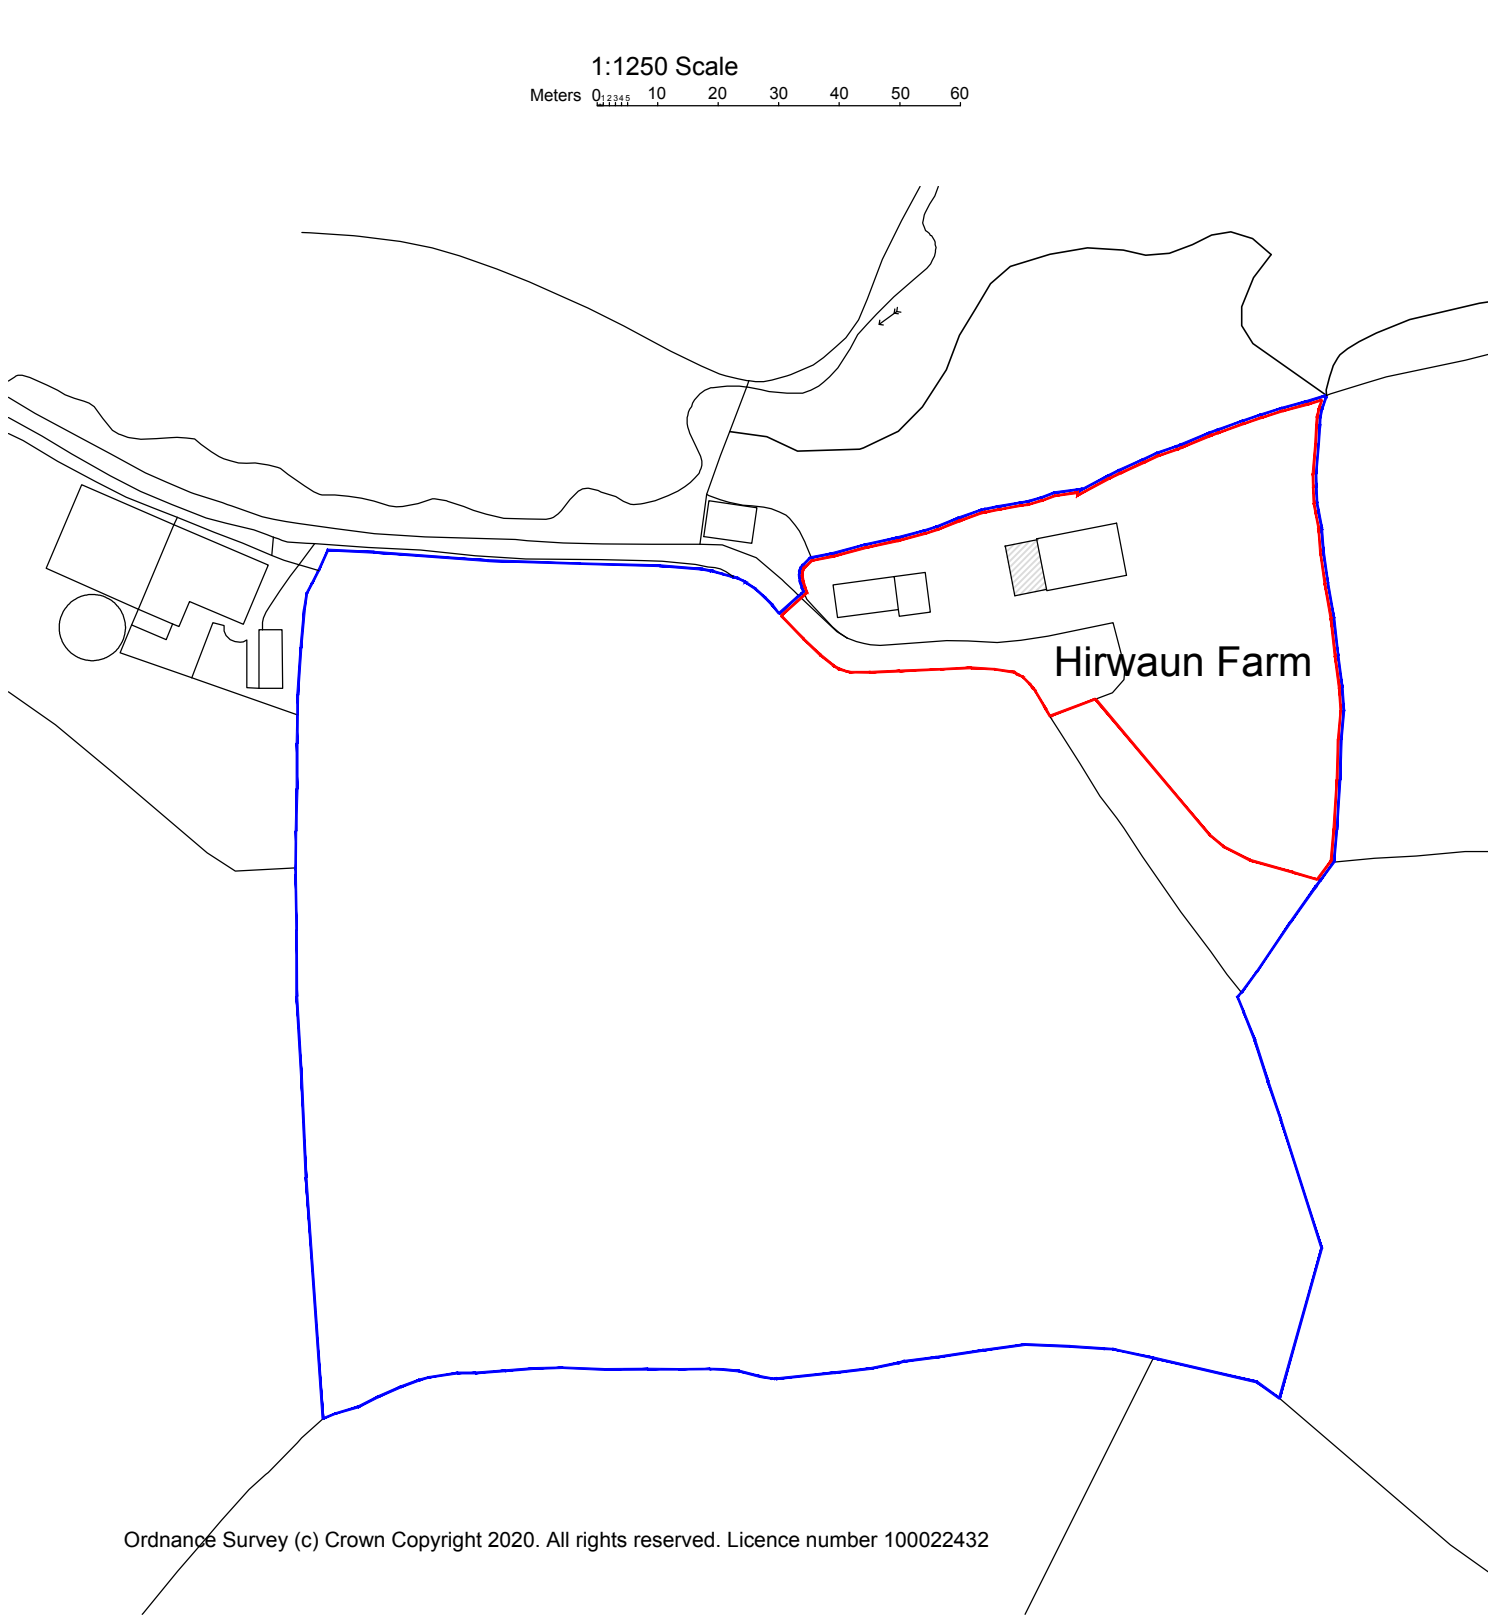

Proposed Site Location Plan 1:1250

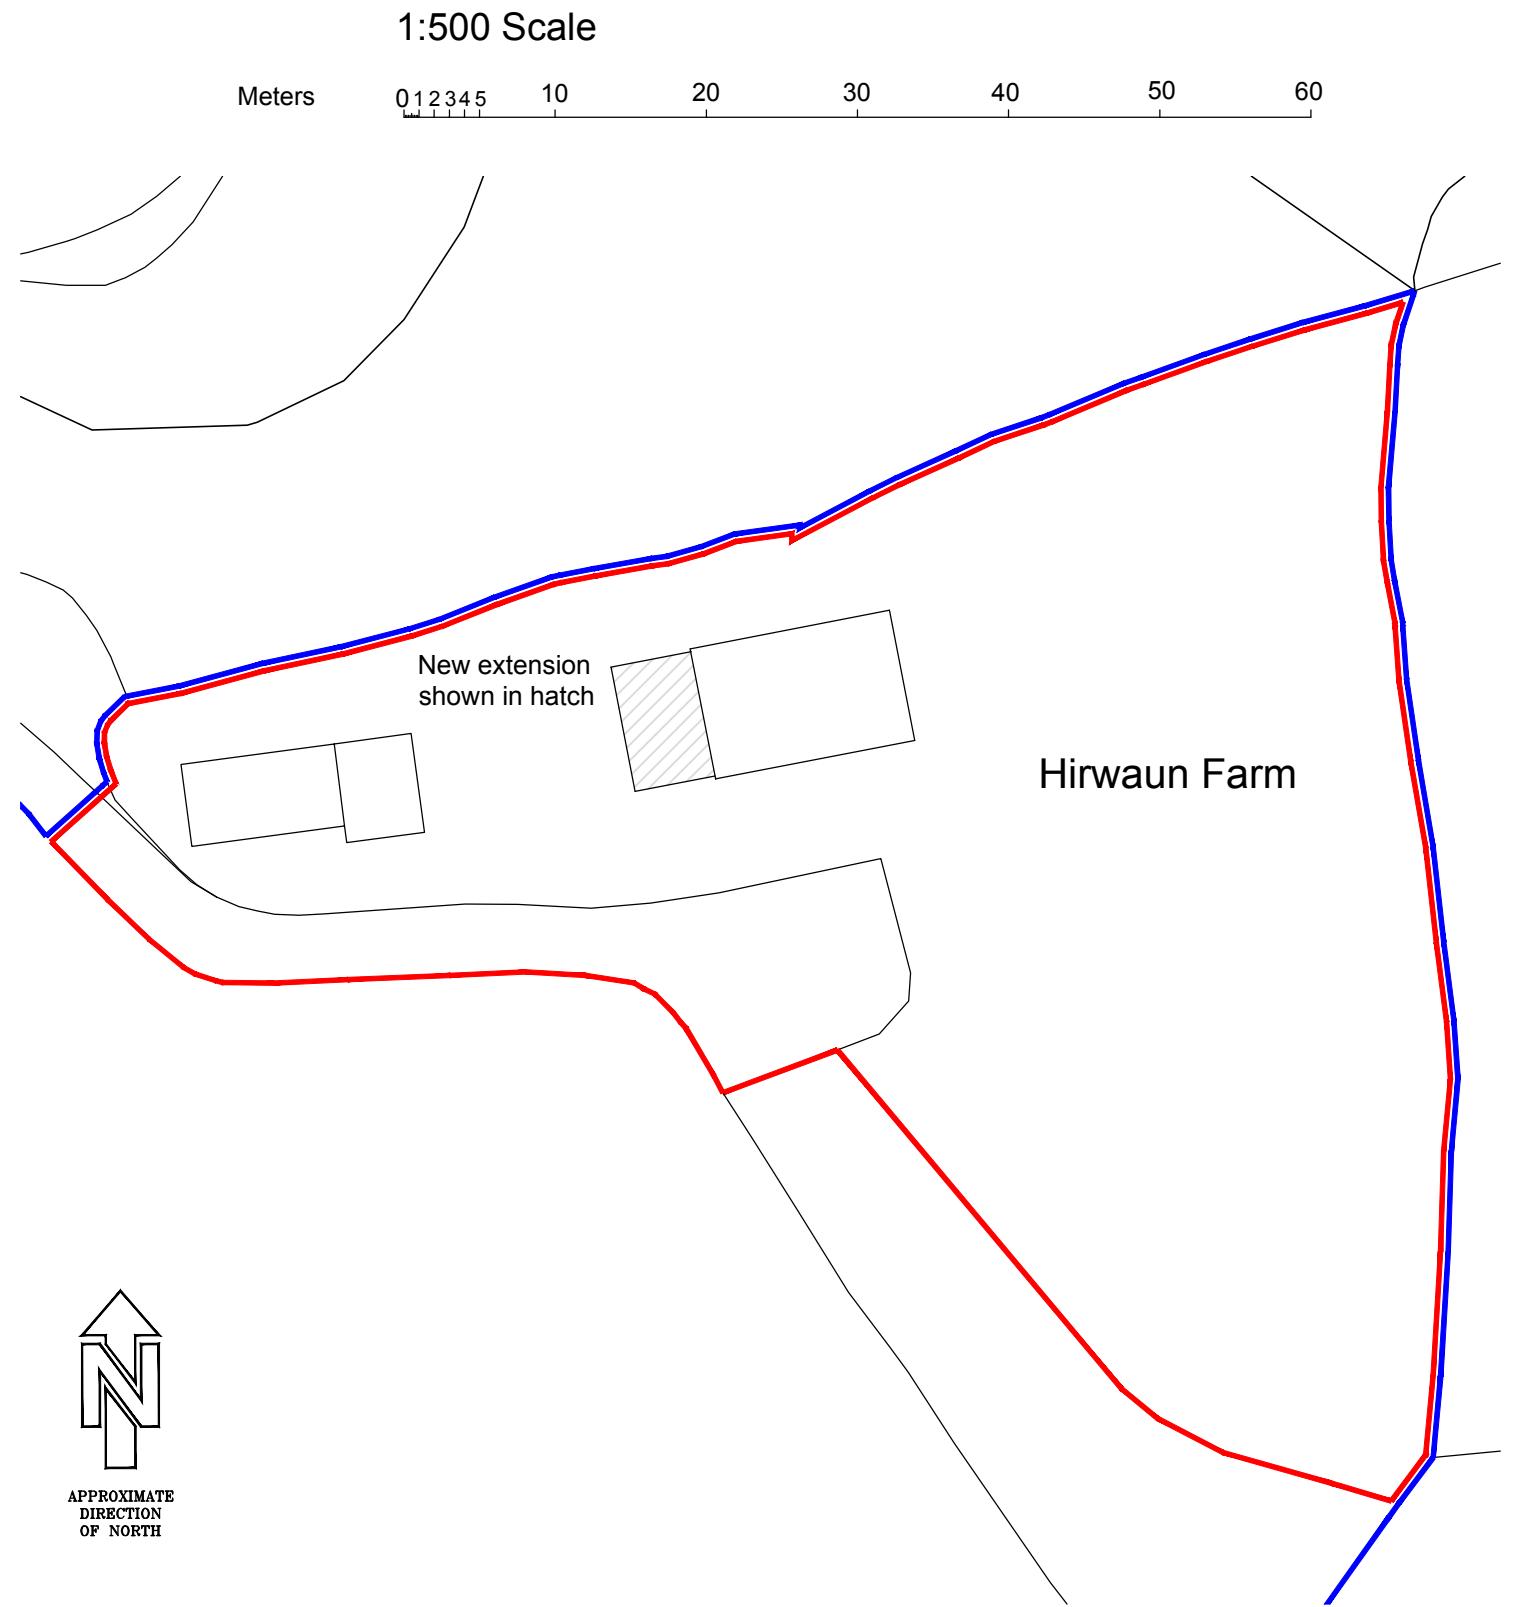

Proposed Block Plan 1:500

CLIENT	Mr & Mrs C Jackson	DRAWING TITLE	Proposed Site Location Plan & Block Plan	SCALE	1:1250 / 1:500 @ A3	DRAWN BY	IRJ	REVISION NOTES
JOB TITLE	Hirwaun Farm, Margam, SA13 2TL	NUMBER	180-13	REVISION	-	DATE	March 21	