


Superseded

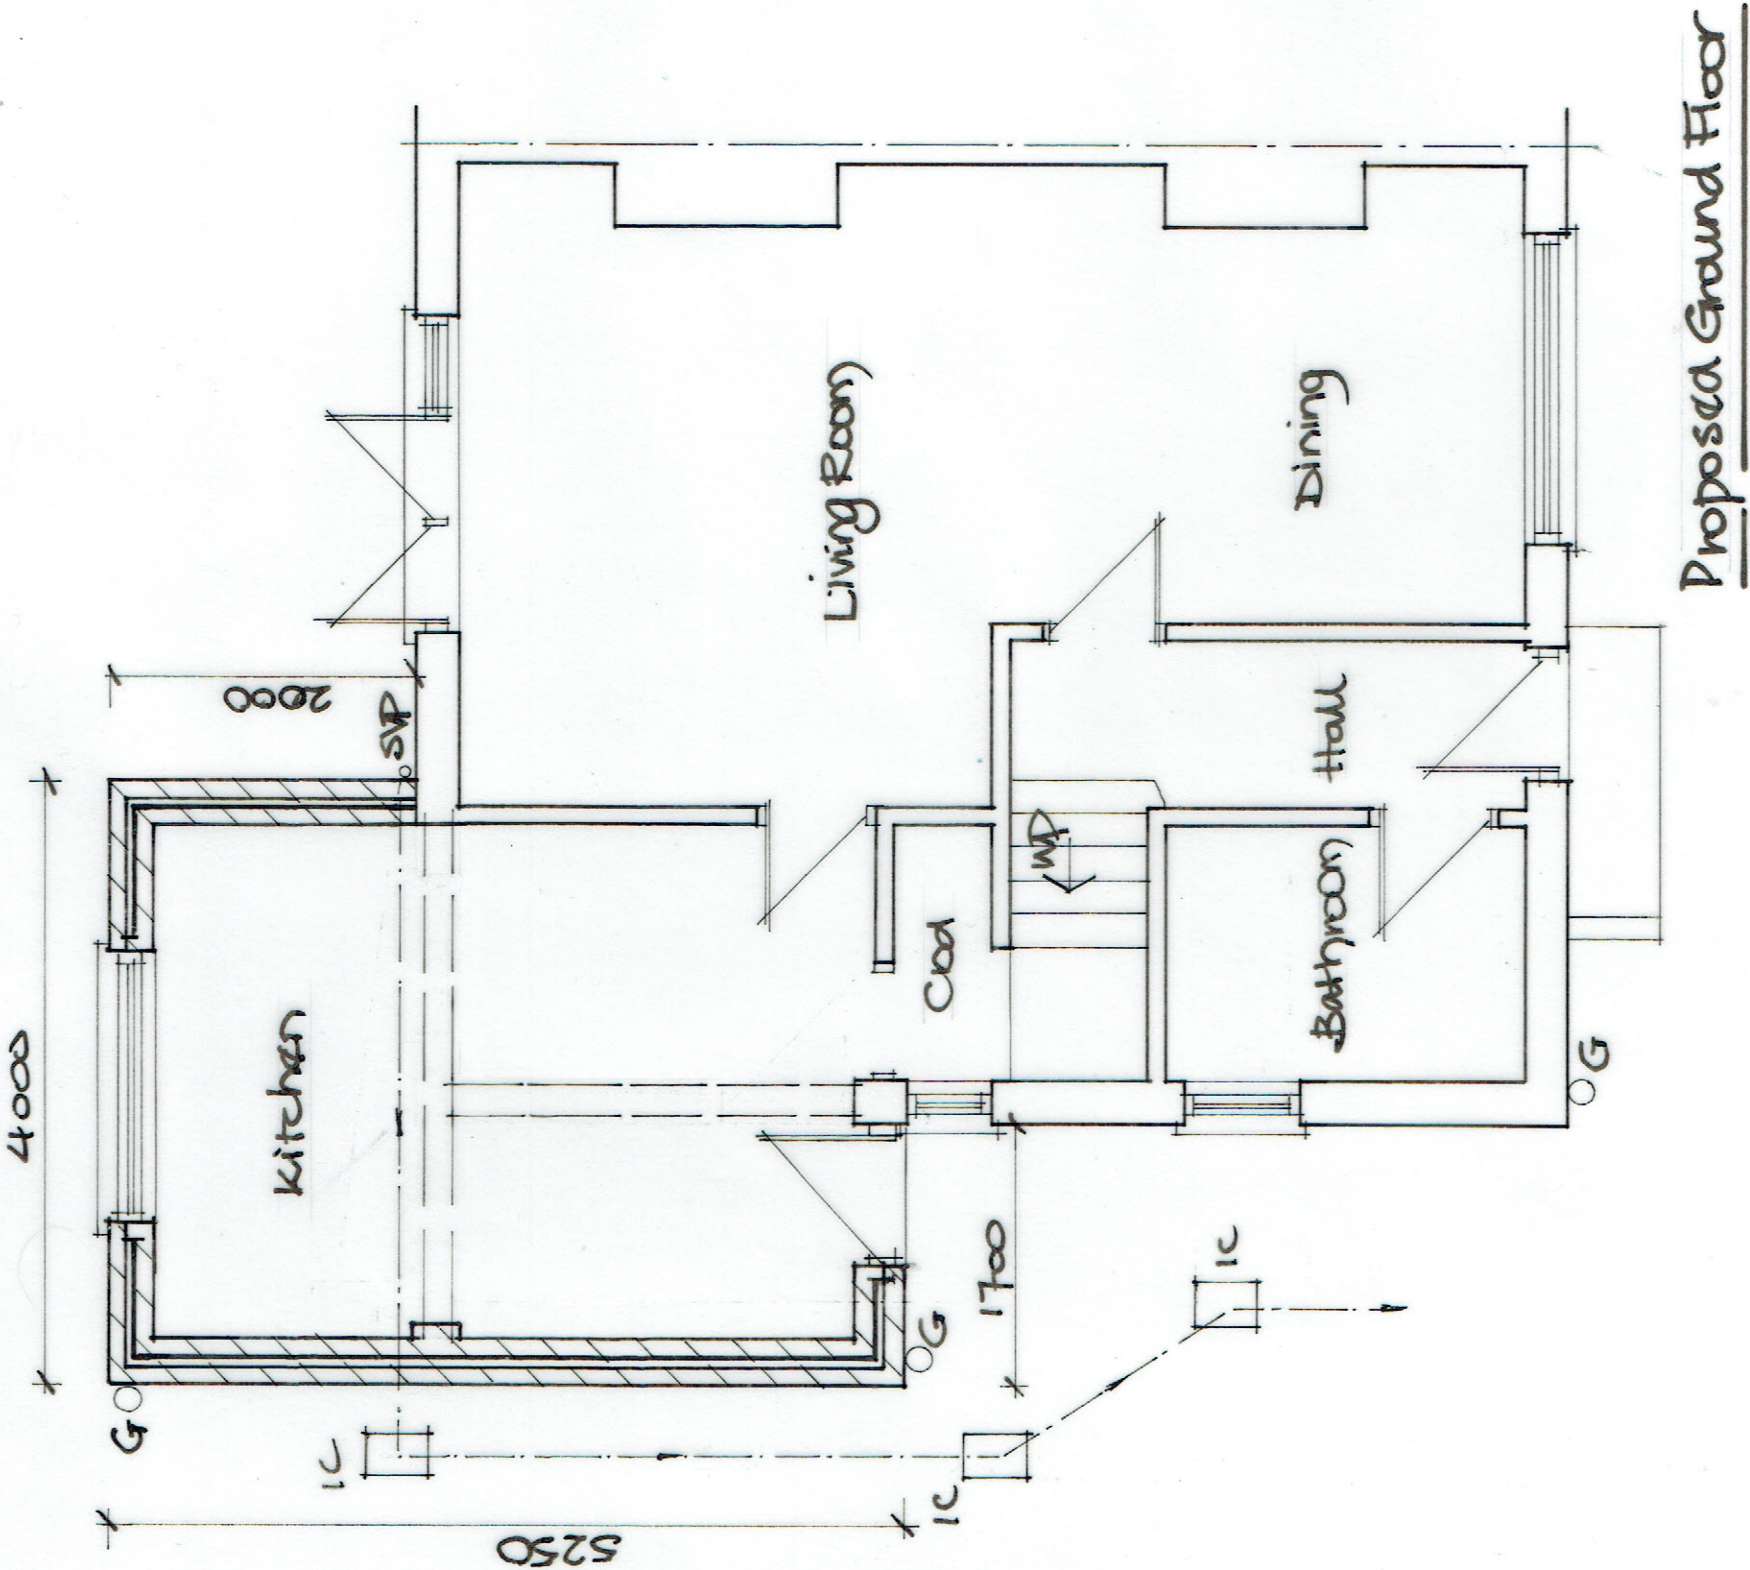

Proposed Ground Floor

Proposed extension 10, Craig Nedd, Glynneath.

Scales: 1/50; 1/100. Drg N°: 10/CN/G/05

