




SHEET SIZE: A3
NOT FOR CONSTRUCTION

www.lwdesign.studio ALL PLANS TO BE READ IN CONJUNCTION WITH ALL THE INFORMATION ACCOMPANYING THE RELEASE OF DOCUMENTATION SCHEDULE. ALL DIMENSIONS ARE IN MILLIMETERS UNLESS OTHERWISE STATED. DO NOT SCALE FROM THIS DRAWING, USE FIGURED DIMENSIONS ONLY. IT IS THE RESPONSIBILITY OF THE CLIENT/CONTRACTOR TO LOCATE ALL SERVICES ON SITE PRIOR TO COMMENCEMENT OF WORKS. IT IS THE RESPONSIBILITY OF THE CLIENT/CONTRACTOR TO ENSURE THE NECESSARY PARTY WALL ACT PROCEDURES HAVE BEEN FOLLOWED WHERE APPLICABLE. EXACT BOUNDARY POSITIONS & DETAILS TO BE DETERMINED ON SITE FROM DEED PLANS/LAND REGISTRY DATA & NOT SCALED FROM THESE PLANS.

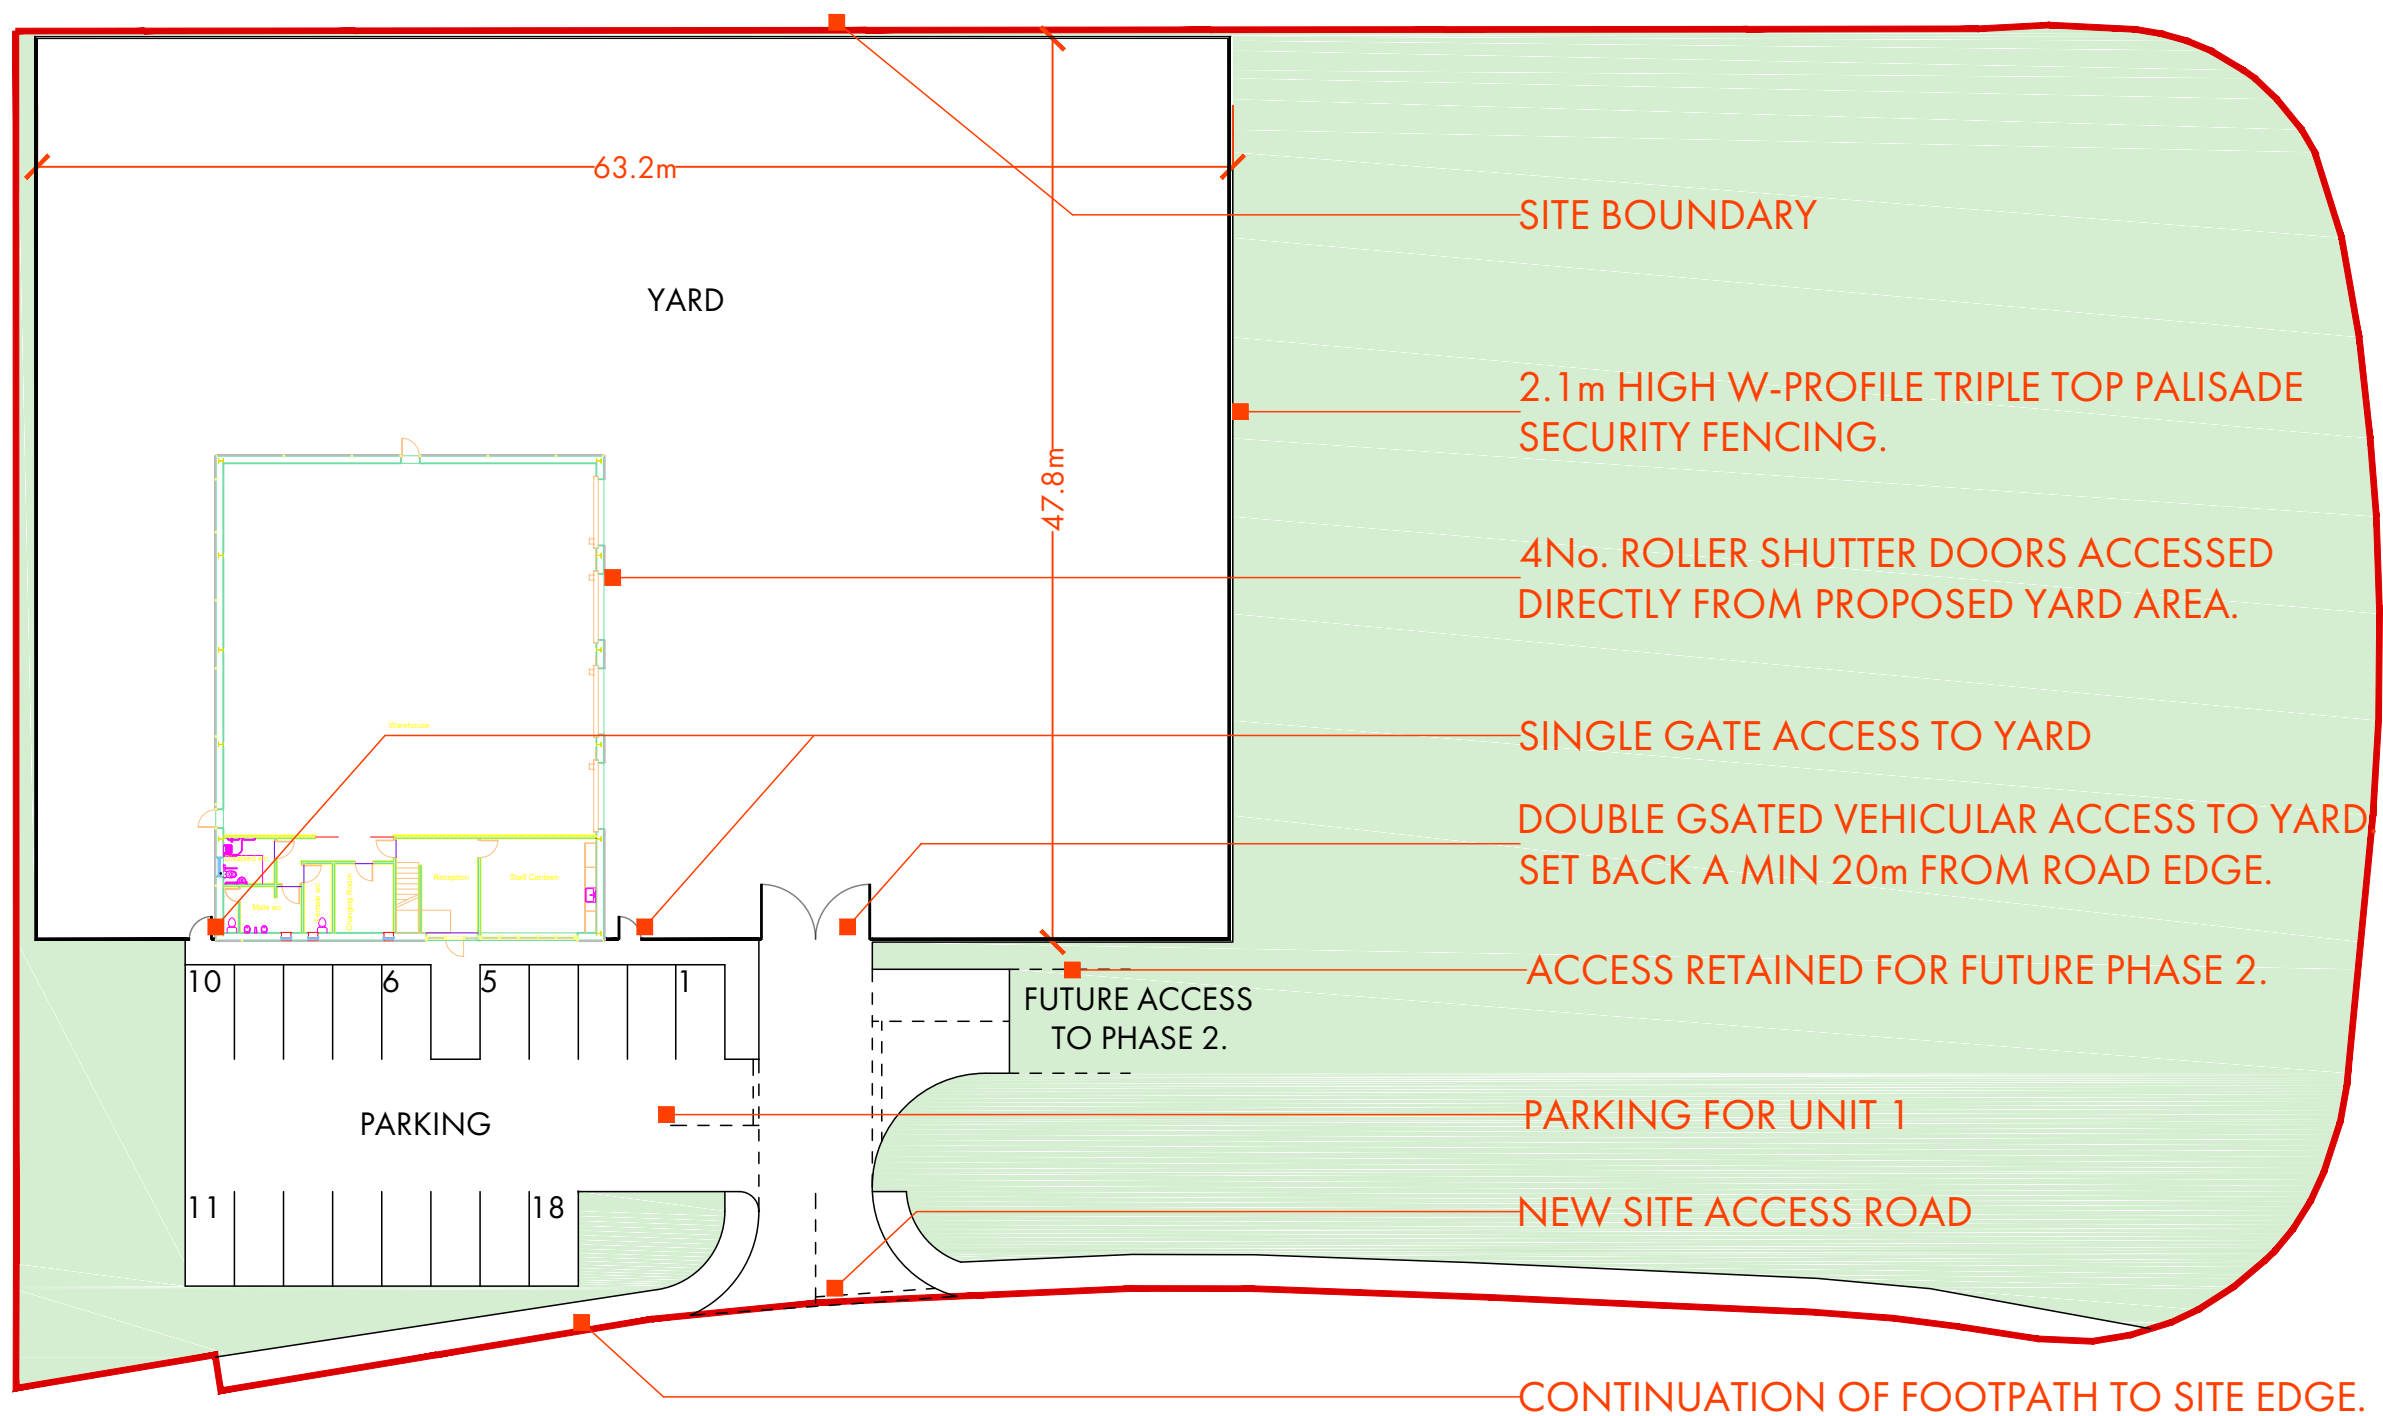

Client	Bryndulais Scaffolding Ltd.
Project	Plot C2, Vale of Neath.
Title	Master Plan
Status	Draft
Scale	1:300
Drawn by	LJW
Date	08, March 2021
Reference	LW 11-21
Plan number	A302
Revision	None