




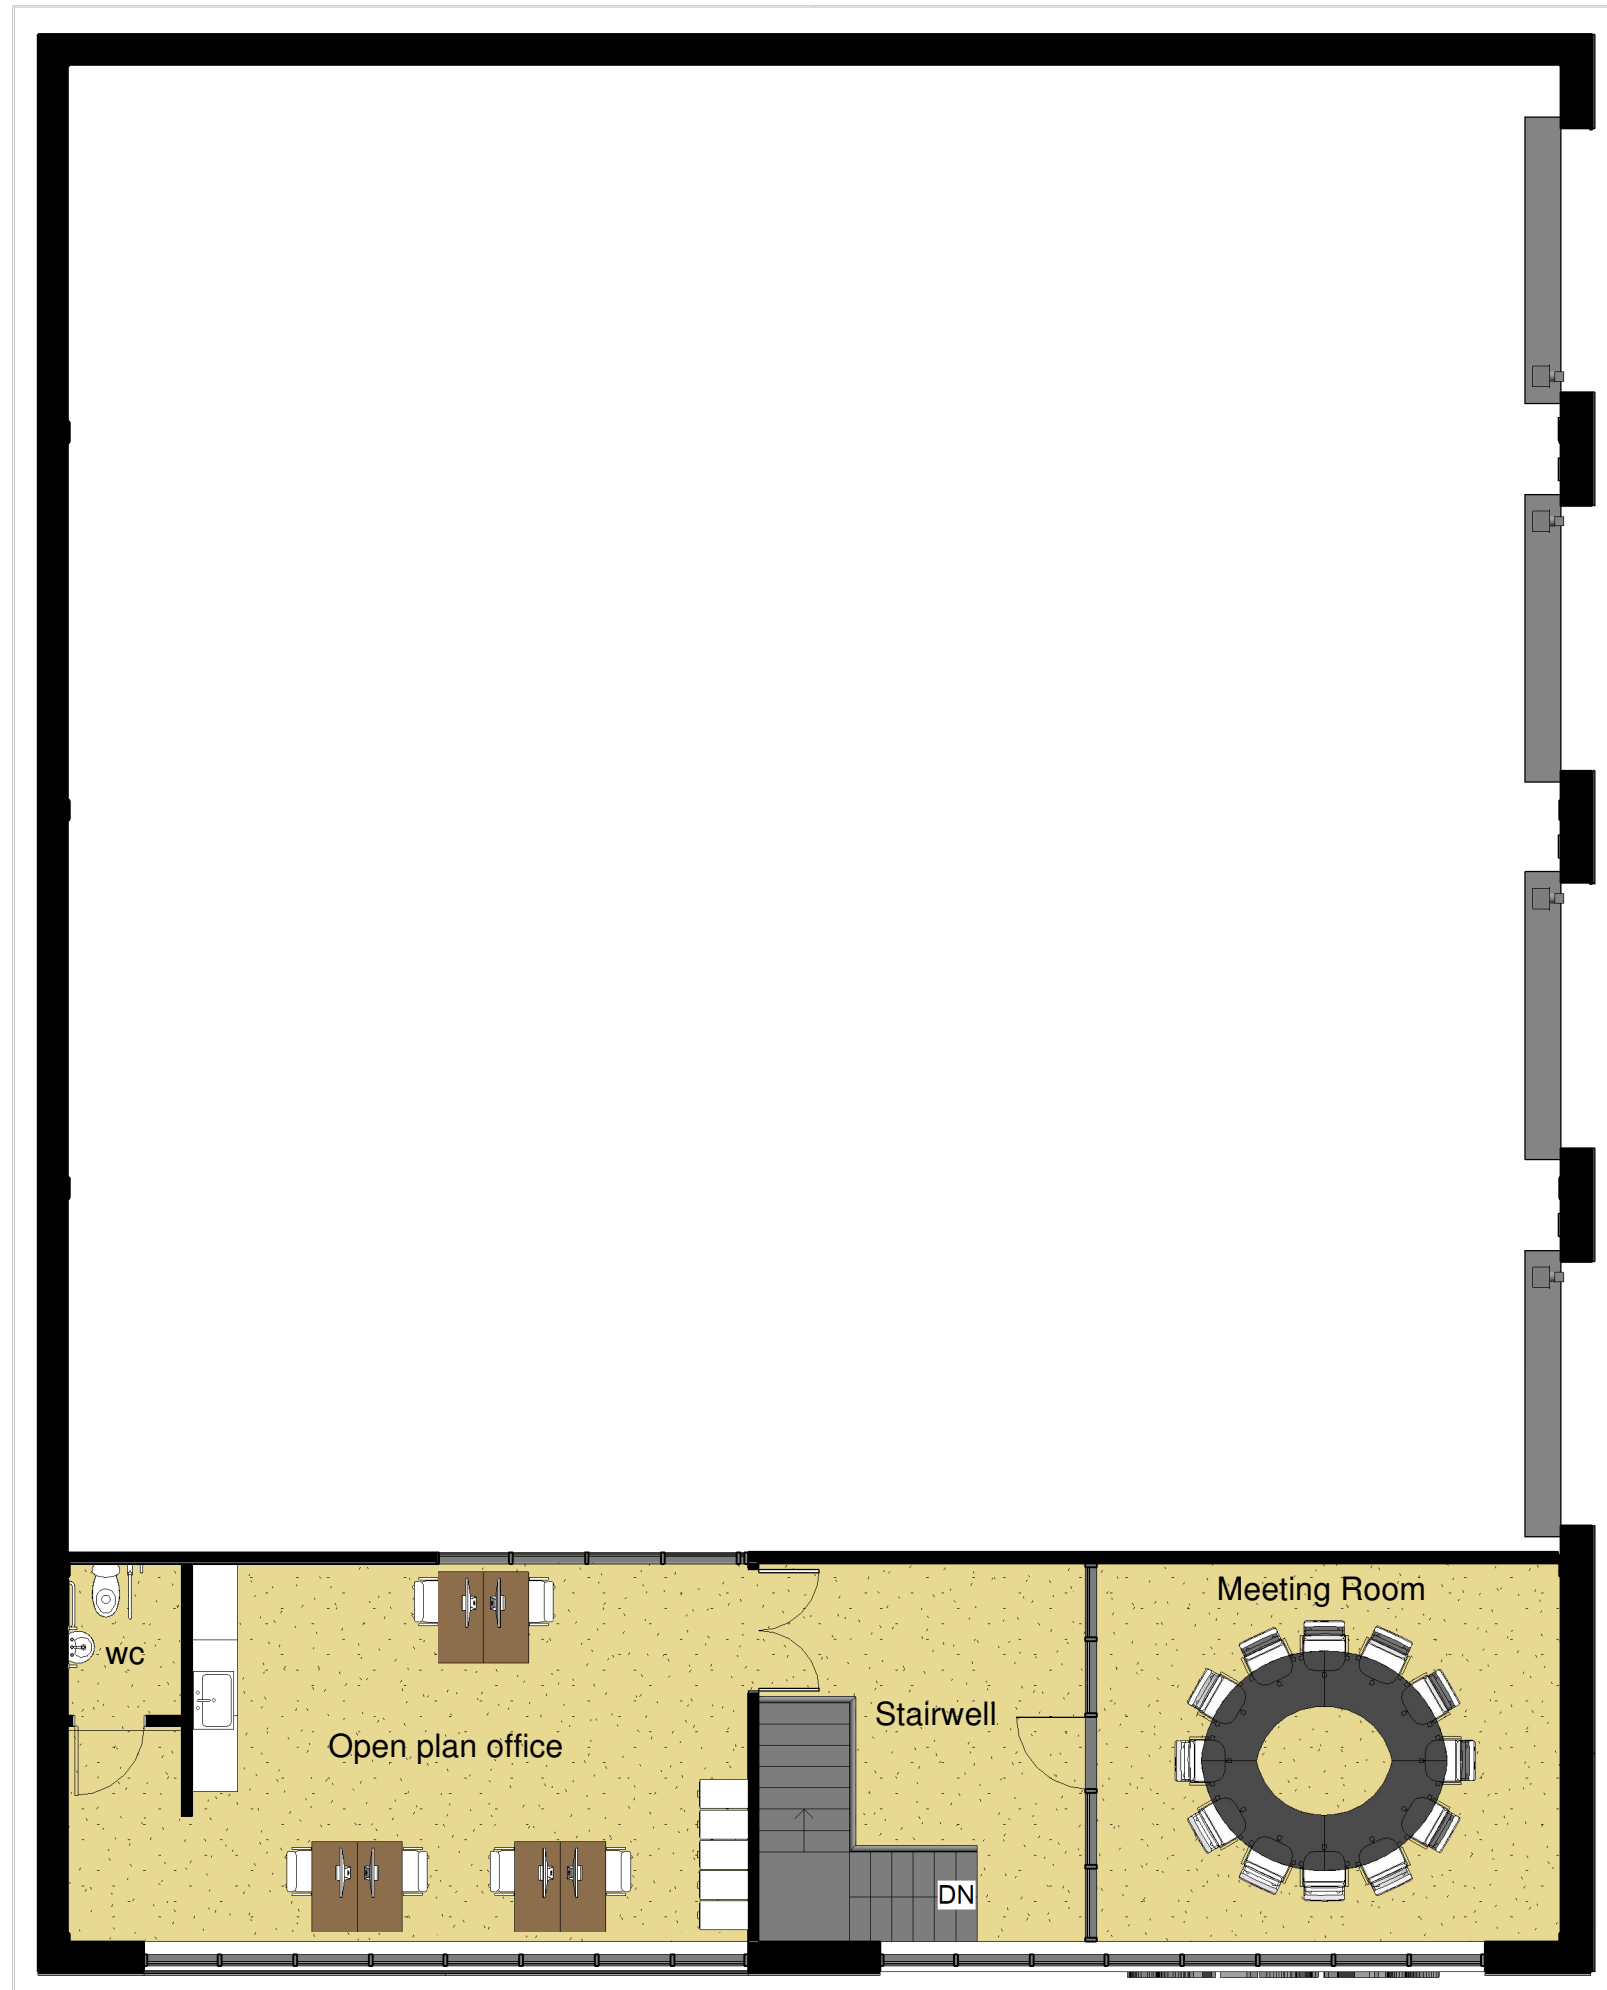

2 01_ FIRST FLOOR
1 : 100

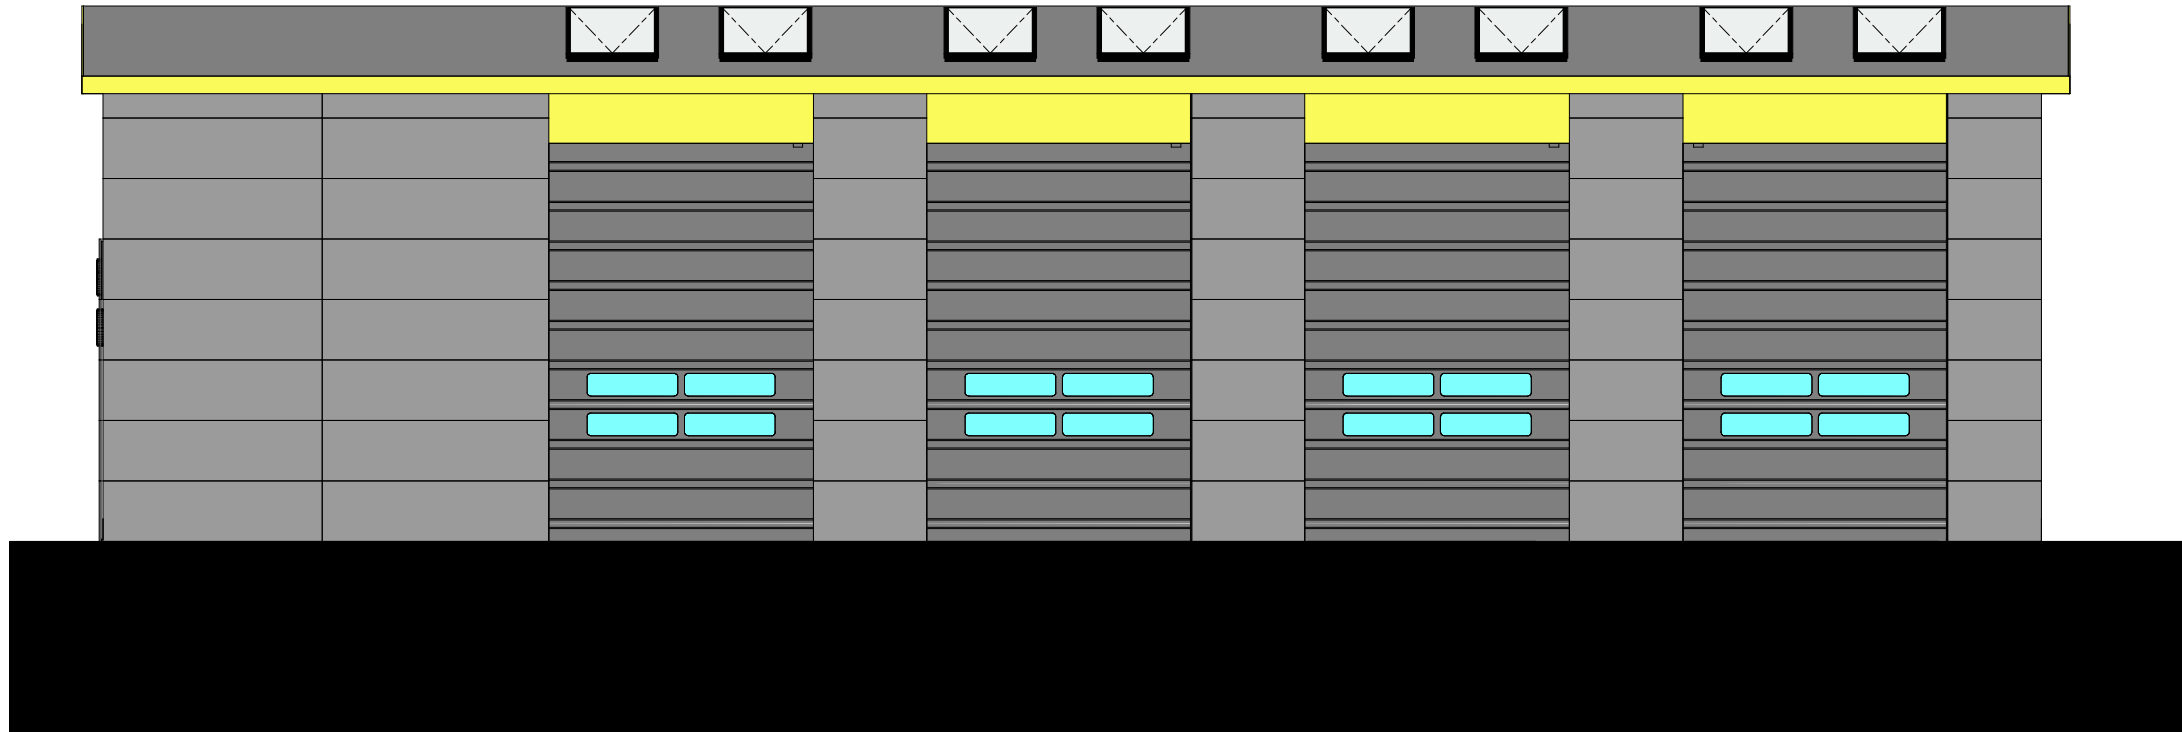


5 Side Elevation - NW
1 : 100

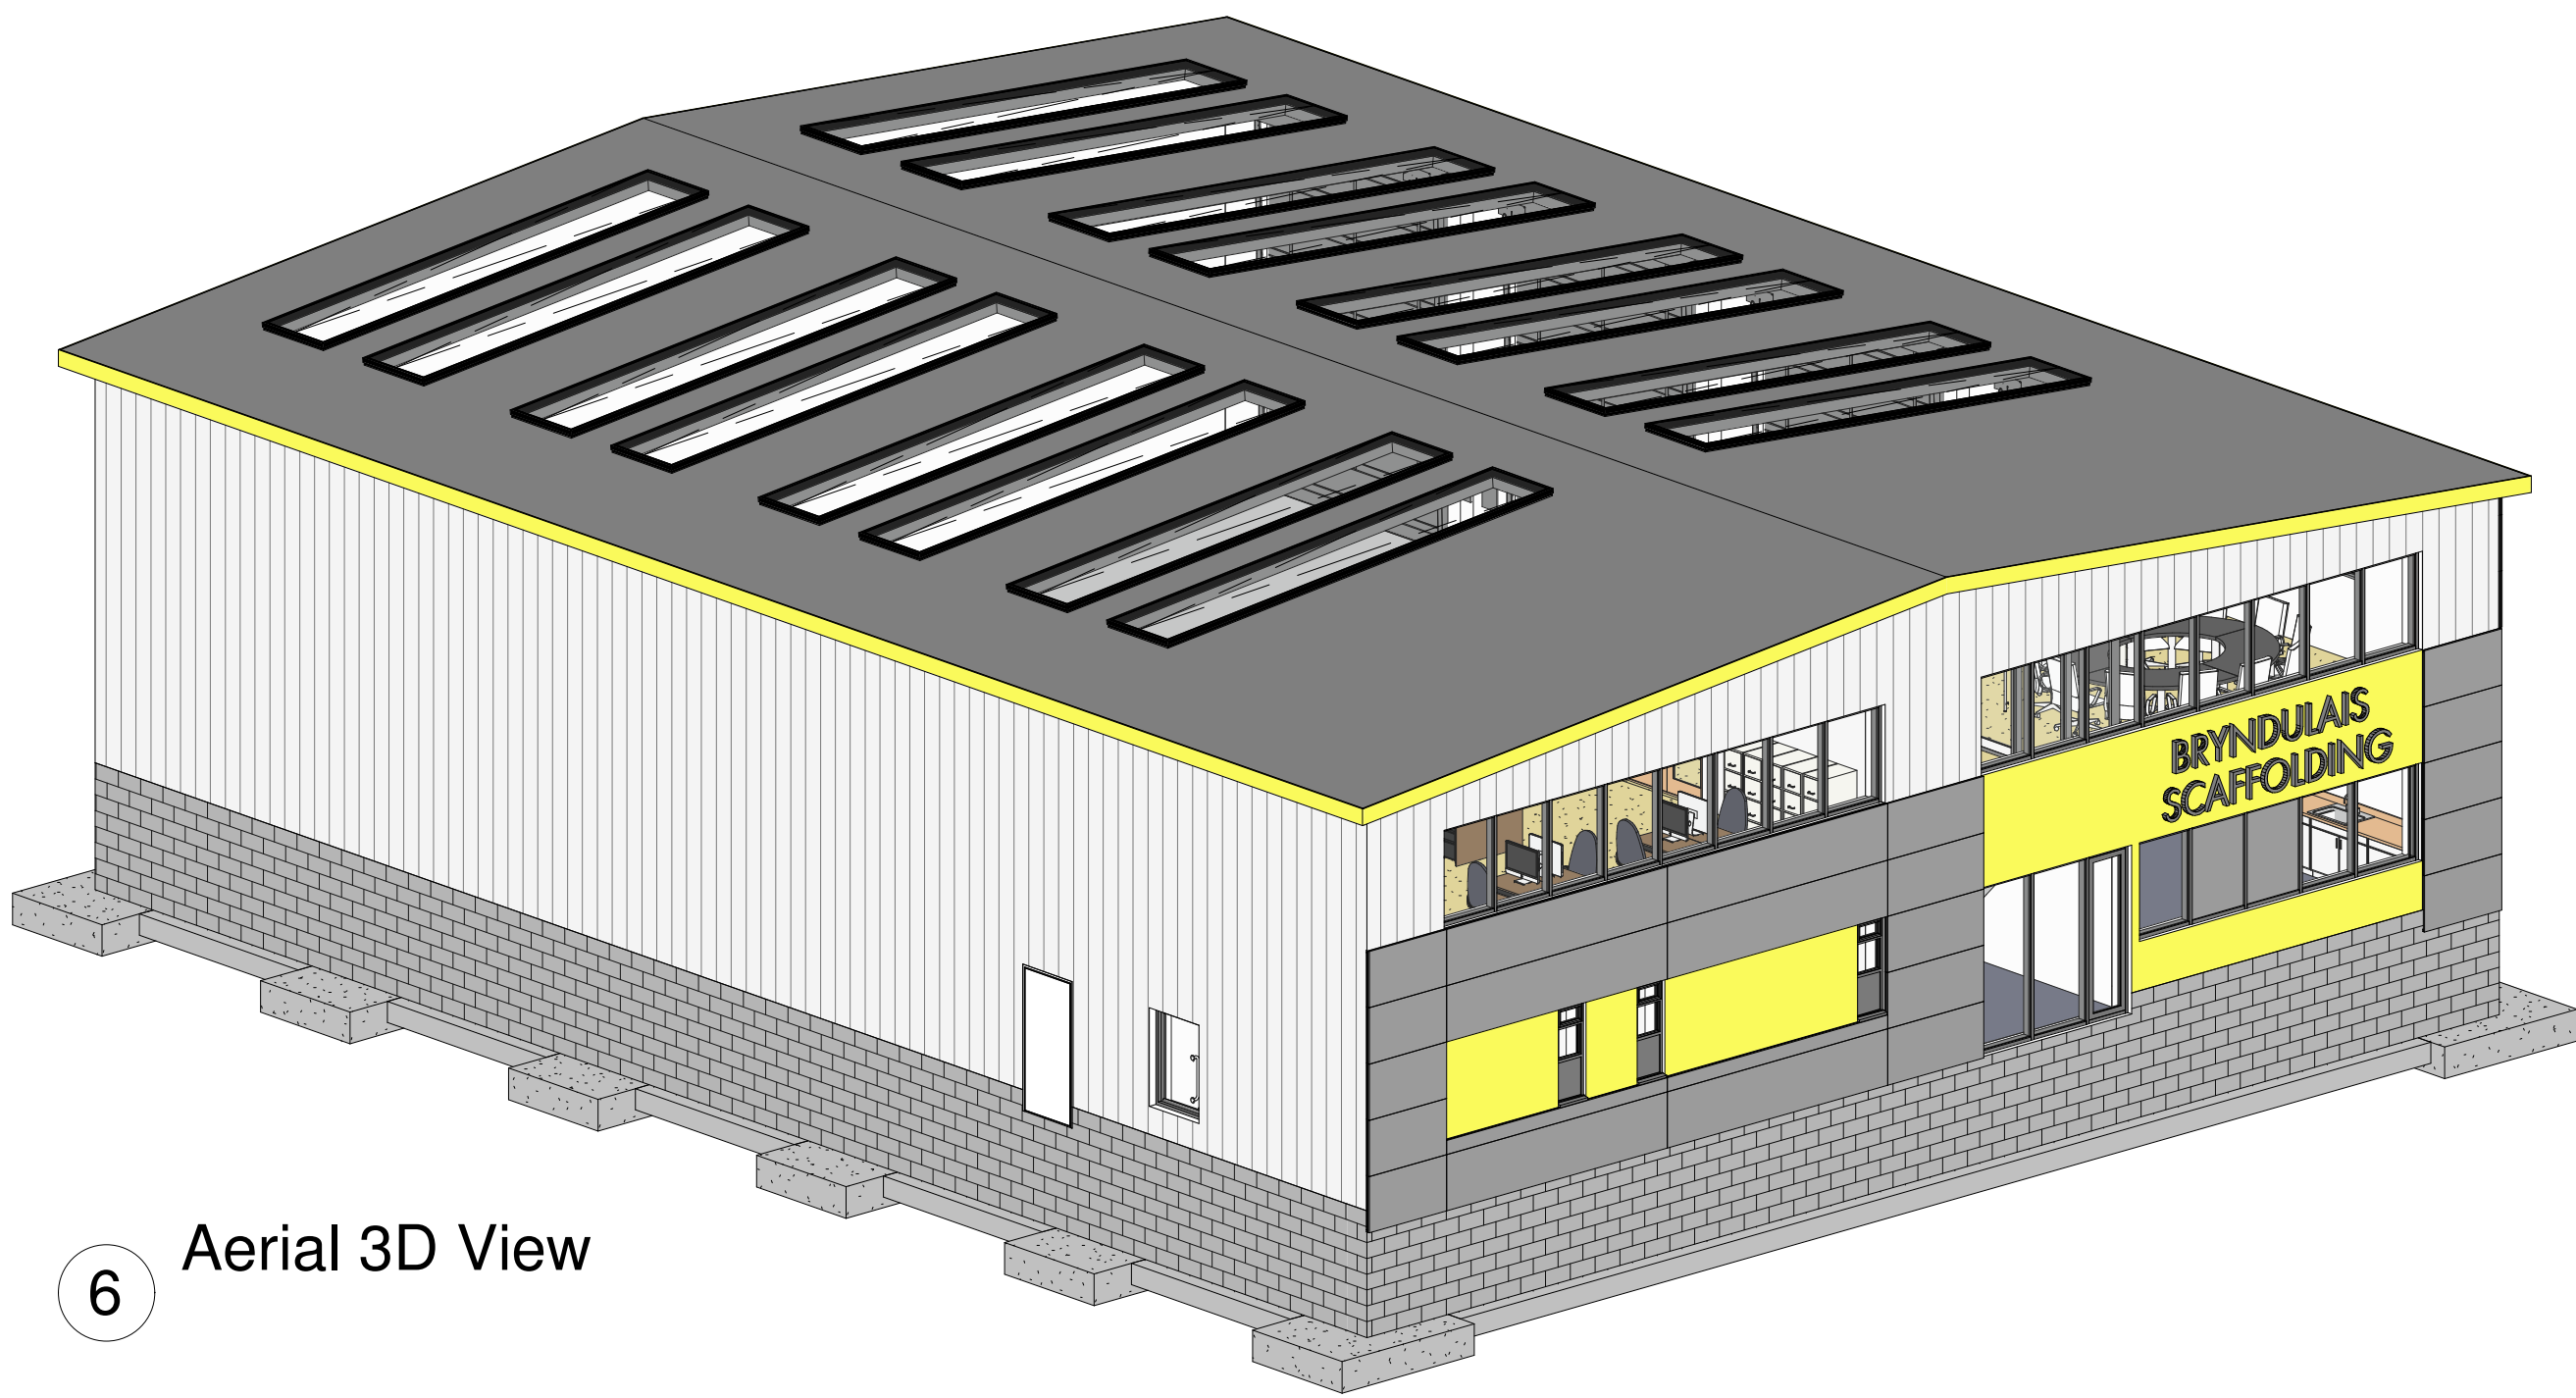

6 Aerial 3D View



7 Warehouse view

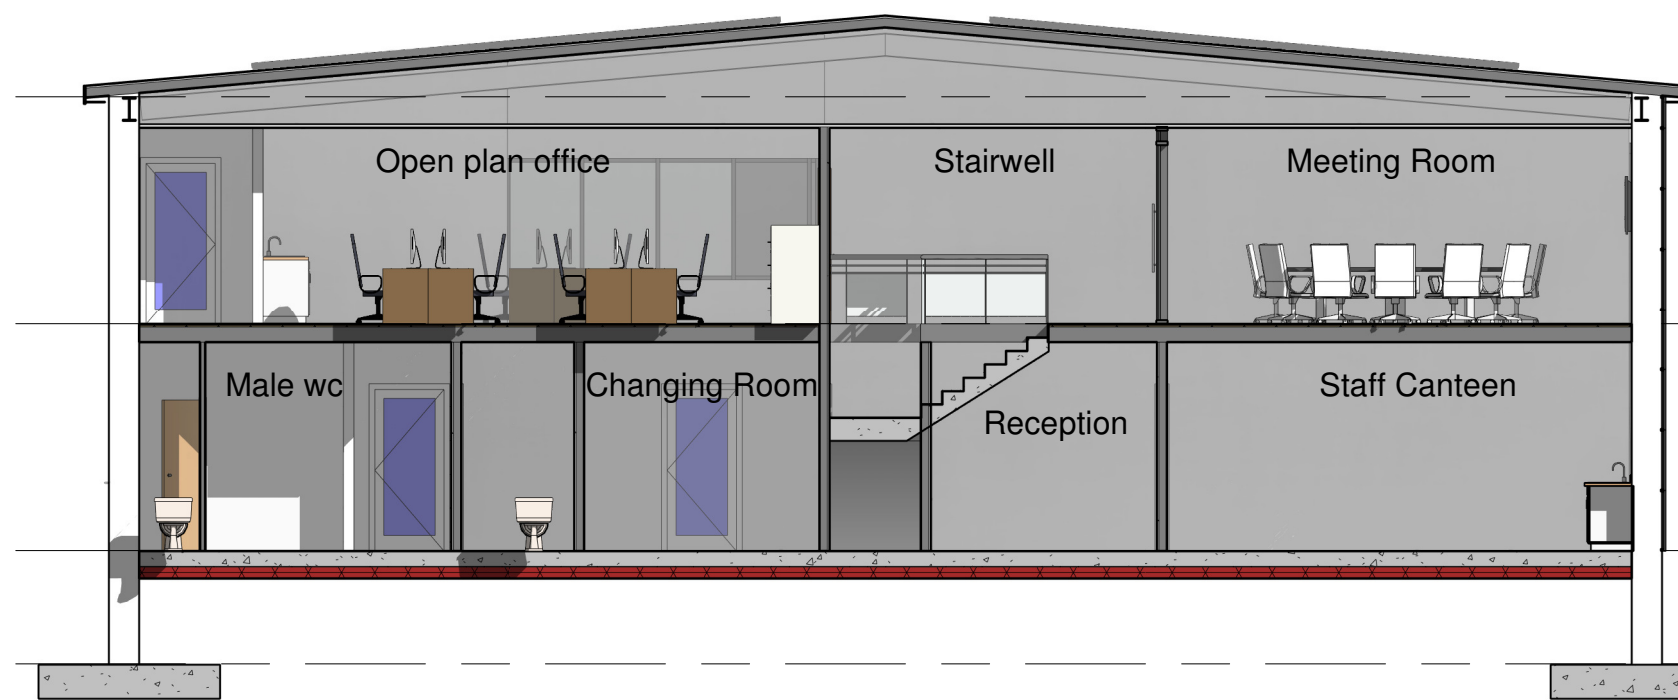

3 Section
1 : 100



4 Front Elevation - NE
1 : 100



1 00_ GROUND FLOOR
1 : 100