


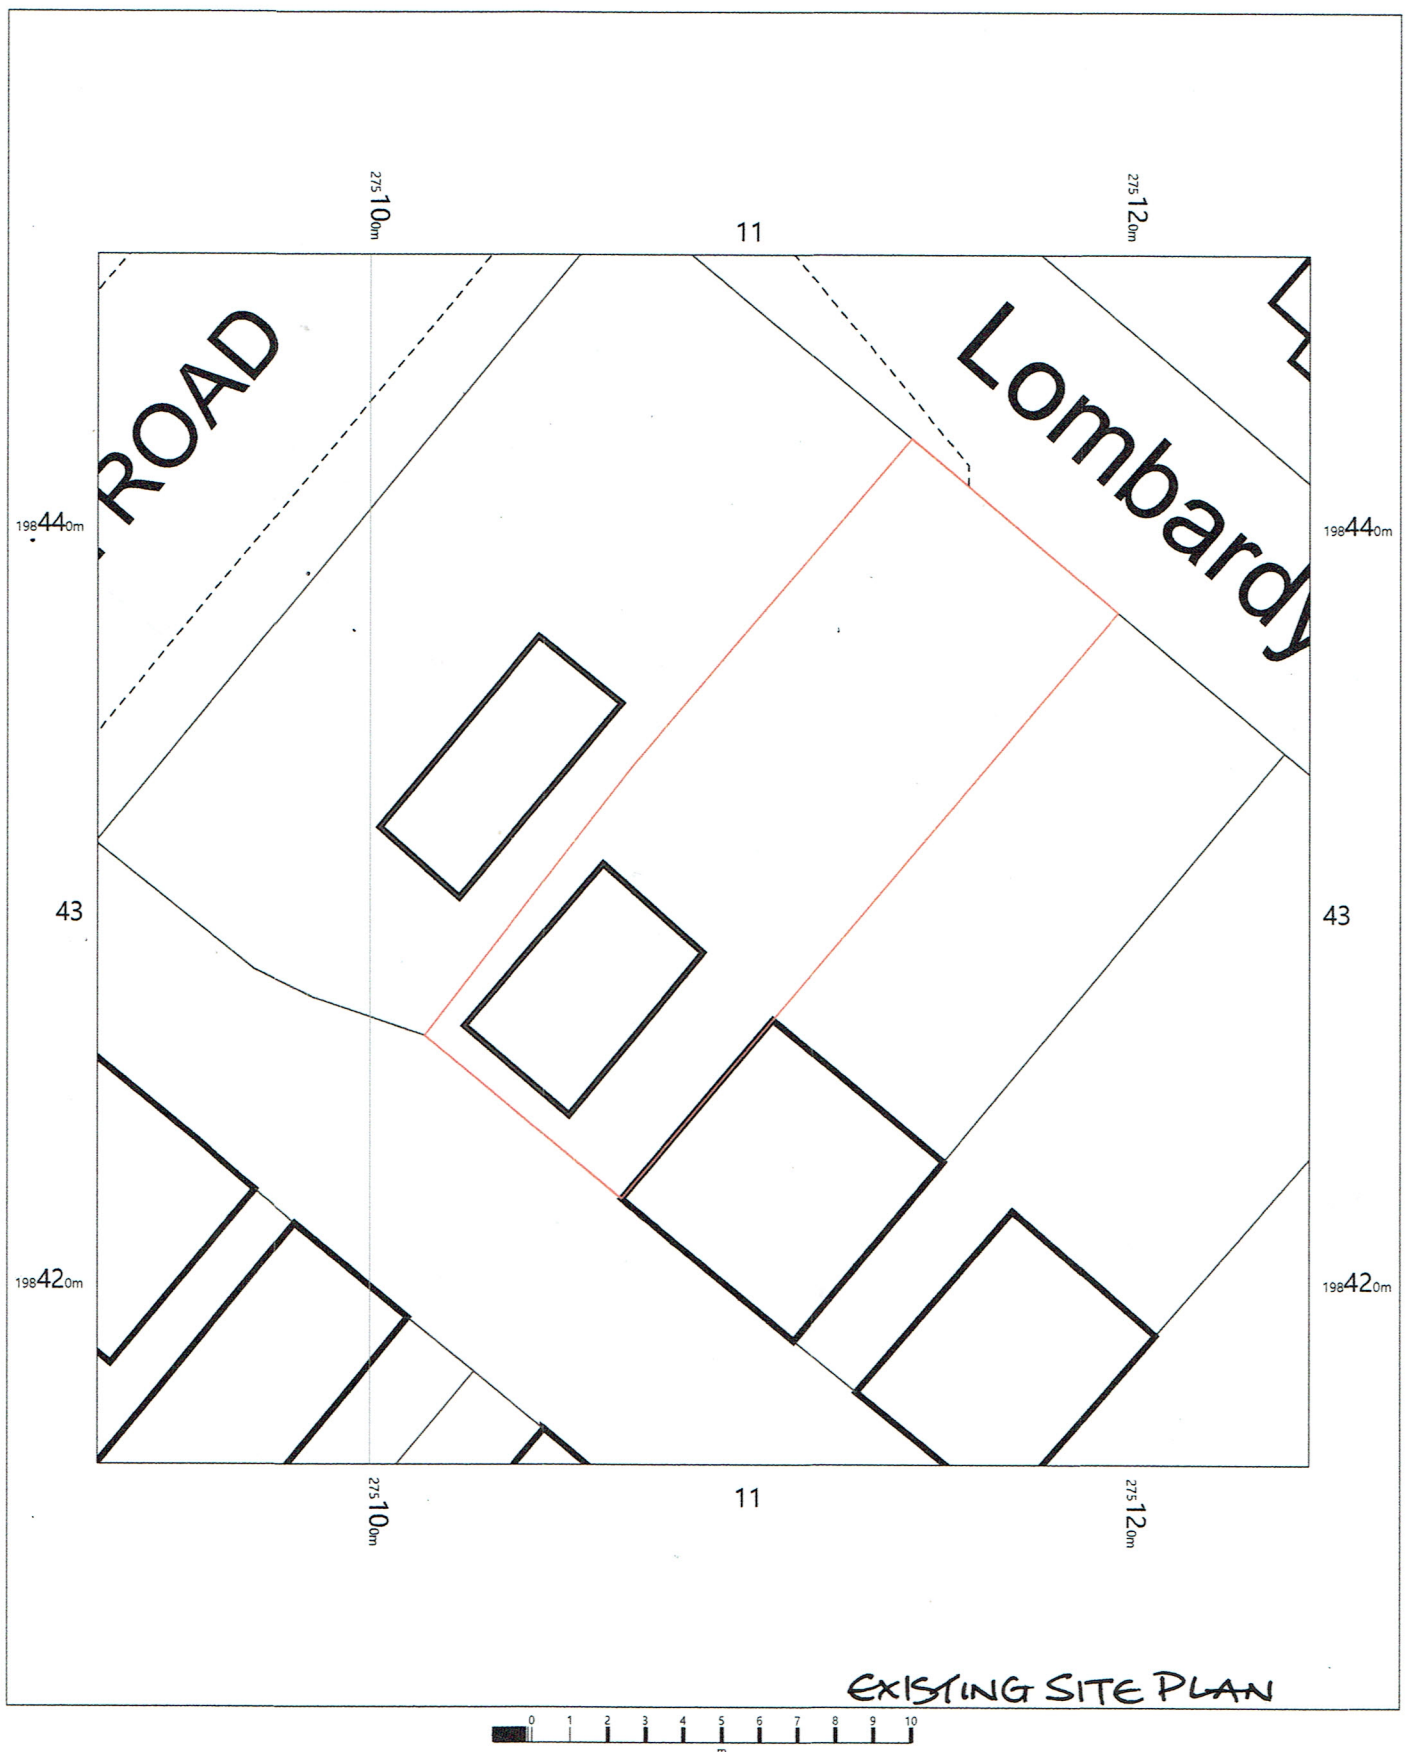


Garage at Rear of
5, Daphne Road,
Neath. SA10 1UN

OS MasterMap 1250/2500/10000 scale
Monday, March 29, 2021, ID: MPMBW-00950183
www.blackwellmapping.co.uk

1:200 scale print at A4, Centre: 275109 E, 198431 N

©Crown Copyright Ordnance Survey. Licence no. 100041041

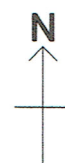

BLACKWELL'S
MAPPING SERVICES
PERSONAL & PROFESSIONAL MAPPING
www.blackwellmapping.co.uk

TEL: 0800 151 2612
maps@blackwell.co.uk