
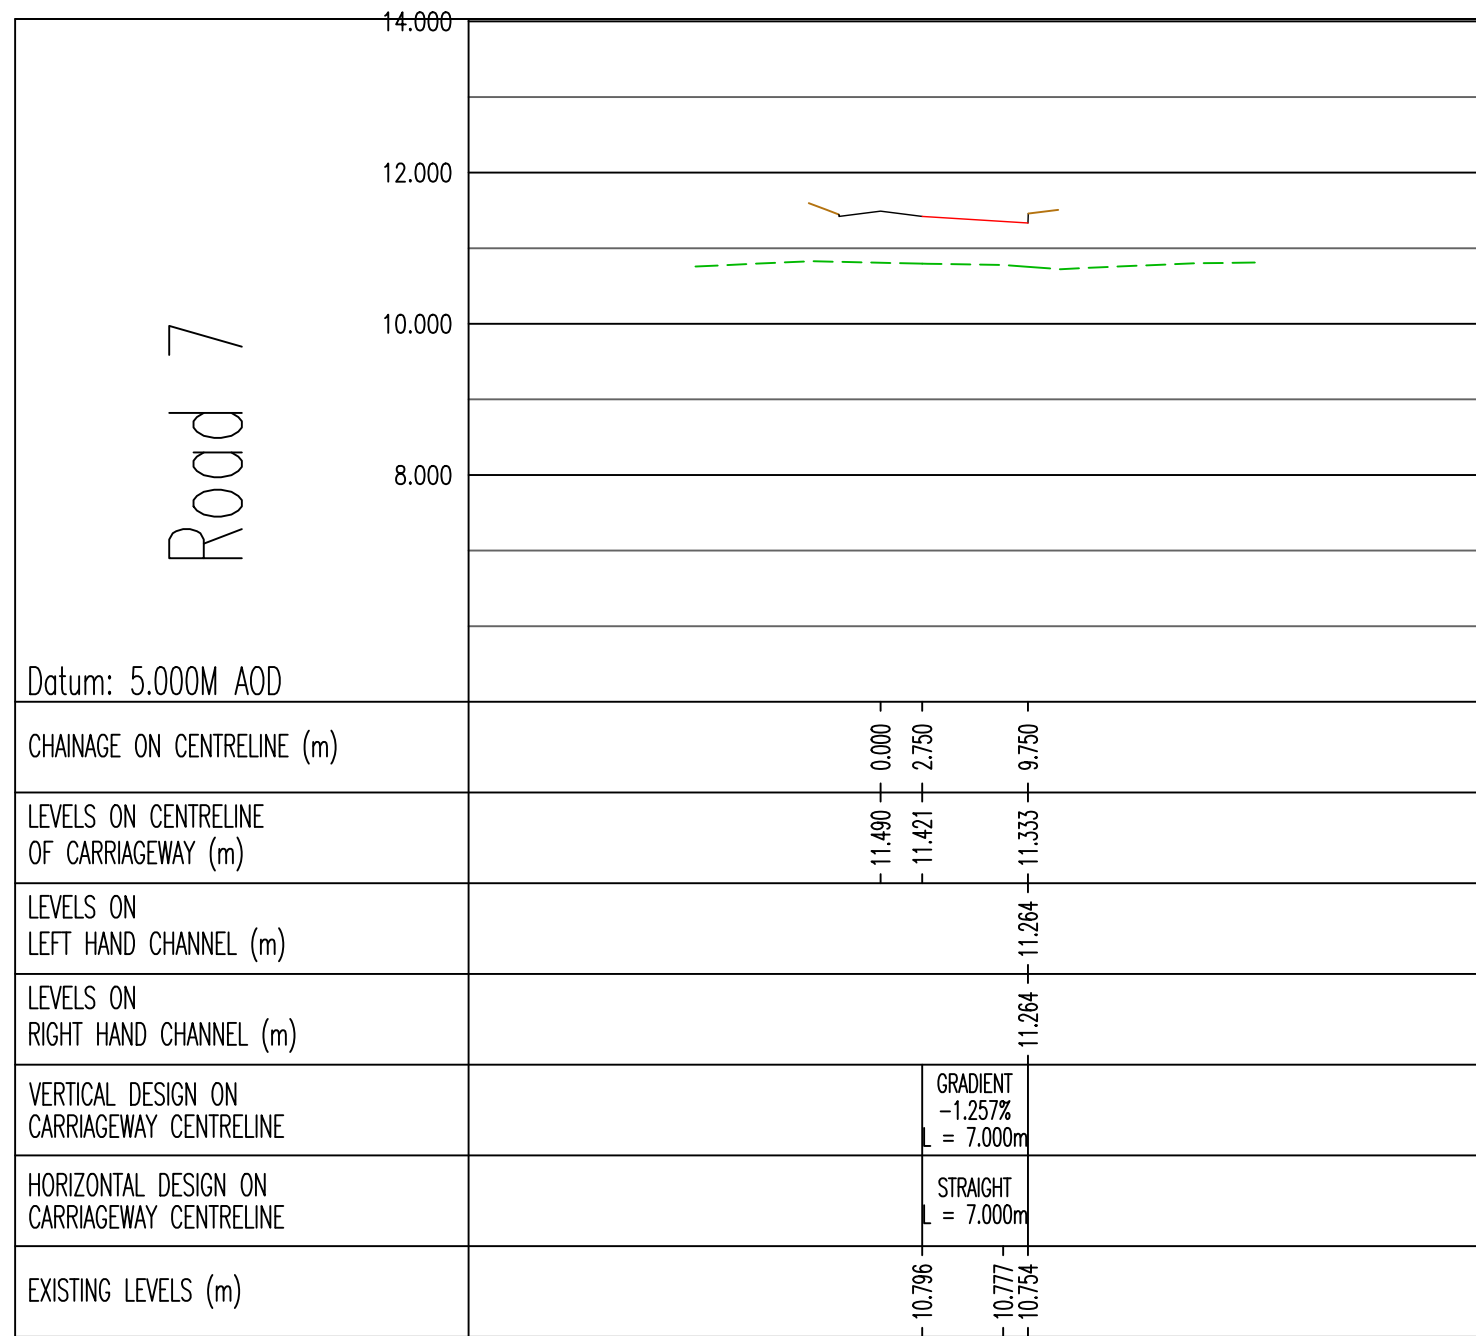
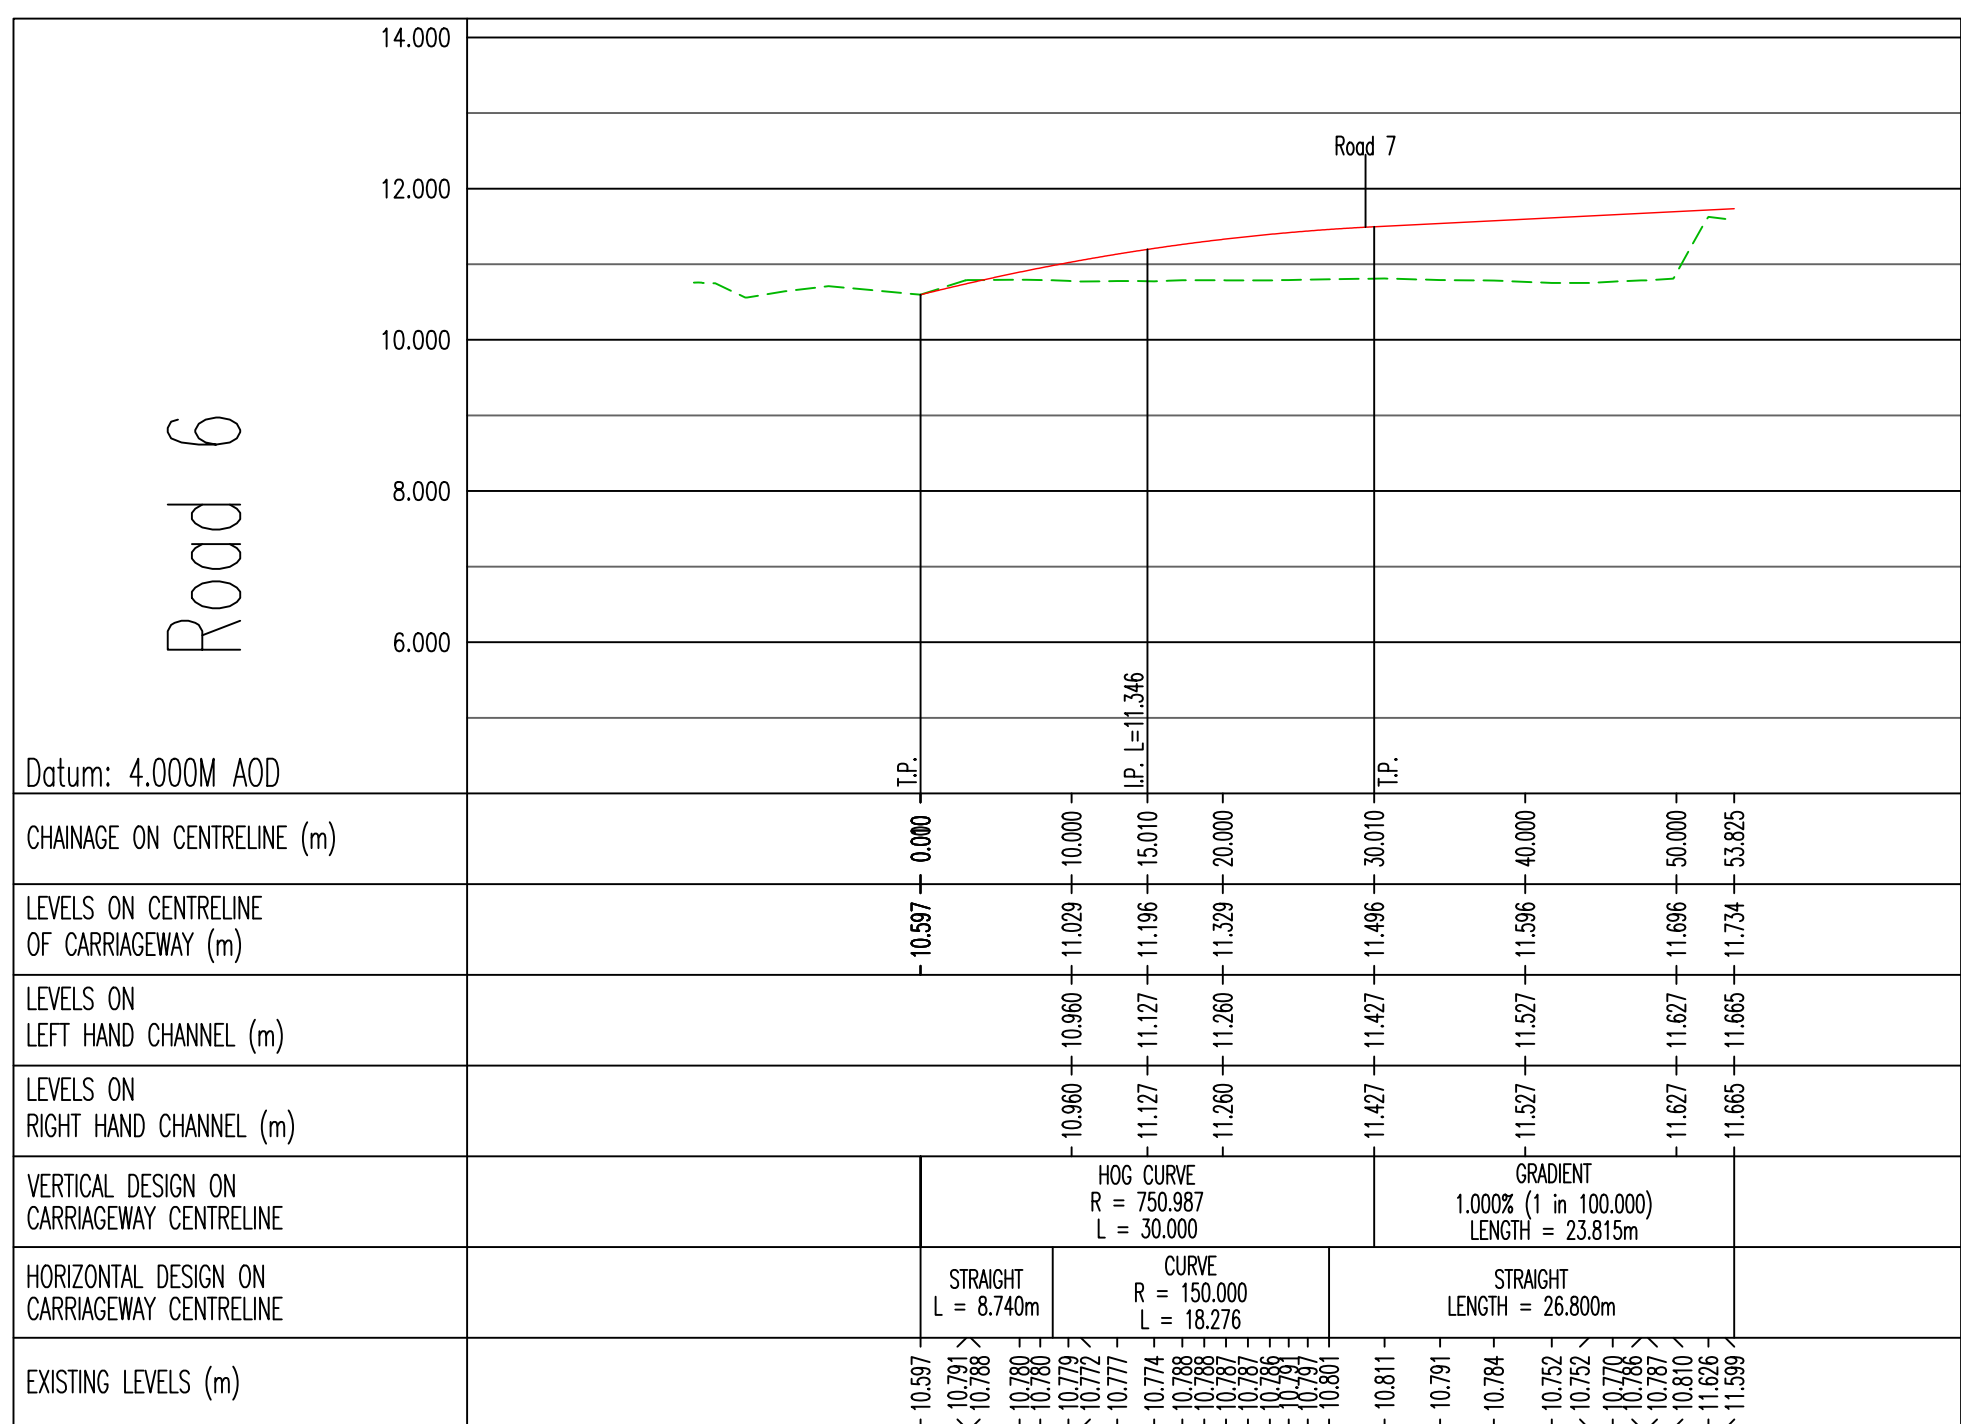
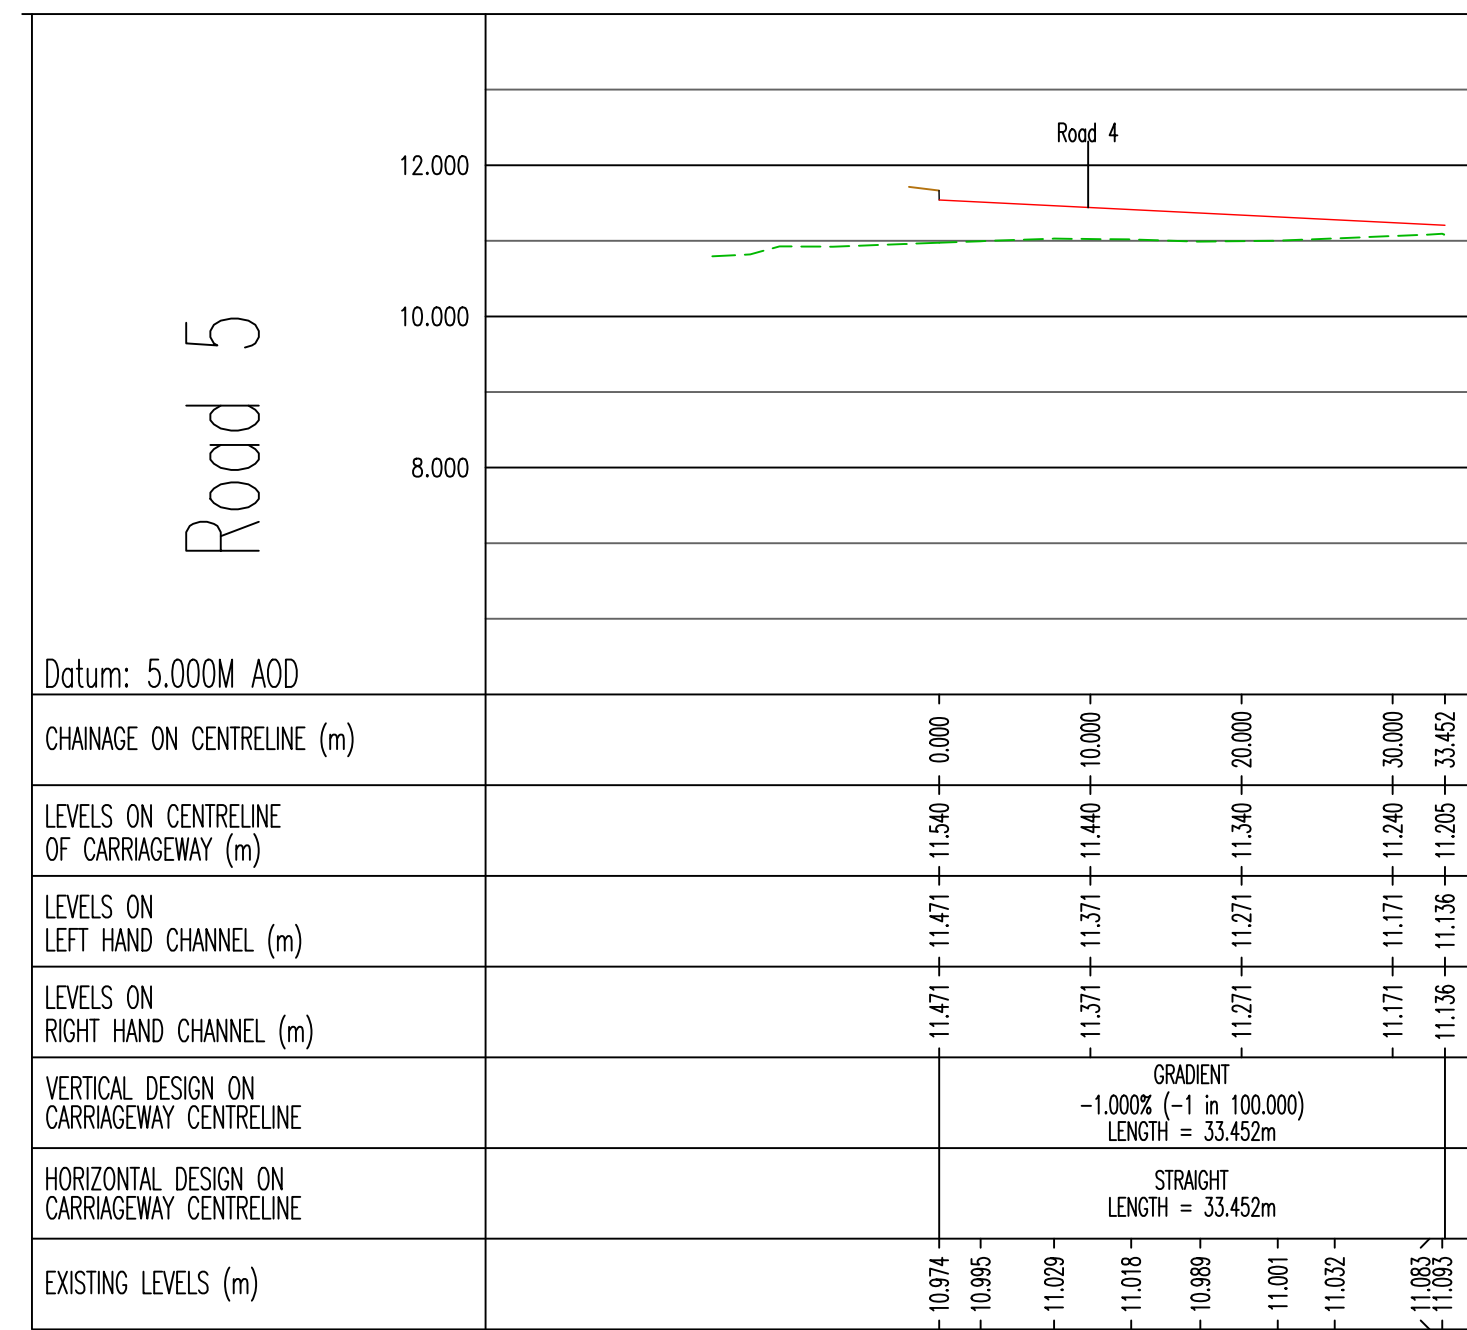
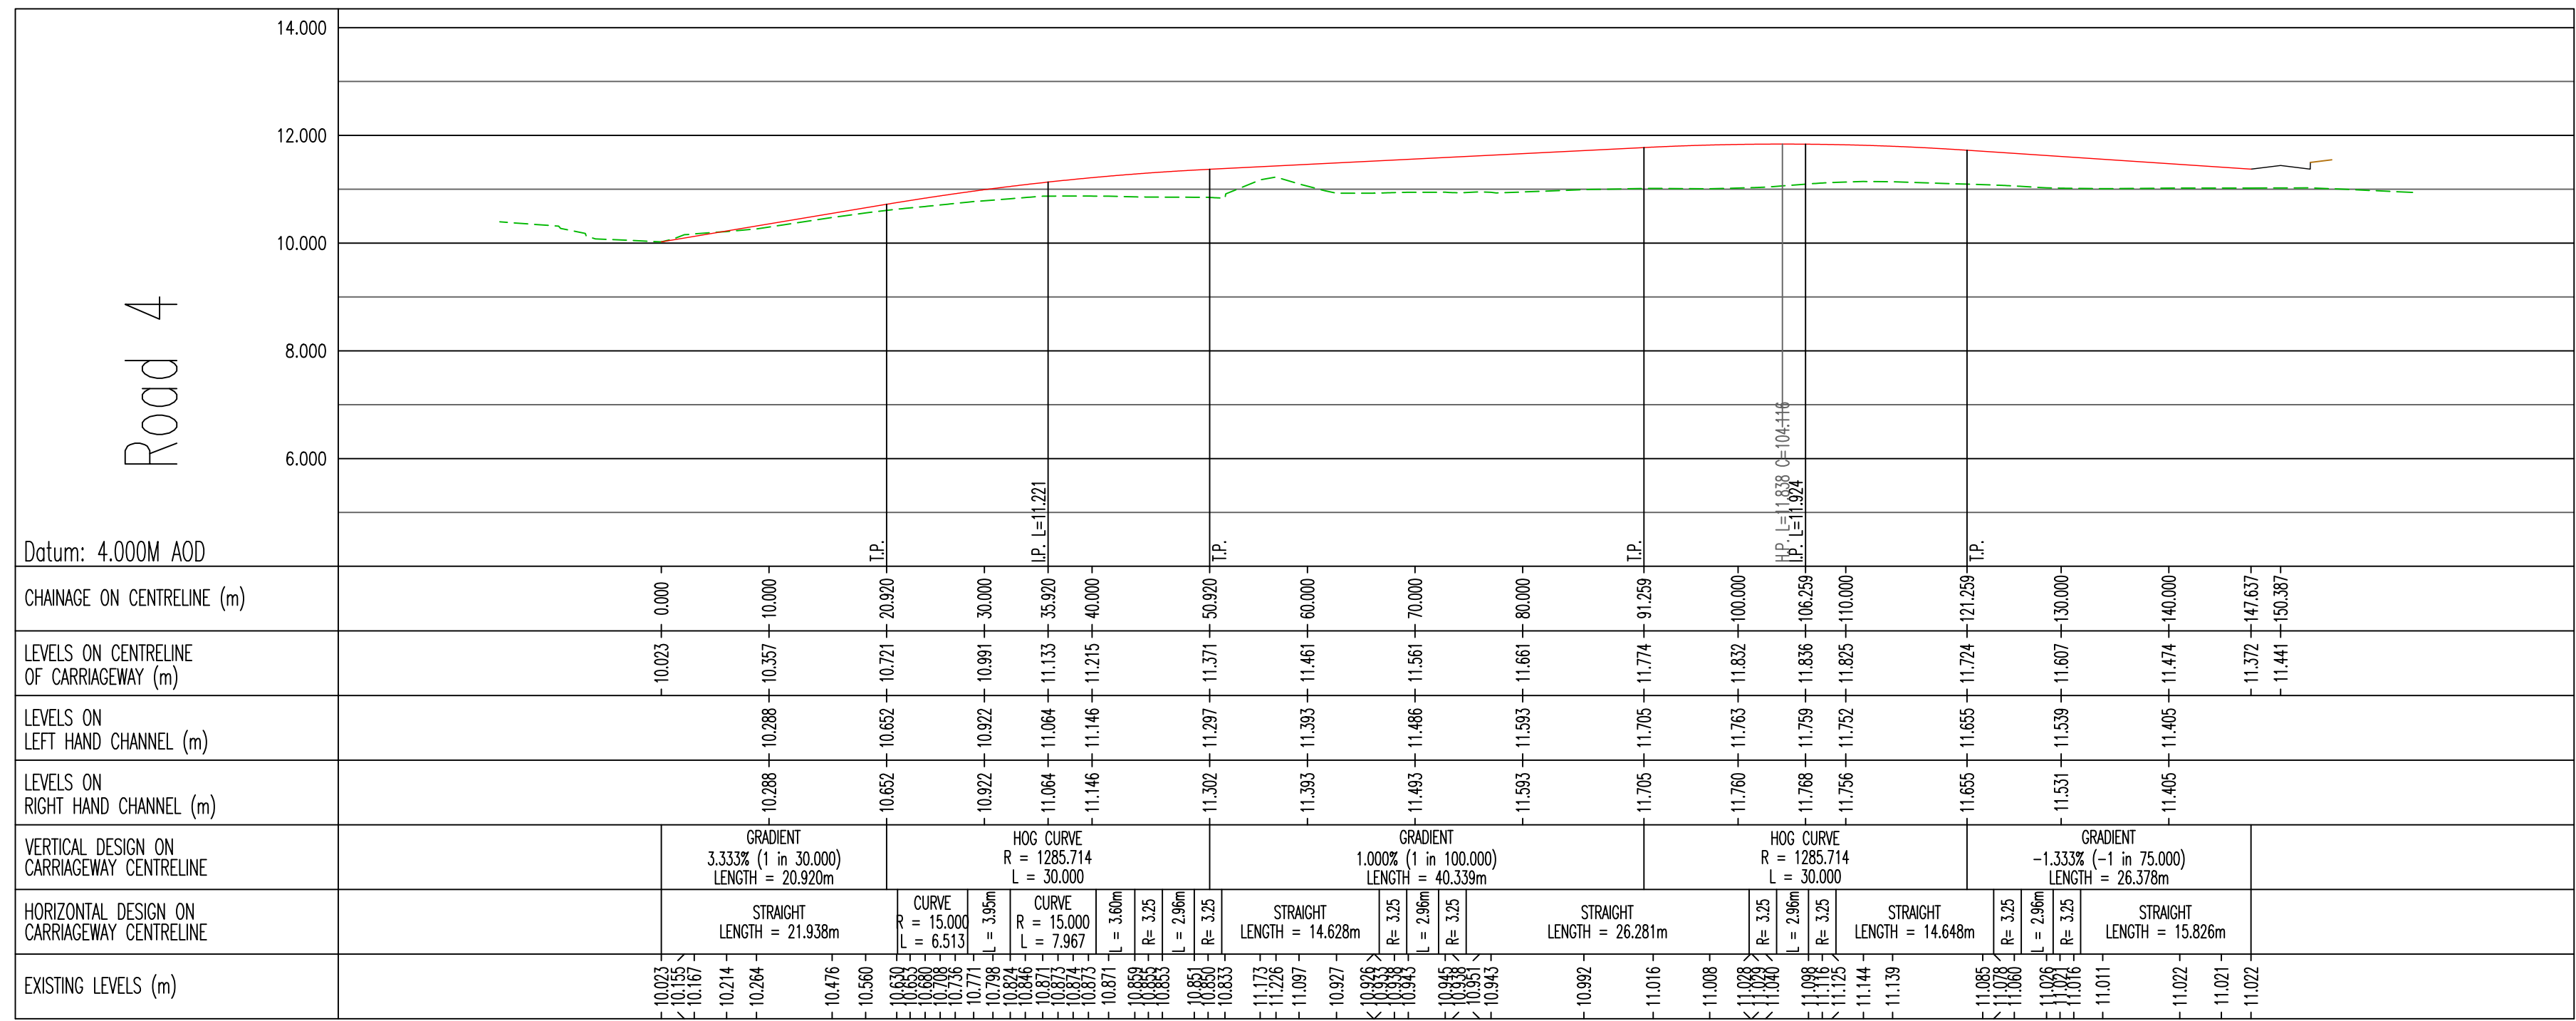
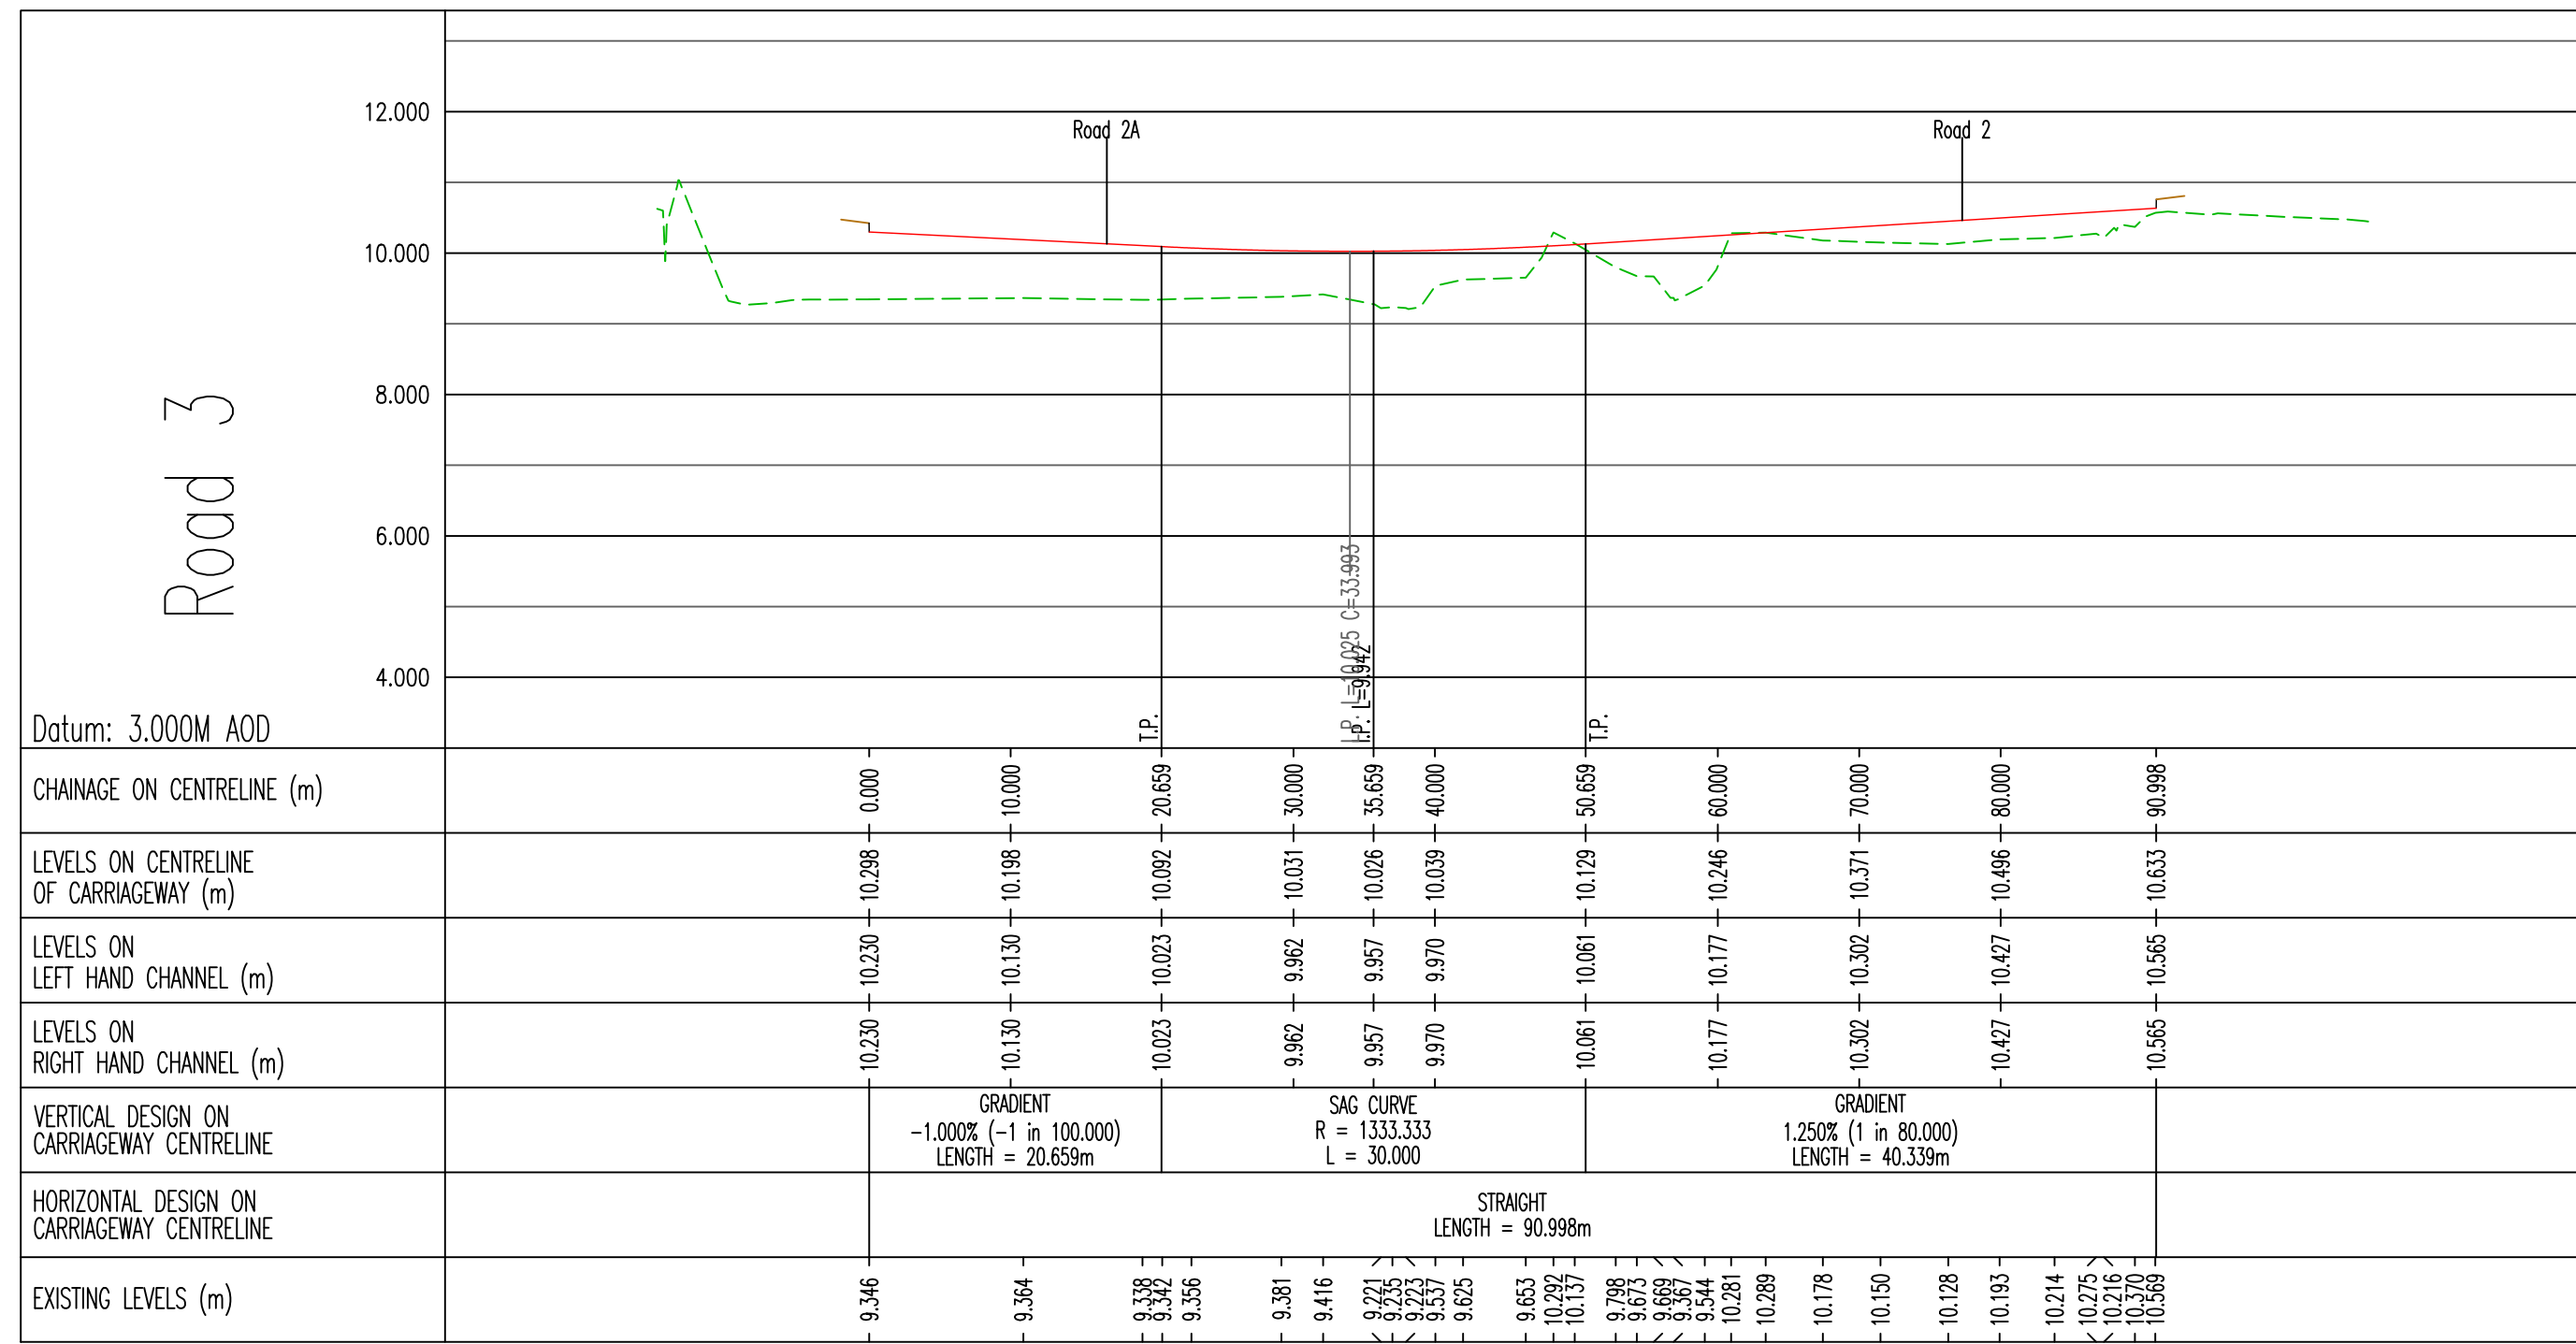
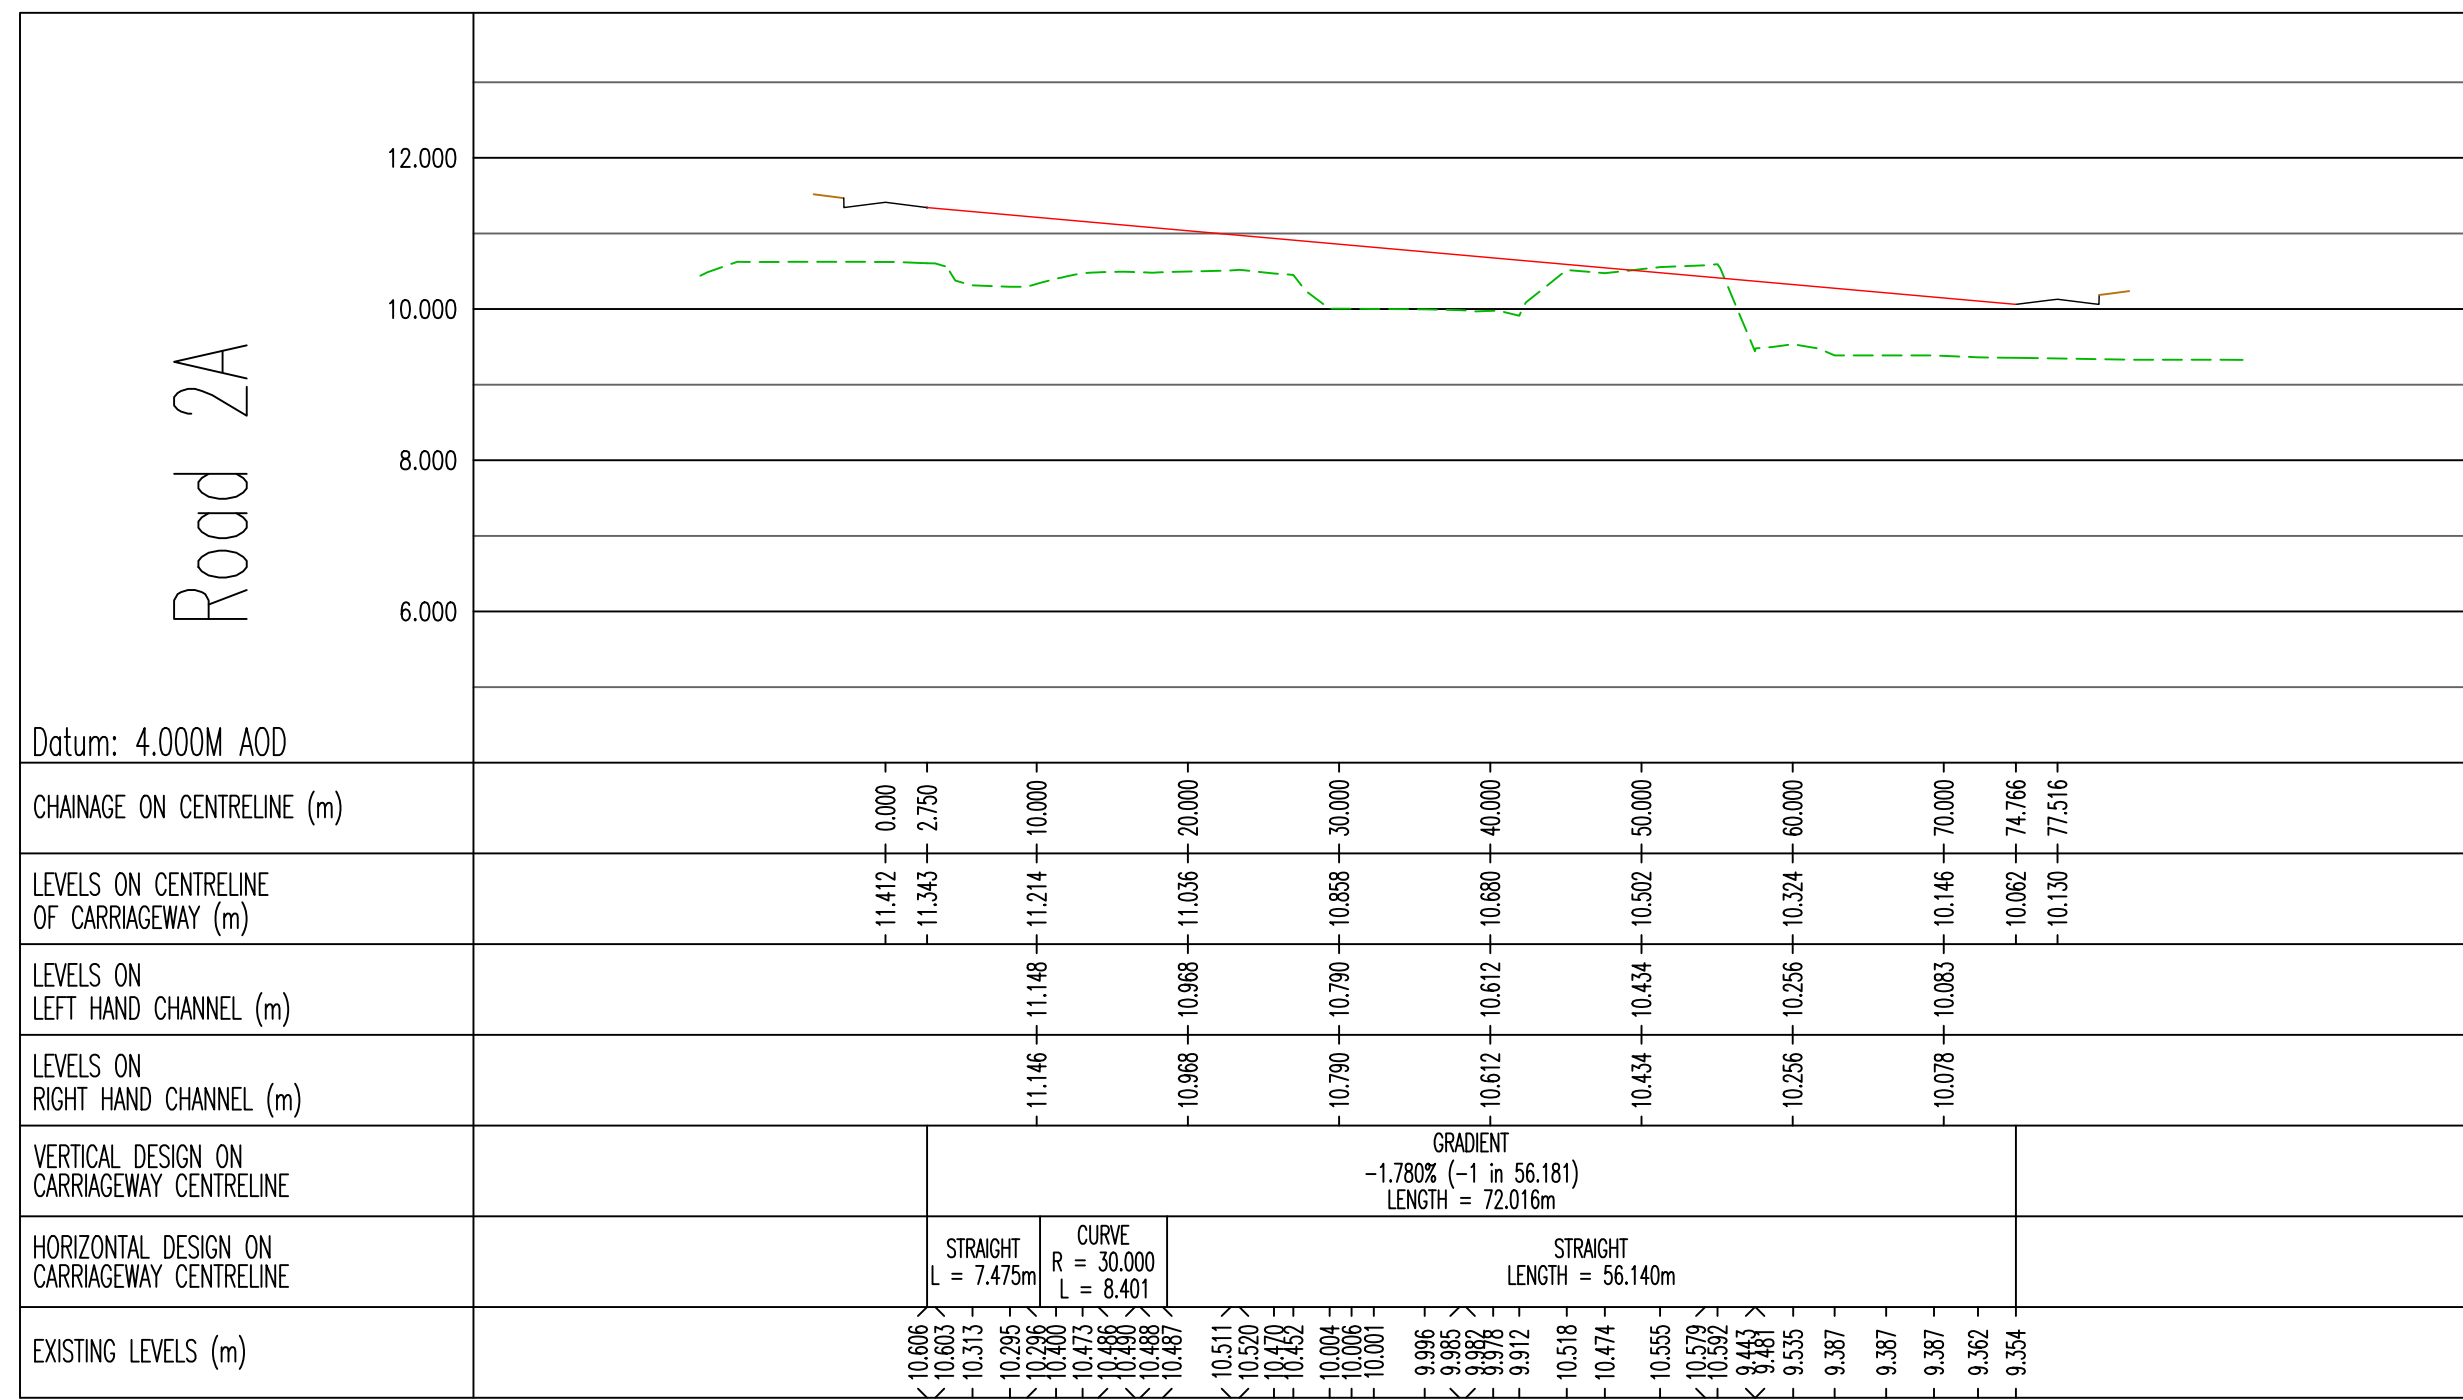
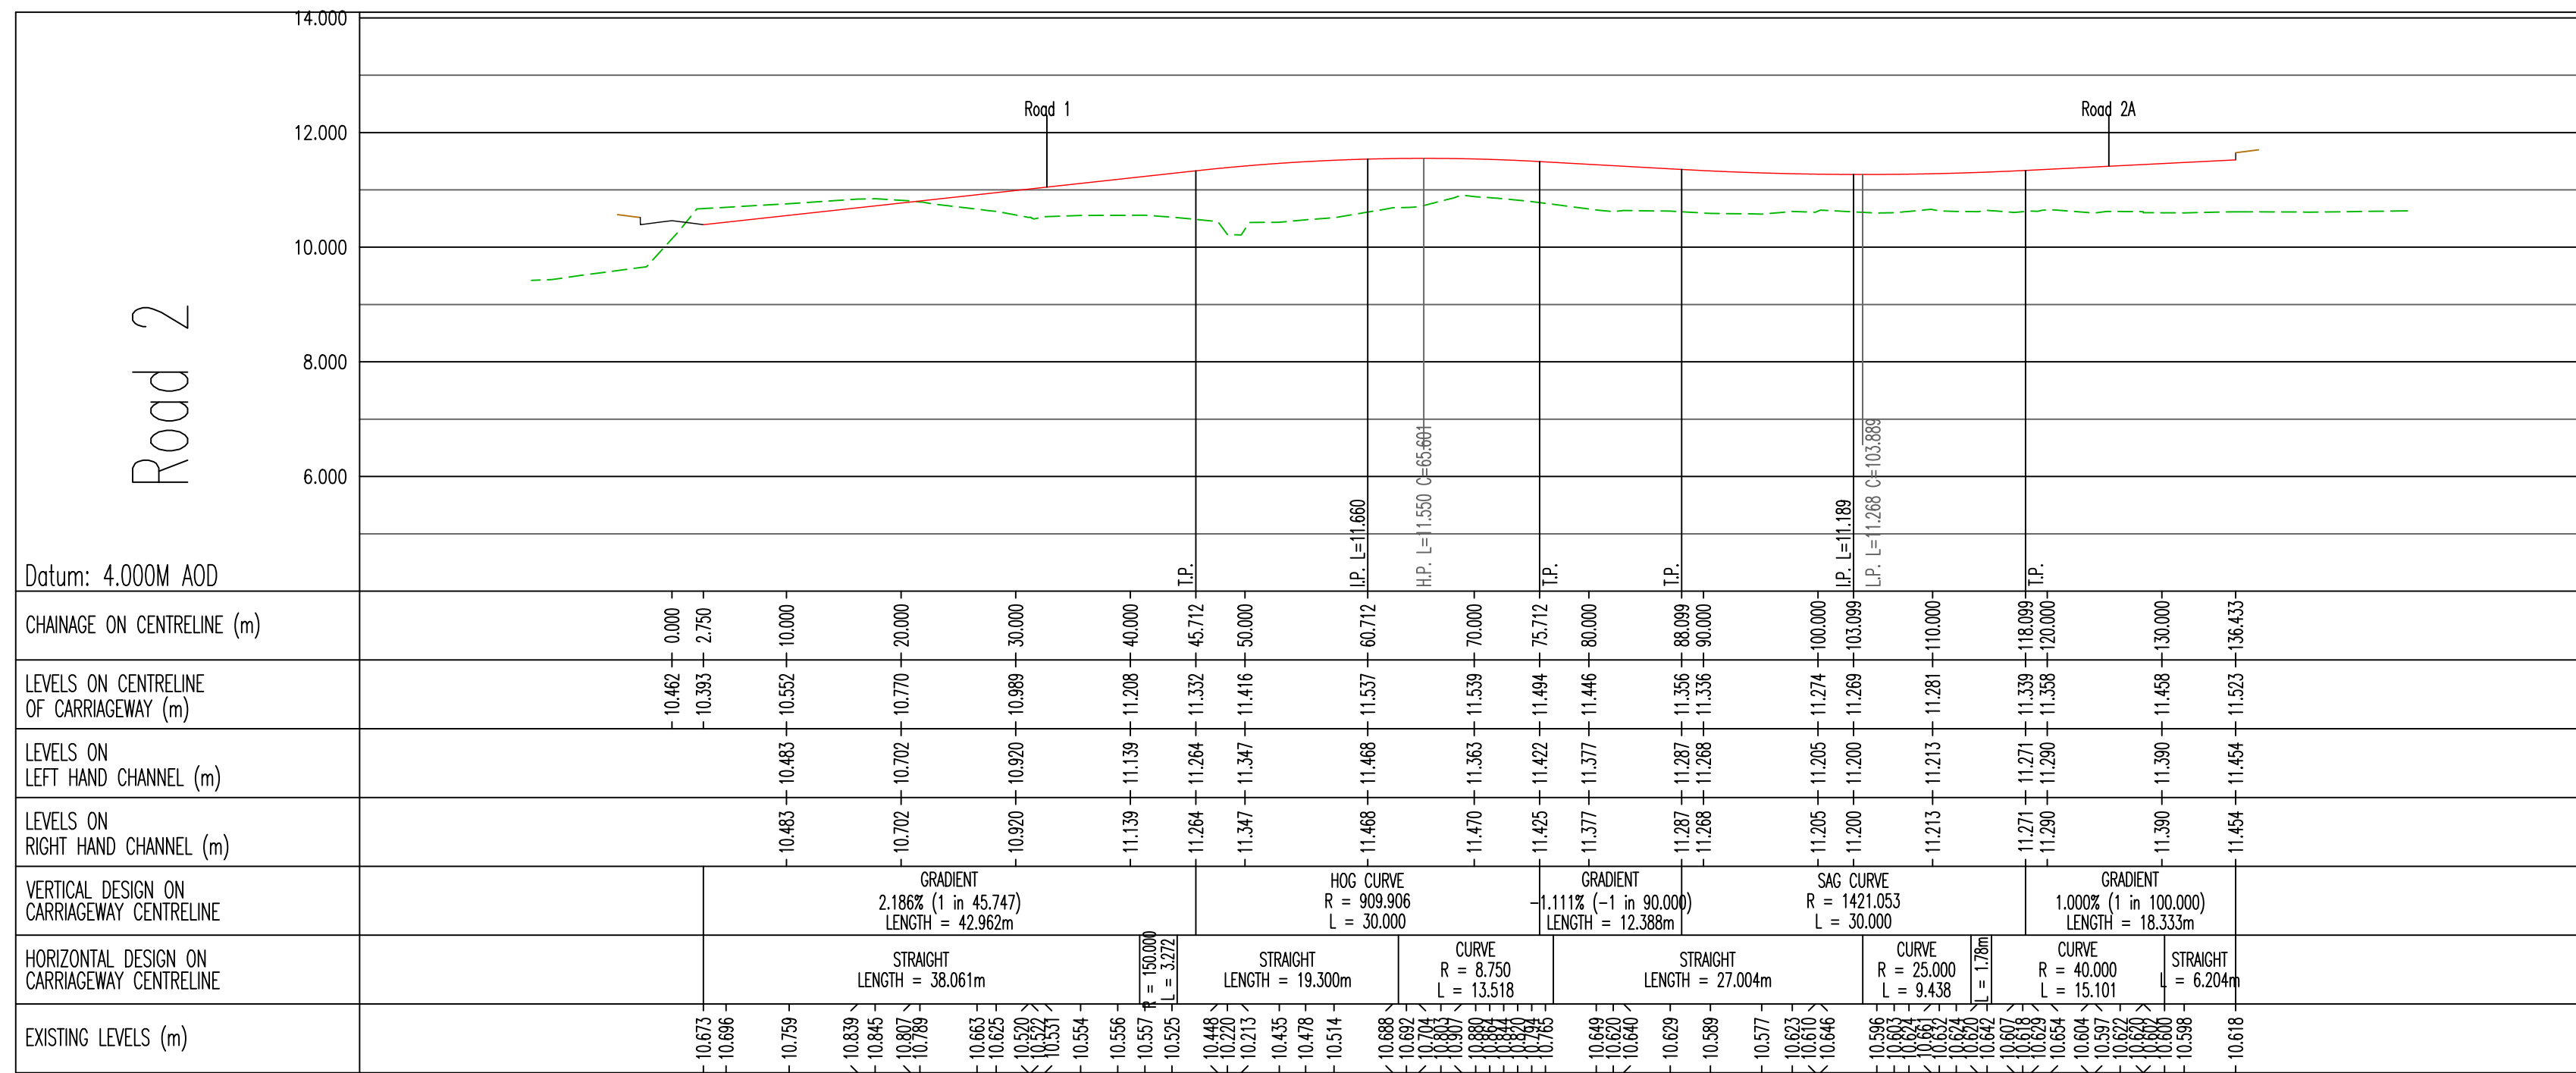


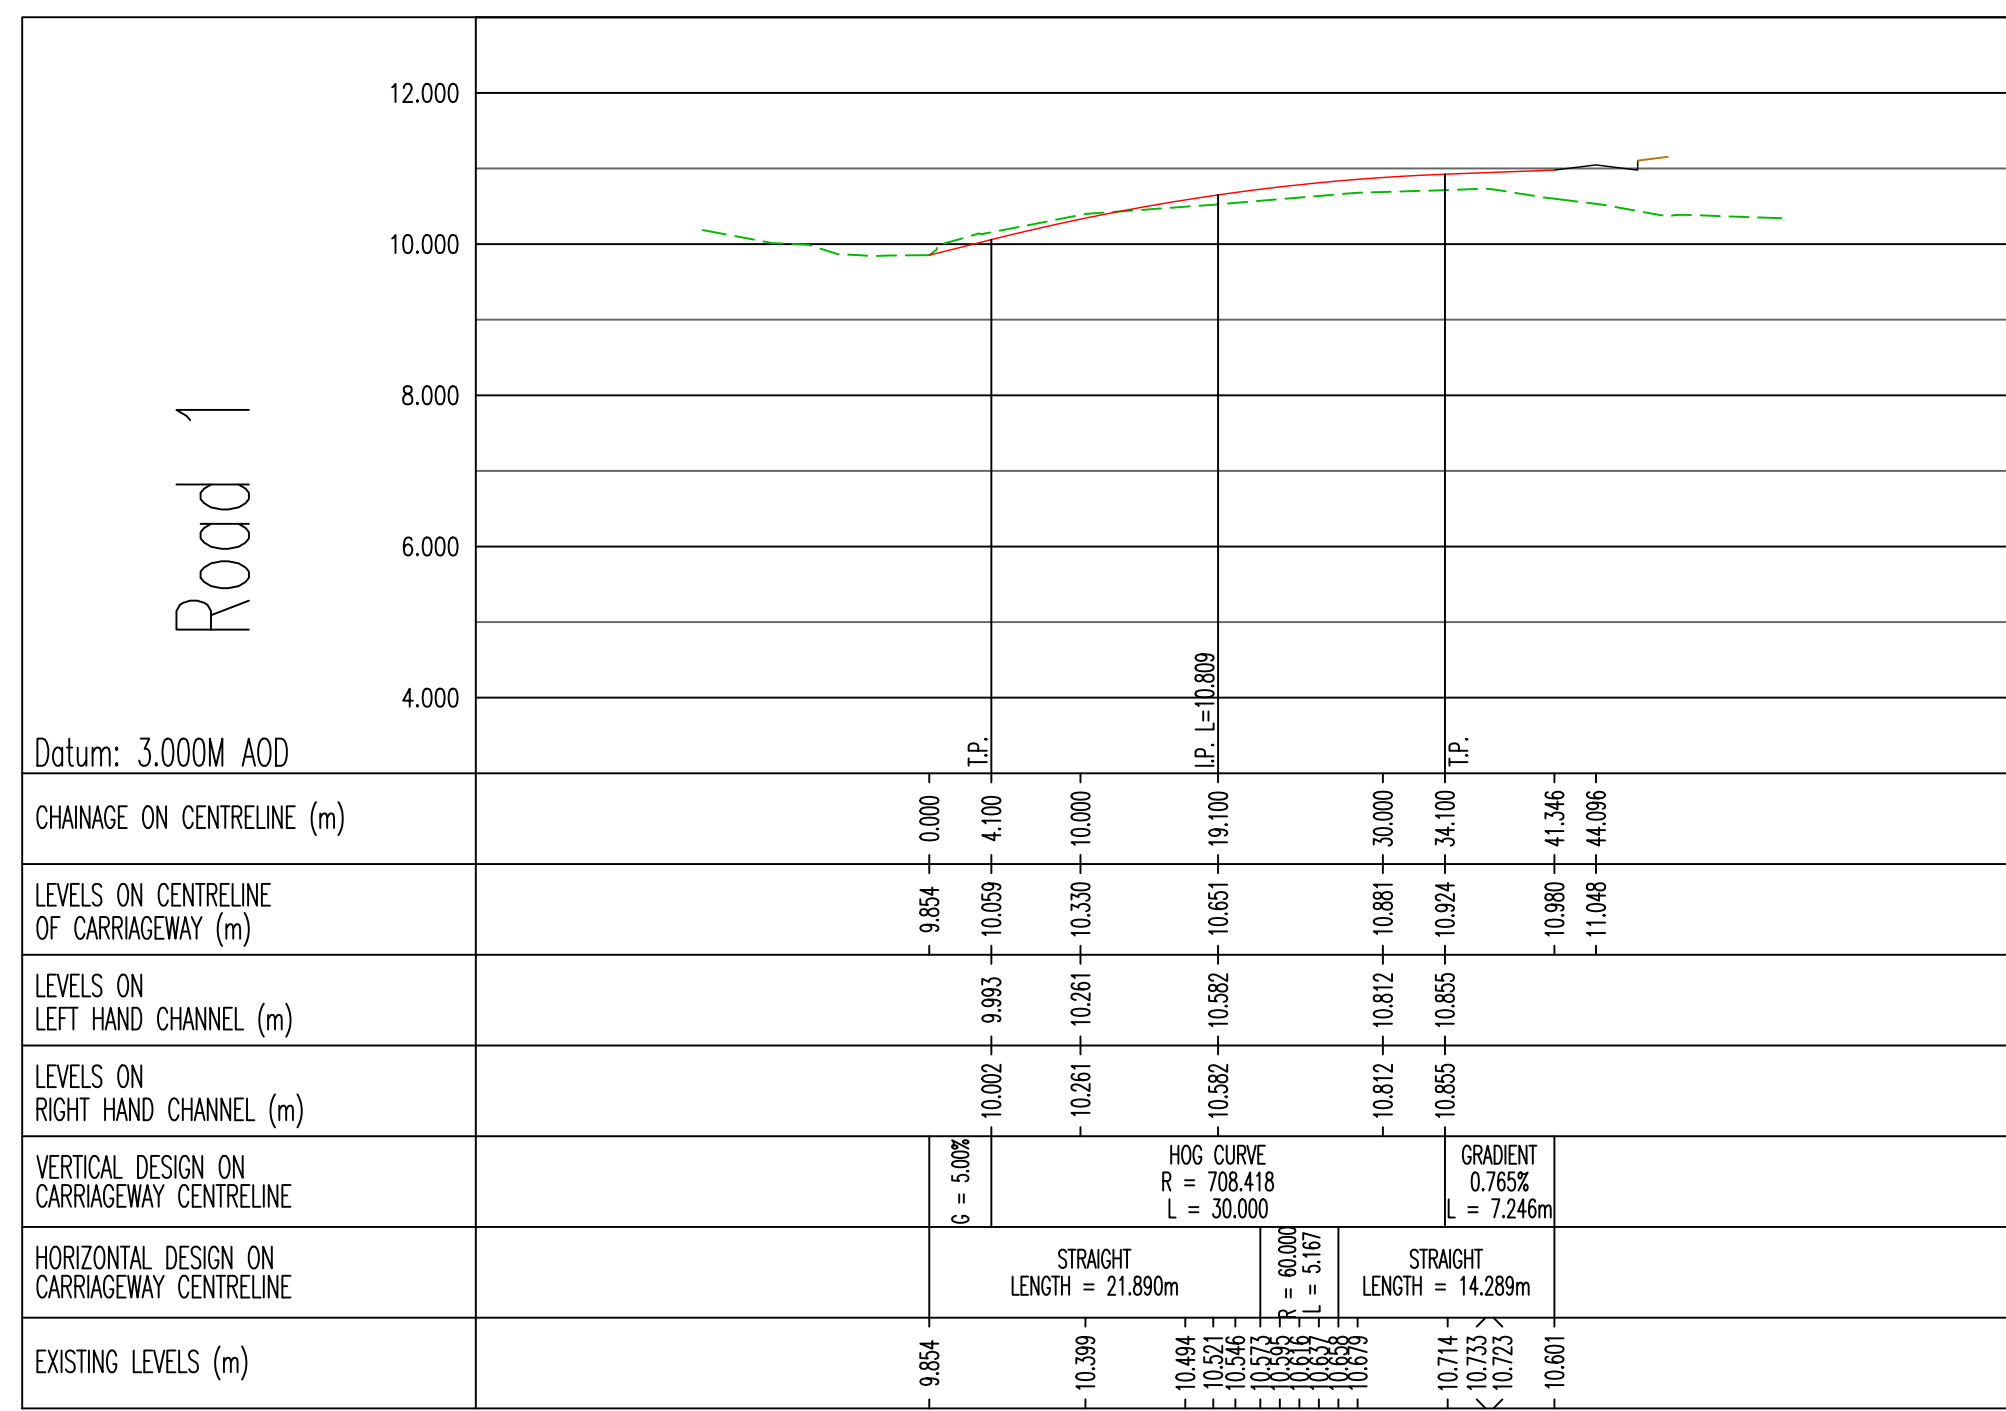

STANDARD NOTES

- DO NOT SCALE FROM THIS DRAWING.
- THE CONTRACTOR IS TO CHECK AND VERIFY ALL BUILDINGS AND SITE DIMENSIONS AND LEVELS, INCLUDING SEWER INVERT LEVELS, BEFORE WORKS START ON SITE. THE CONTRACTOR IS TO COMPLY IN ALL ASPECTS WITH THE CURRENT BUILDING LEGISLATION, BRITISH STANDARDS ETC.
- POSITIONS OF EXISTING SERVICES/STATUTORY UNDERTAKERS APPROPRIATE ADJACENT TO OR CROSSING PROPOSED EXCAVATIONS ARE TO BE CHECKED BY THE CONTRACTOR PRIOR TO STARTING WORK.
- THIS DRAWING IS TO BE READ IN CONJUNCTION WITH AND CHECKED AGAINST ALL OTHER DRAWINGS ENGINEERING DETAILS, SPECIFICATIONS AND ANY STRUCTURAL, GEOTECHNICAL OR OTHER SPECIALIST DOCUMENT PROVIDED. ANY ANOMALY OR CONTRADICTION BETWEEN ANY OF THE ABOVE IS TO BE REPORTED TO THE DEVELOPERS ENGINEER.
- ALL LEVELS ARE IN TERMS OF THE OS DATUM.
- FINAL CONNECTION INVERT LEVELS ARE TO BE CONFIRMED IN ORDER TO VALIDATE DESIGN.

D 26.03.2021 Road 6 & Road 7 updated to accommodate additional survey
C 10.02.2021 Road 2 & Road 3 updated to accommodate additional survey
B 22.12.2020 Site wide earth taking per clients requests additional topographical survey information added
A 23.10.2020 Updated following layout revision

Project: Afan Lido
Client: Port Talbot

Client: PERSIMMON

Drawing: Highway Longsections

Scale: 1:500 H 1:100 V Date: FEB 2020 Drawn by: JP

Drawing No: 10267 - 101 Rev: 0

PHOENIX DESIGN
Unit 9, Westway Garage,
Marketway, Brierley, Walsley, S64 5PH
Tel: 01711 459020
Email: enquiries@phoenixdesign.co.uk
www.phoenixdesign.co.uk

Trian House, Lewis Road,
Cardiff, CF24 0BB
Tel: 030 3548 0771

This drawing is the copyright of Phoenix Design Partnership Ltd. No liability will be accepted for amendments by others to either the printed or digital format.

Orig Status: PRELIMINARY