



Superseded

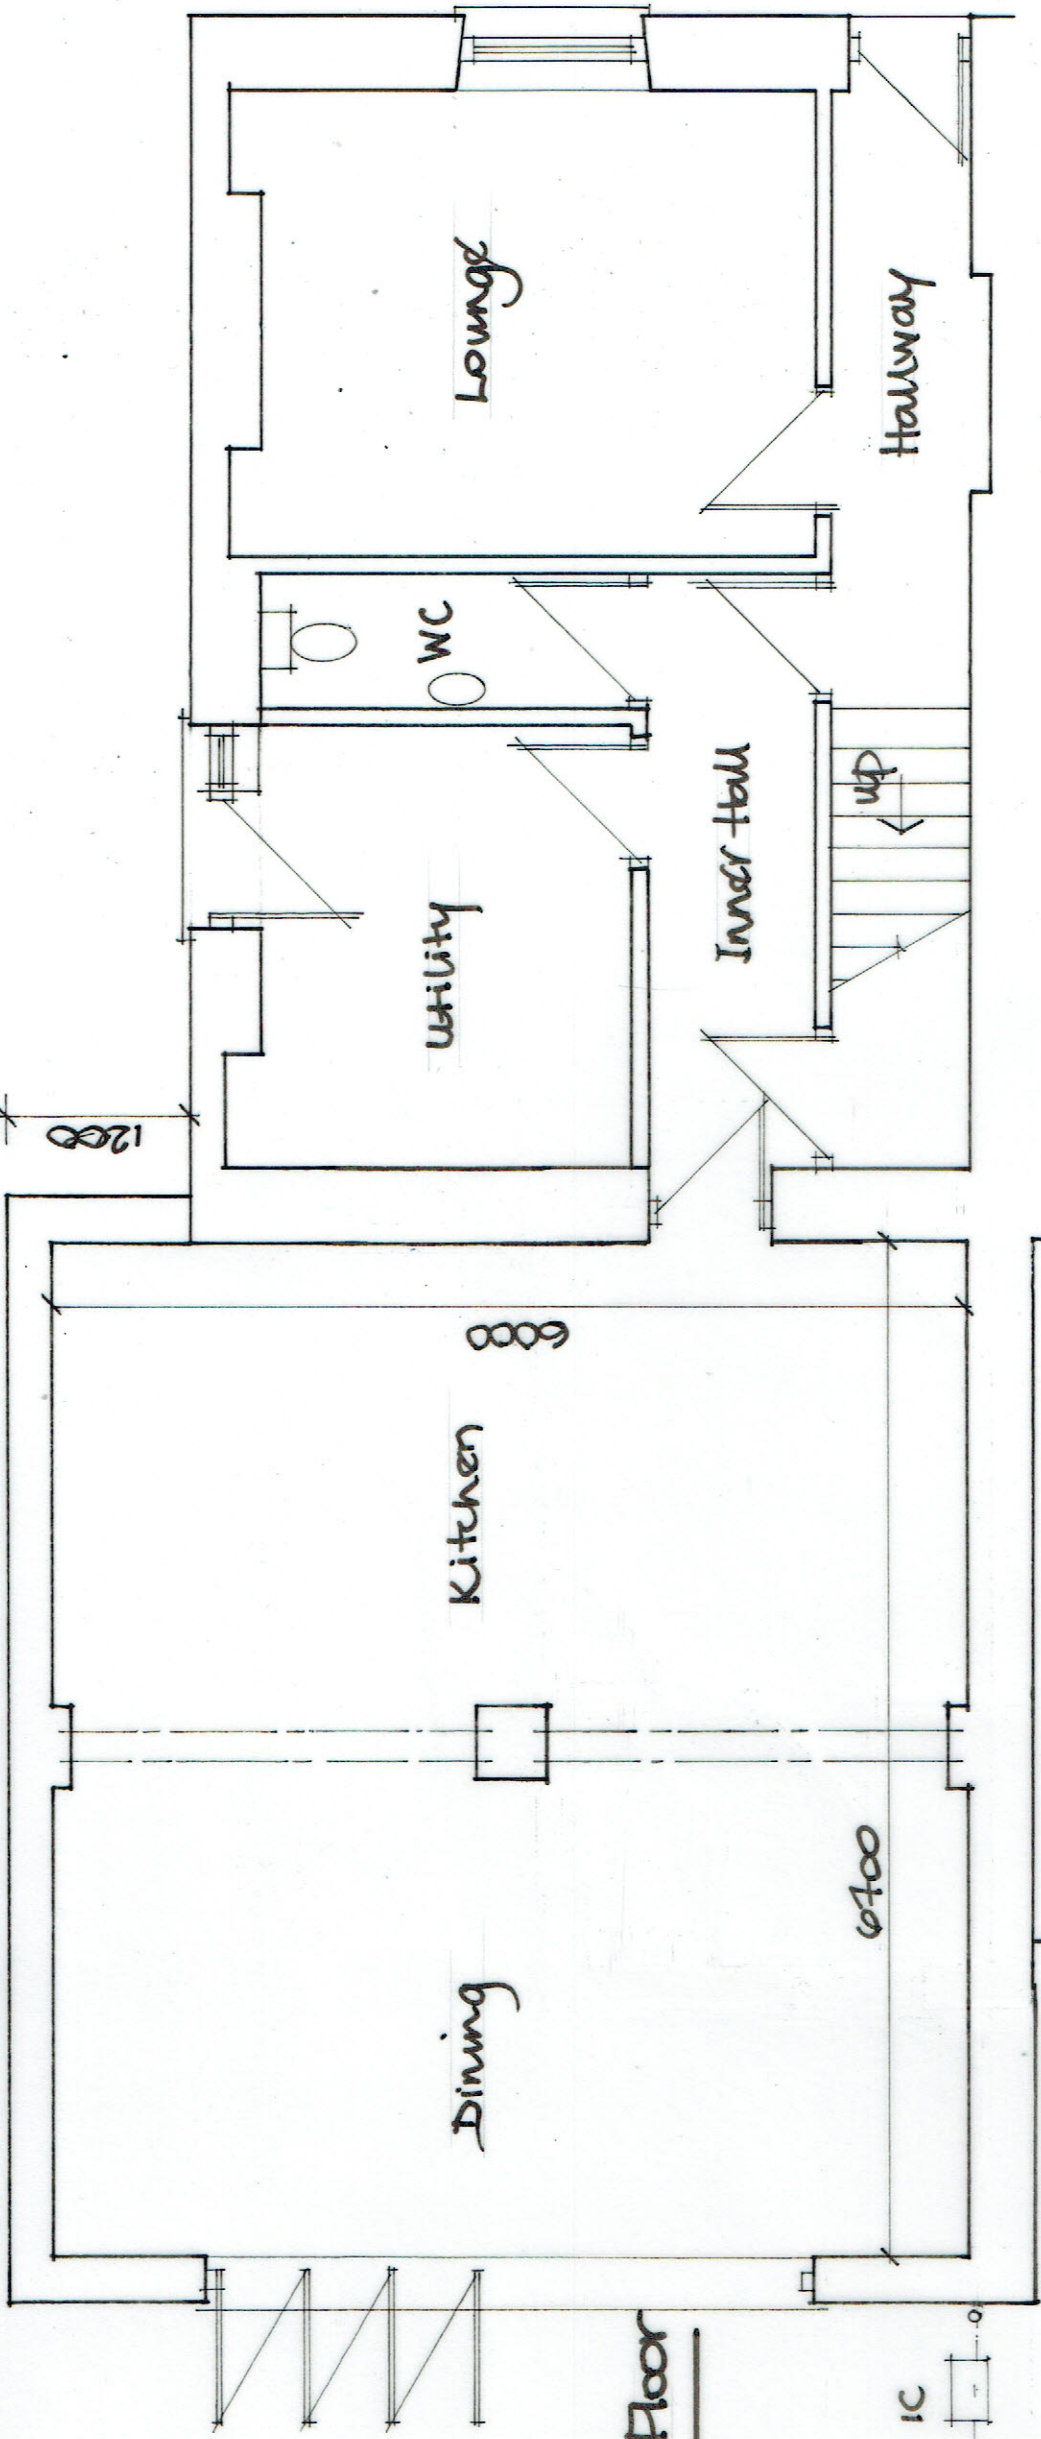

Proposed Ground Floor

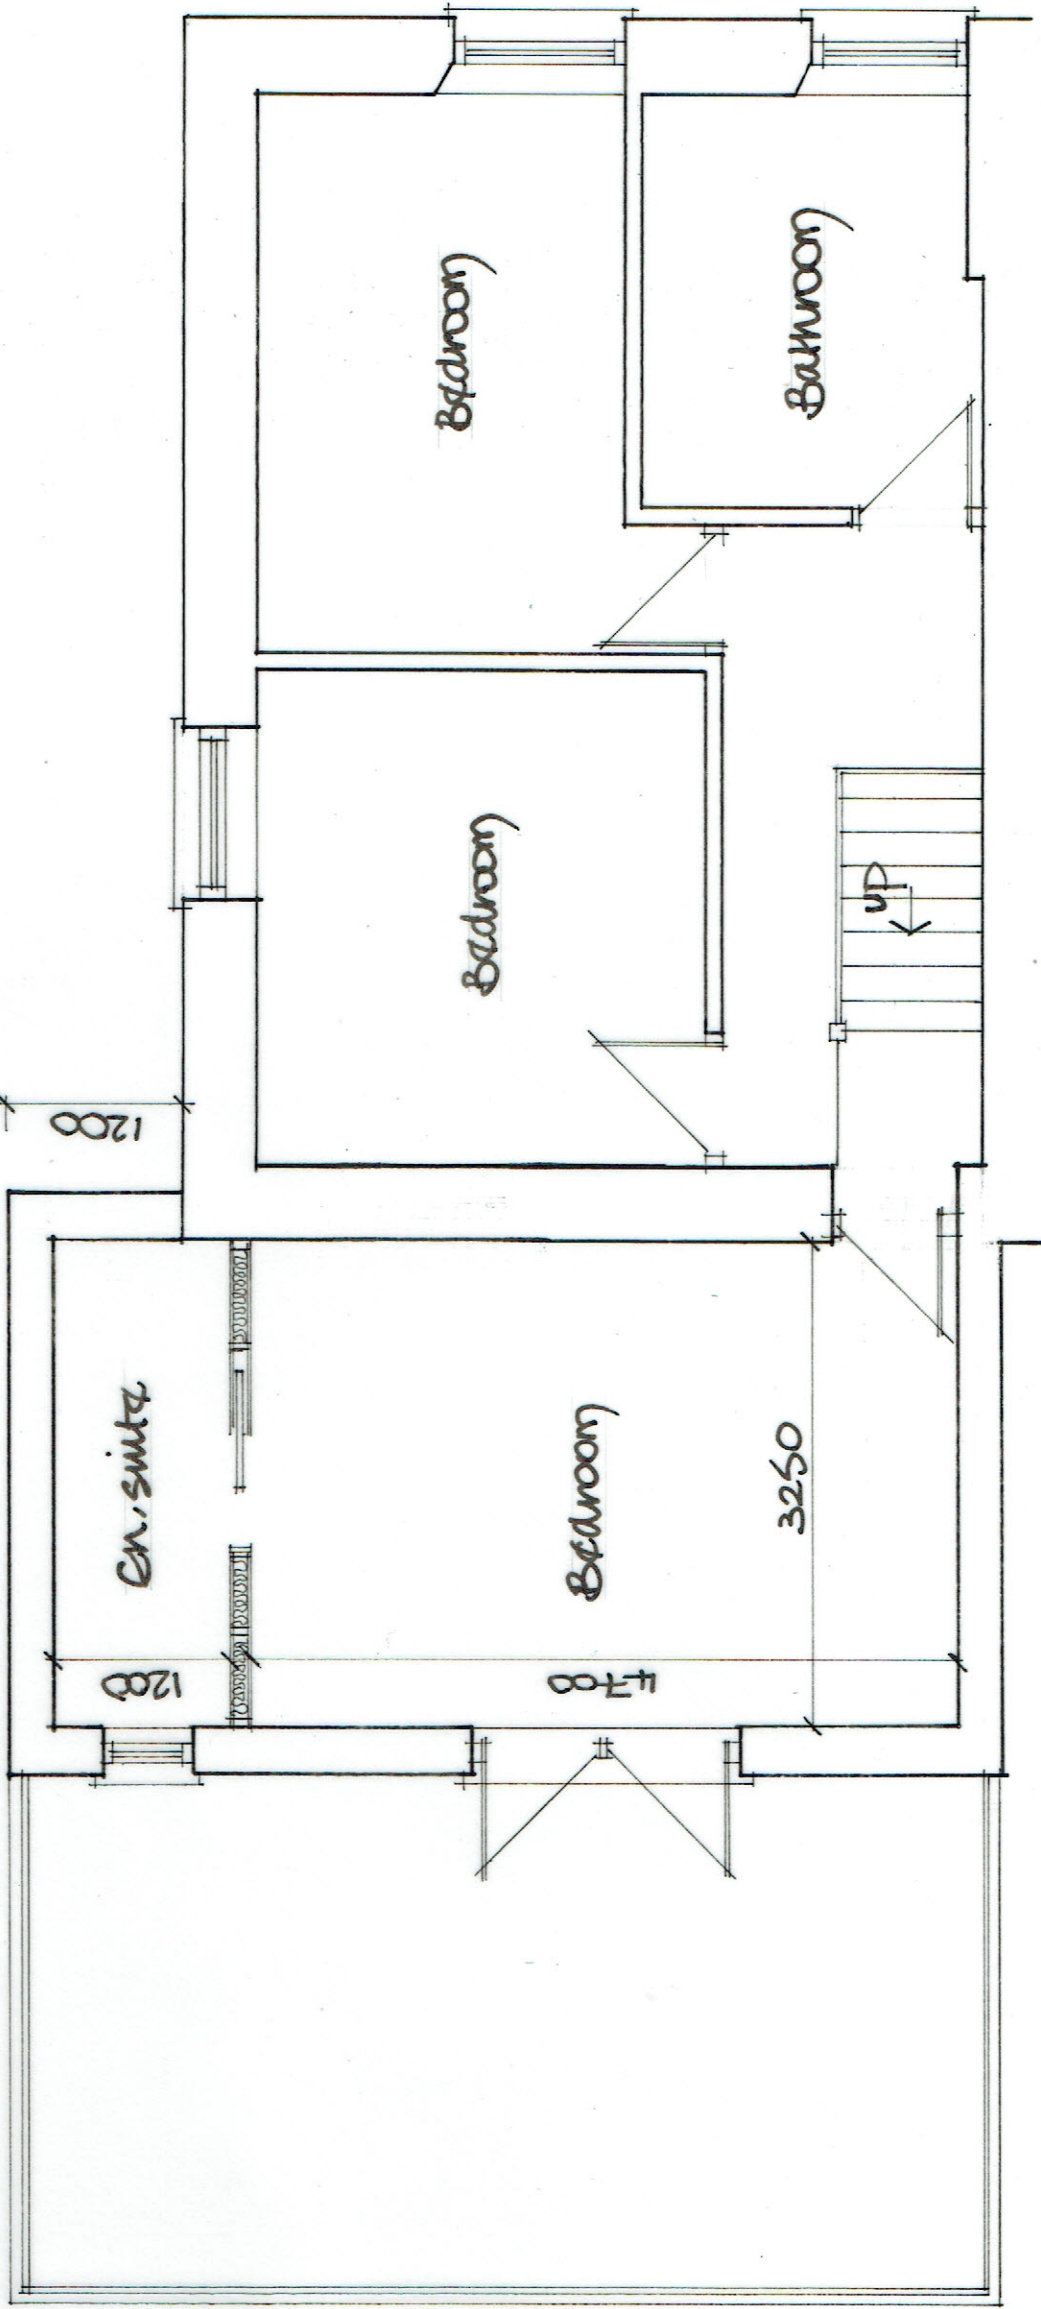

Proposed First Floor

Scale : 1/50.

Proj No 110C/T/06