



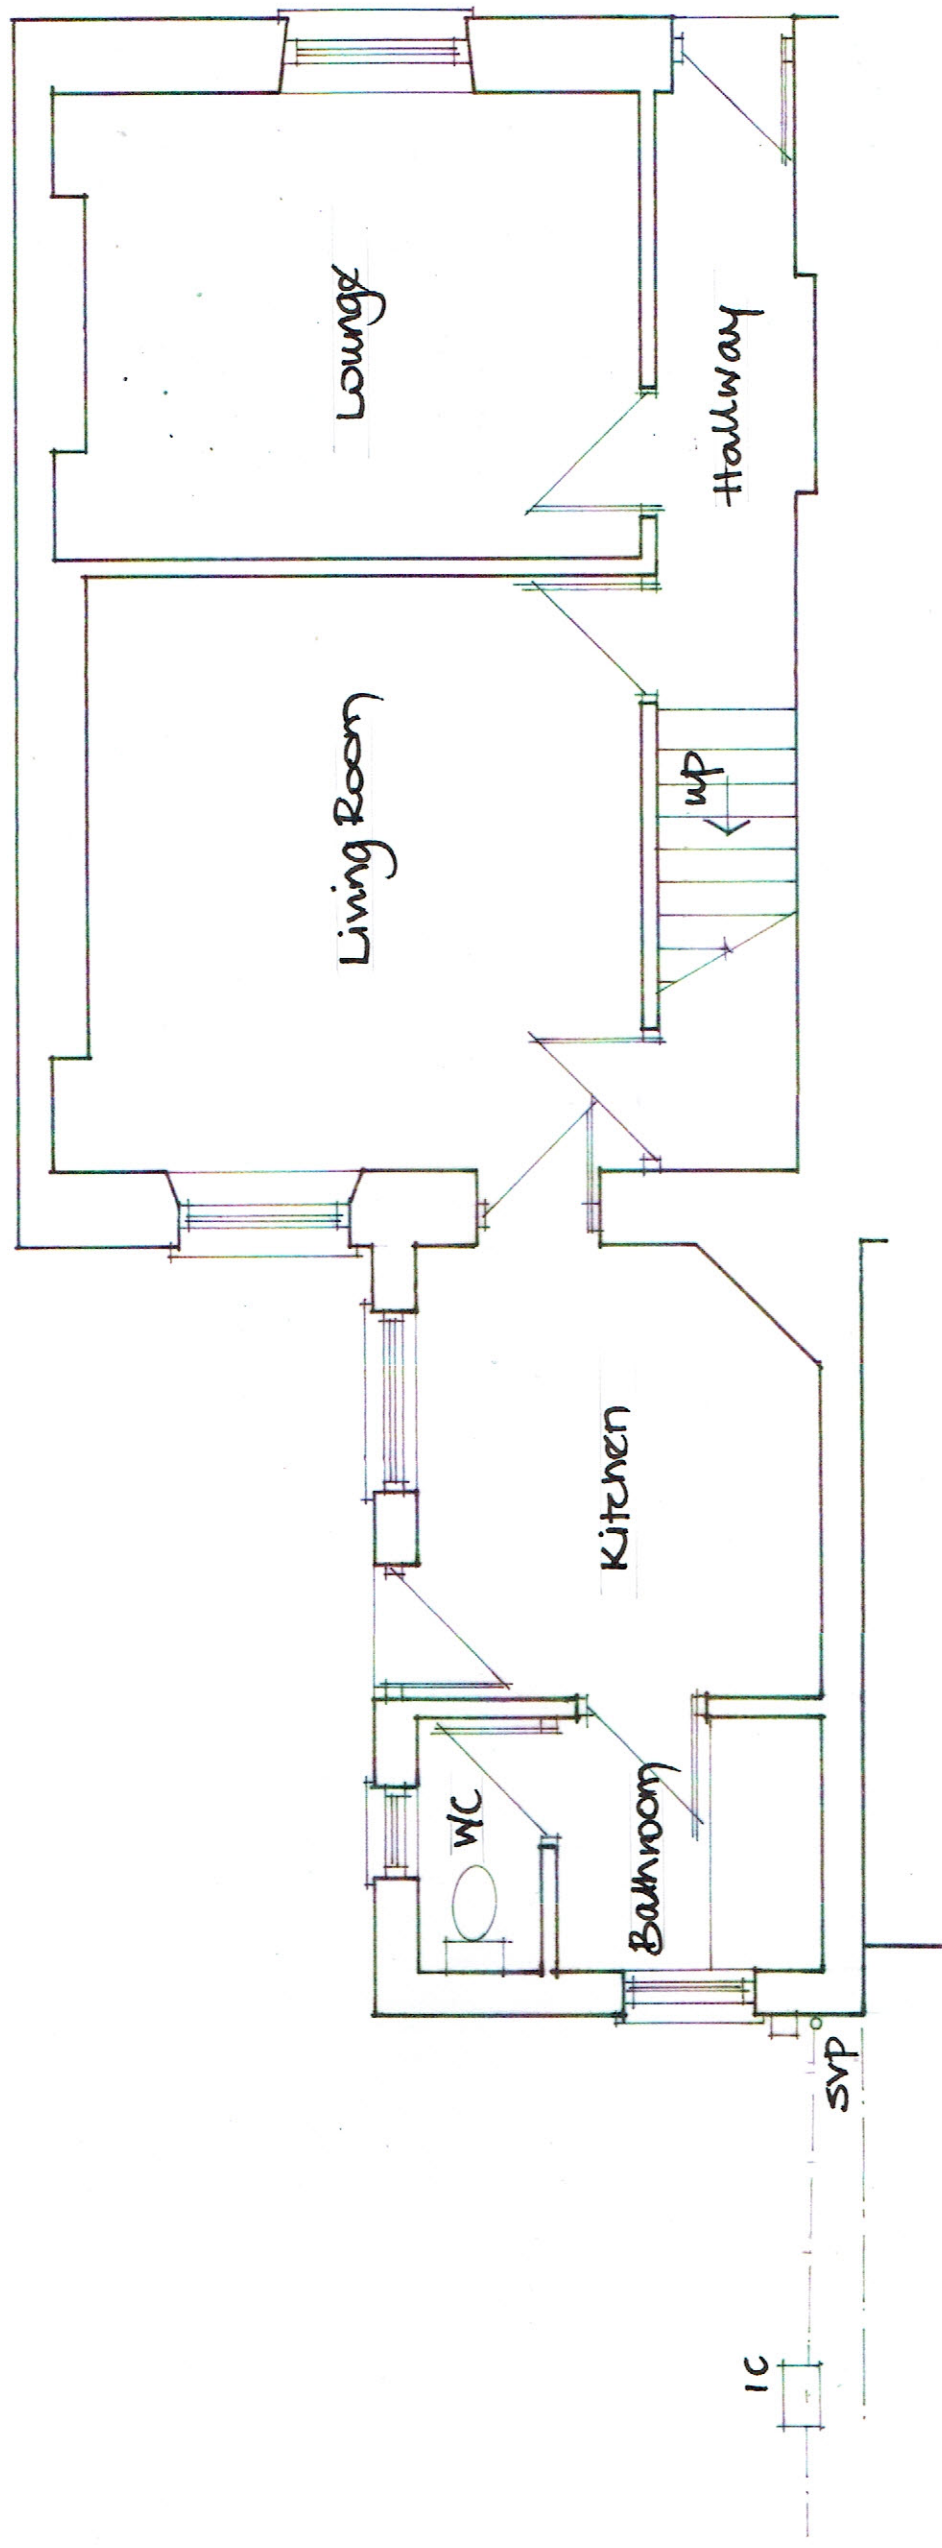

Existing Ground Floor

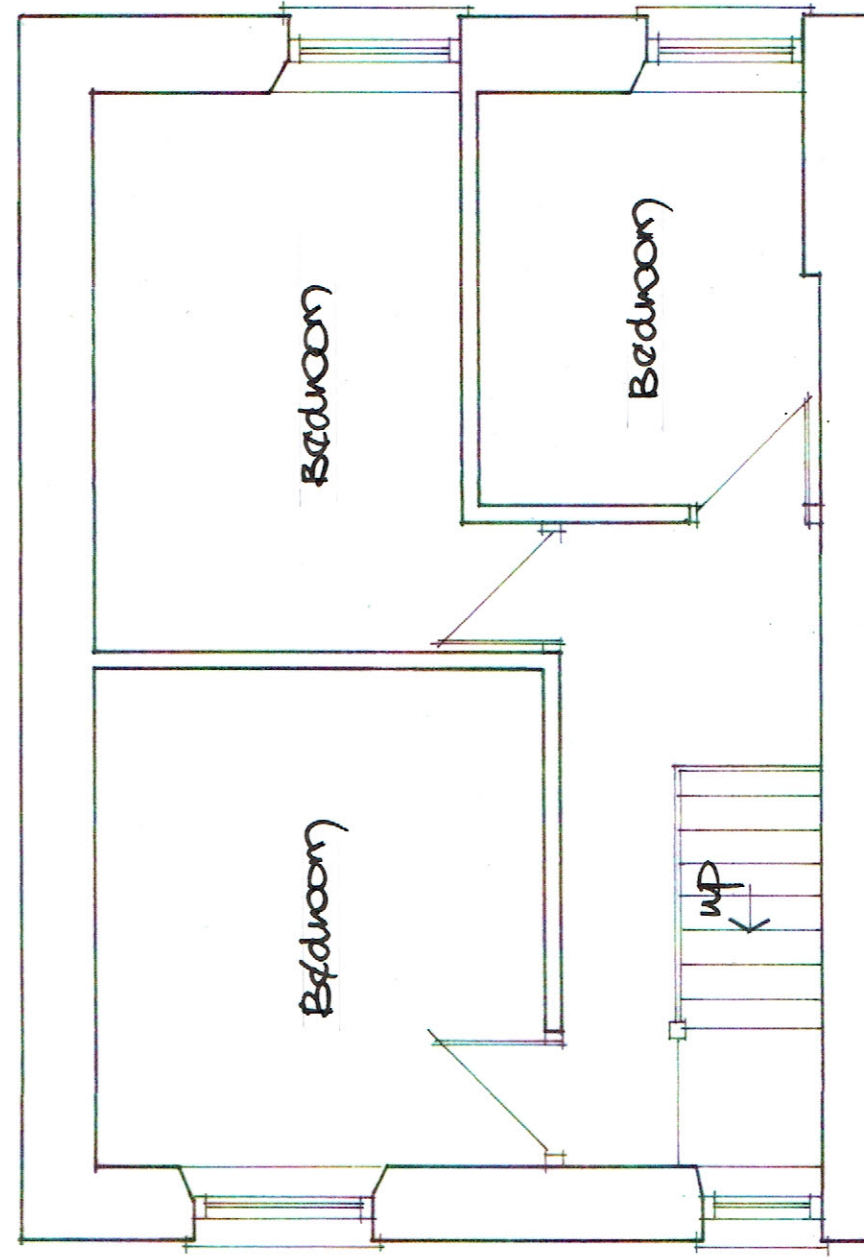

Existing First Floor

Scale 1/50

Dwg No 110c17/04