


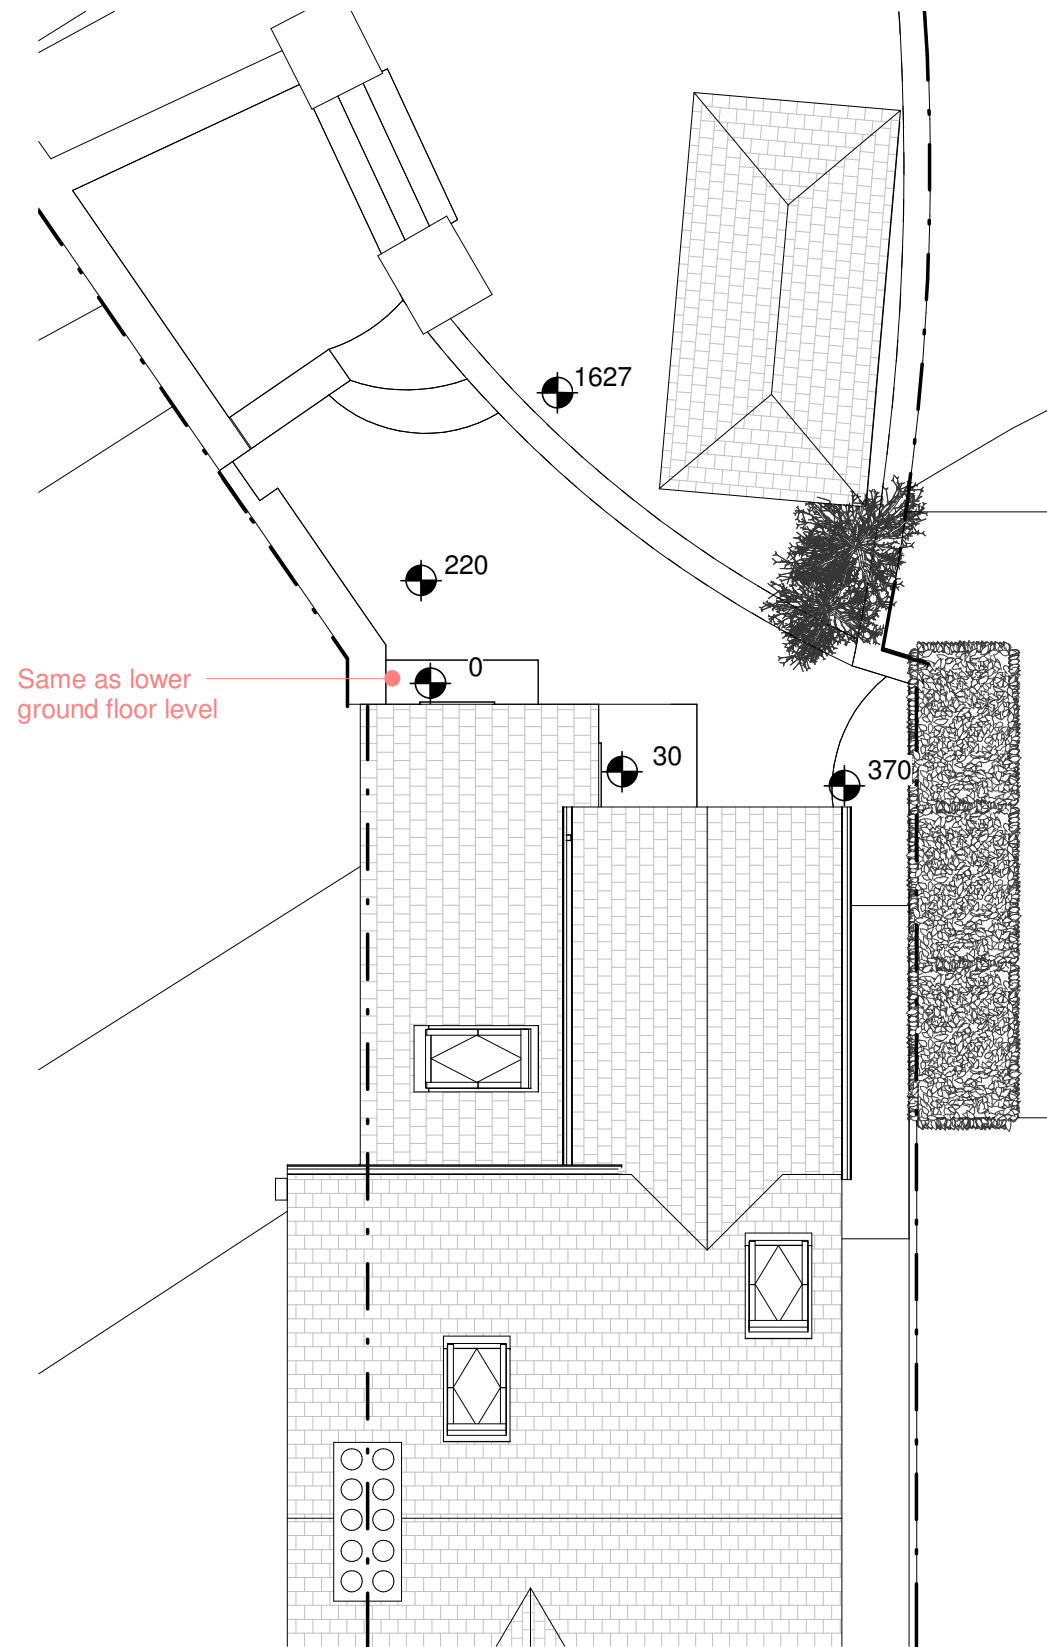


SITE PLAN - EXT'G
1 : 100



SIDE ELEVATION - EXT'G
1 : 100



RHS ELEVATION - EXT'G
1 : 100

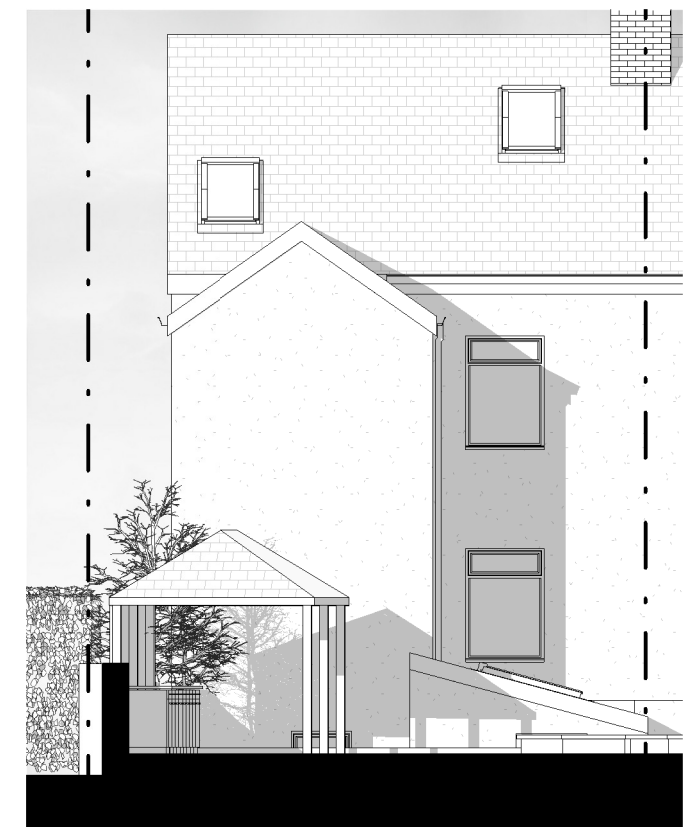

REAR ELEVATION - EXT'G
1 : 100