


THIS IS A C.A.D. PRODUCED DRAWING AND SHOULD NOT BE AMENDED BY HAND.

NOTES

1 All dimensions in millimetres unless otherwise stated.

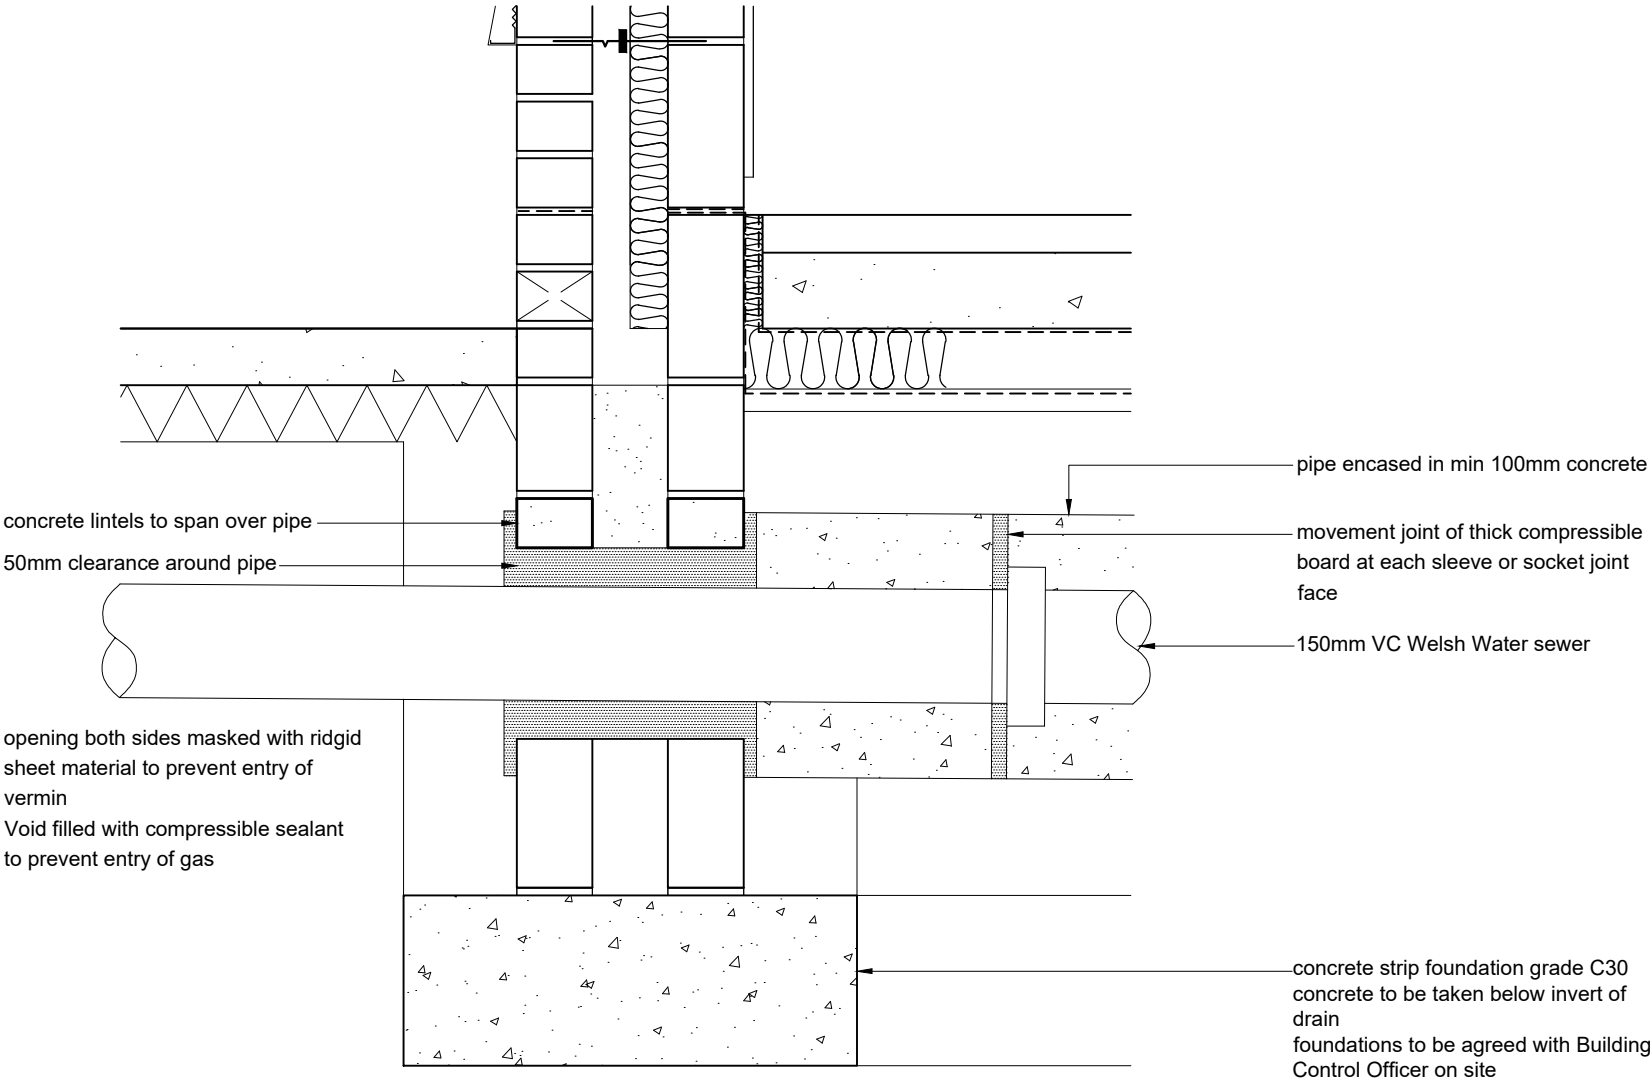

Rev	Details	Dr	Date
-----	---------	----	------



Neath Port Talbot
Castell-nedd Port Talbot
County Borough Council Cyngor Bwrdeistref Sirol

Neath Port Talbot Castell -nedd Port Talbot
County Borough Council Cyngor Bwrdeistref Sirol
GRANTS AGENCY
Social Services, Health and Housing
Housing Renewal and Adaptations Service
Civic Centre
Port Talbot
SA13 1PJ

Project
82 Vivian Park Drive
Sandfields
Port Talbot

Bedroom Extension
Welsh Water

Drawn	DB	Checked		Approved	
Date	10/03/21	Date		Date	
Scales	1:10				

Drawing No. **NPT4989-03**