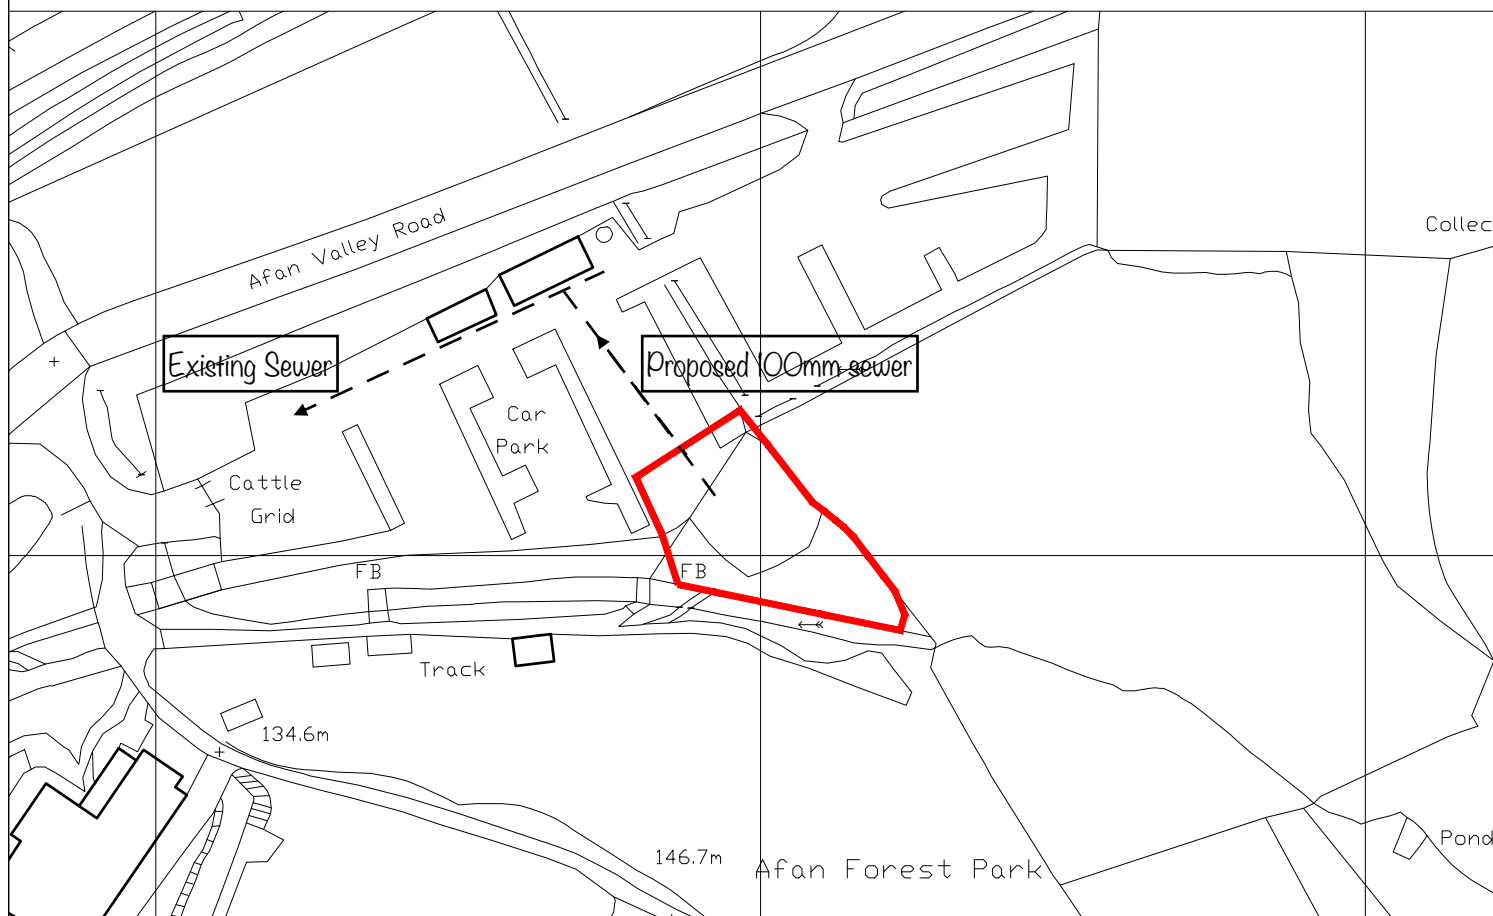


CLIENT: Afan Valley Bike Shed
PROJECT TITLE: Afan Forest Visitor Centre Port Talbot, SA13 3HG
DRAWING TITLE: Location Plan
SCALE:1:1250 @ A4 DATE:August 2020
DRAWING NUMBER:2014-01