




Reproduced from an Ordnance Survey map with the permission of the
Controller of Her Majesty's Stationary Office. Crown Copyright reserved

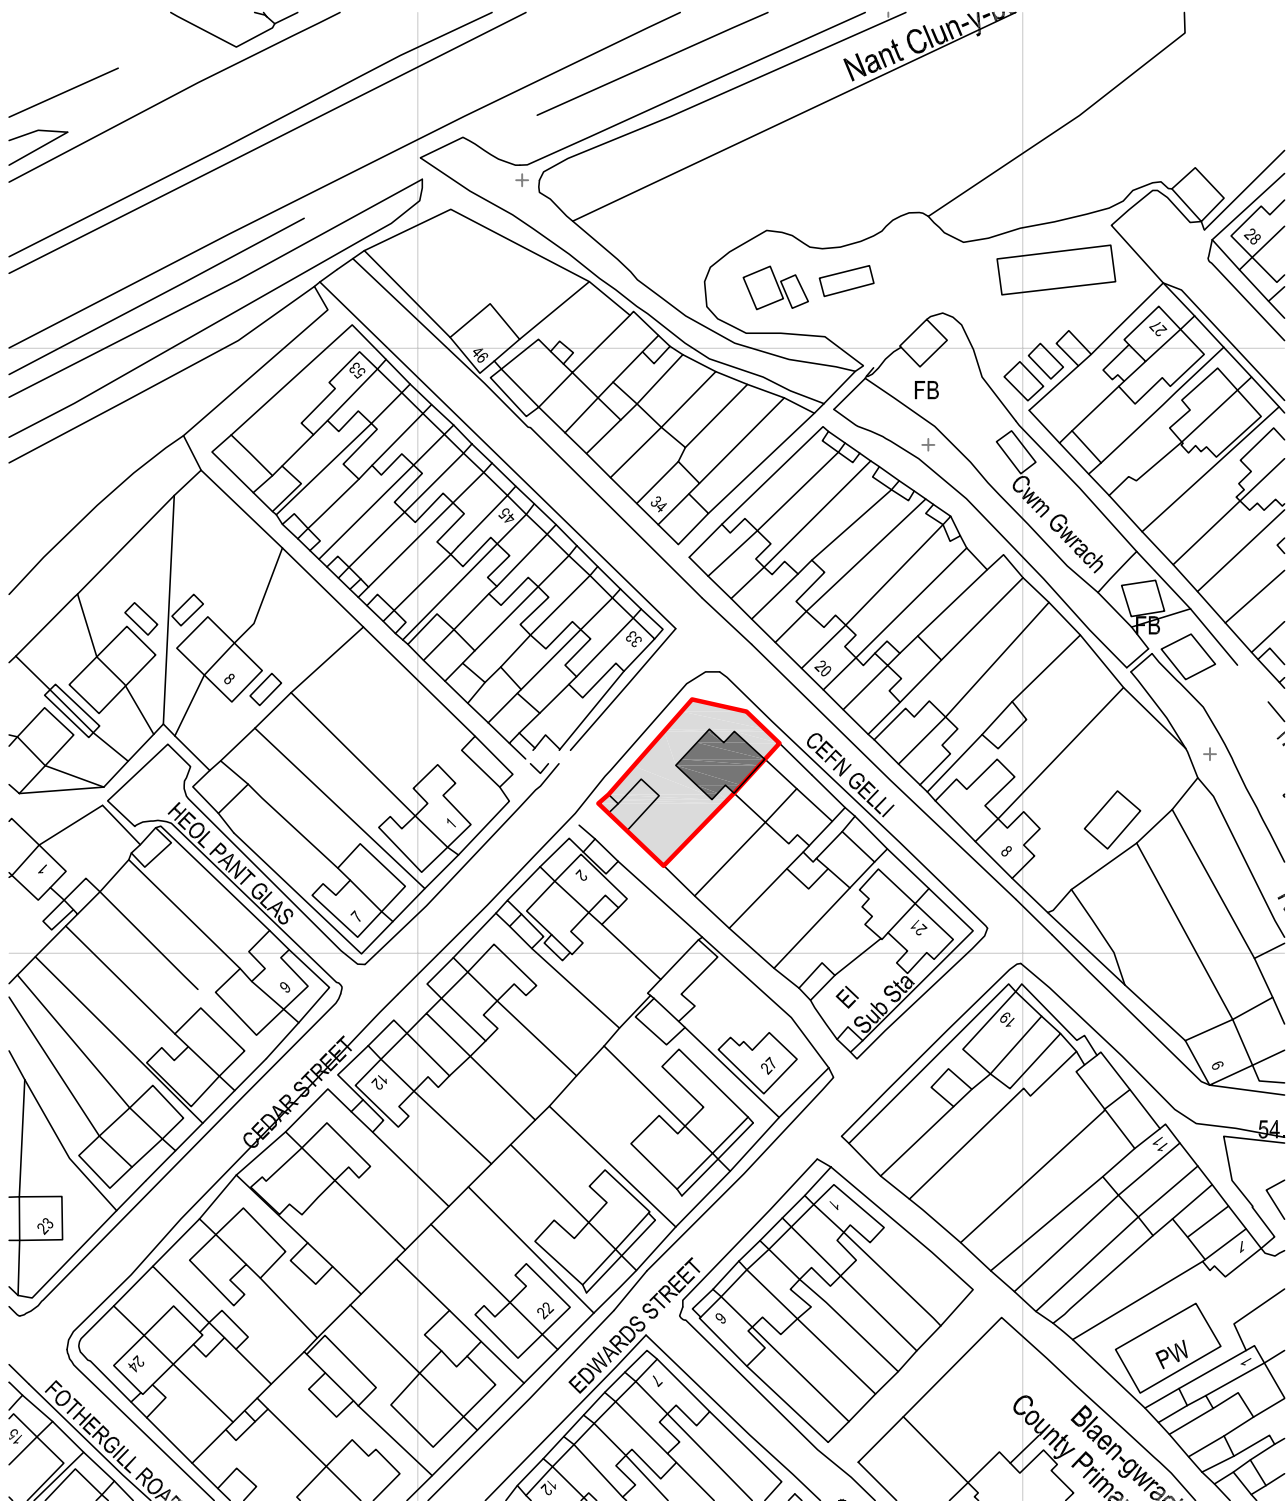

SITE LOCATION PLAN
Scale 1:1250



Cwm Planning & Design Ltd.
(Civil, Structural & Architectural)

Client:

Mr. M. Challenger
31 Cefn Gelli
Cwmgrwach
Neath
SA11 5PE

Project Title:

PROPOSED GARDEN ROOM

General Notes:

1. Do not scale from this drawing,
take figured dimensions only.
2. Dimensions are in millimeters
unless otherwise stated.

Drawing Issue:

PLANNING

Drawing Title:

SITE LOCATION PLAN

Drawing No: 001

Revision:

Date: 25-03-2021

Revised:

Scale(s): 1:1250

Paper Size: **A4**