


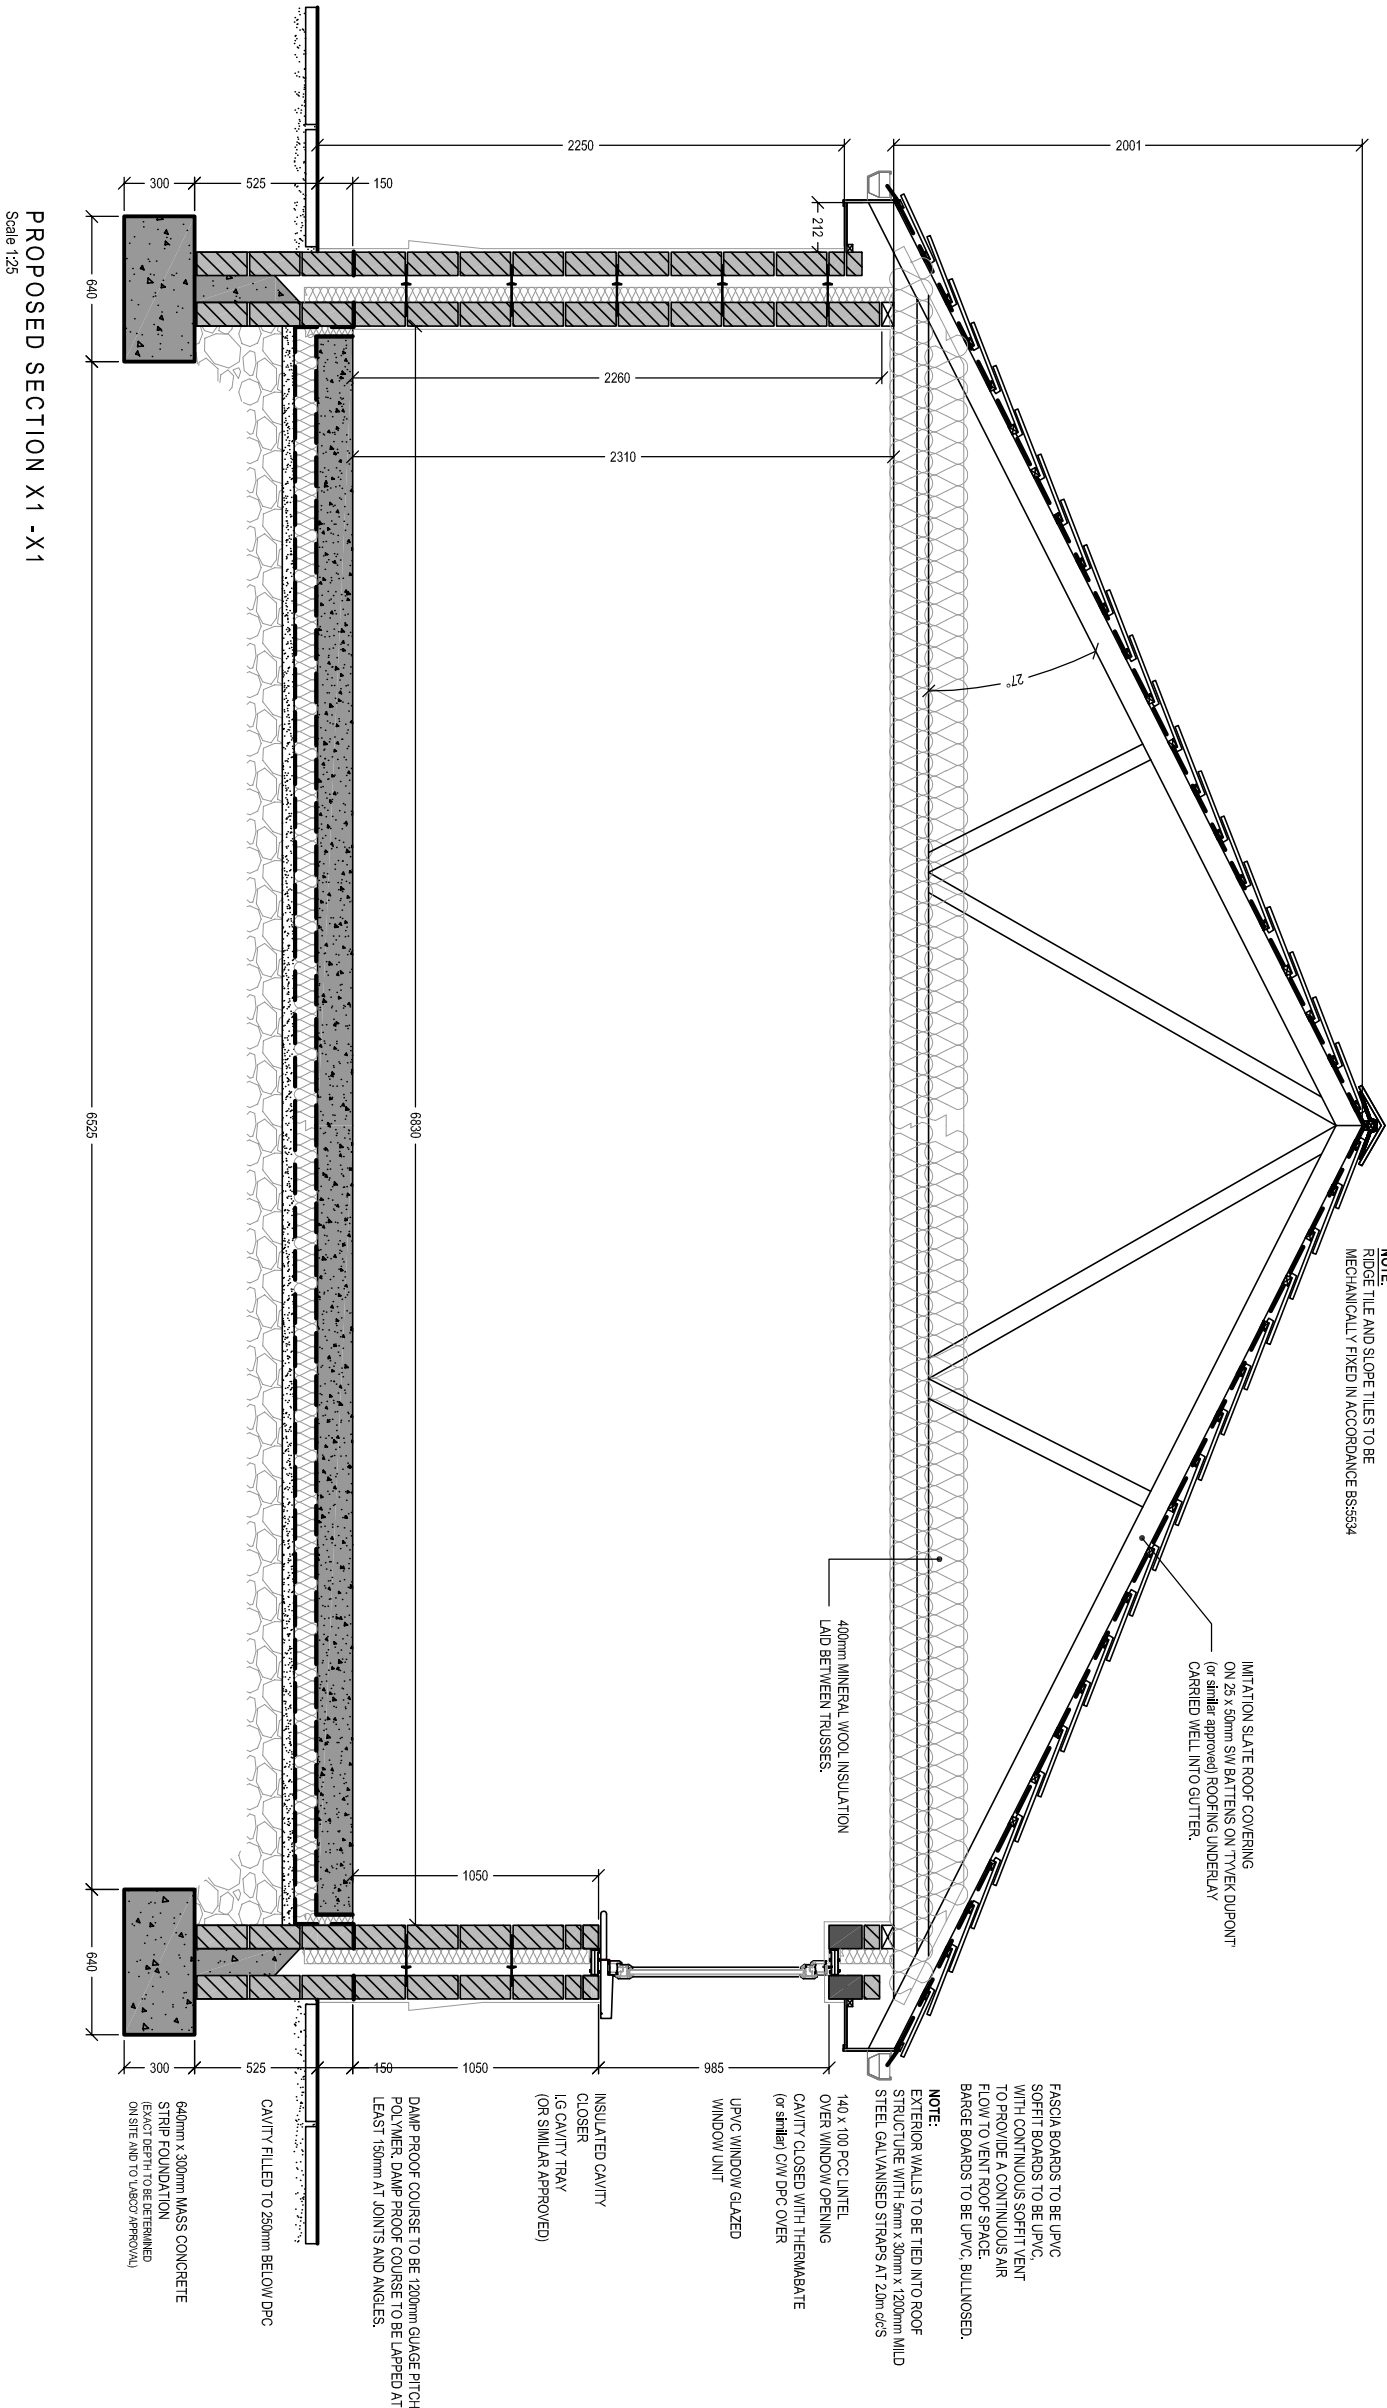

Client:

Mr. M. Challenger  
31 Cefn Geill  
Cwmigwach  
Neath  
SA11 5PE

Project Title:

PROPOSED GARDEN ROOM

General Notes:

1. Do not scale from this drawing. Take ground dimensions only.  
2. Dimensions are in millimetres unless otherwise stated.

Drawing Issues:

PLANNING

Drawing Title:

PROPOSED SECTION X-1

Drawing No: 005

Revision:

Date: 25-03-2021

Revised:

Scale(s):

1:25

Paper Size:

A3

