


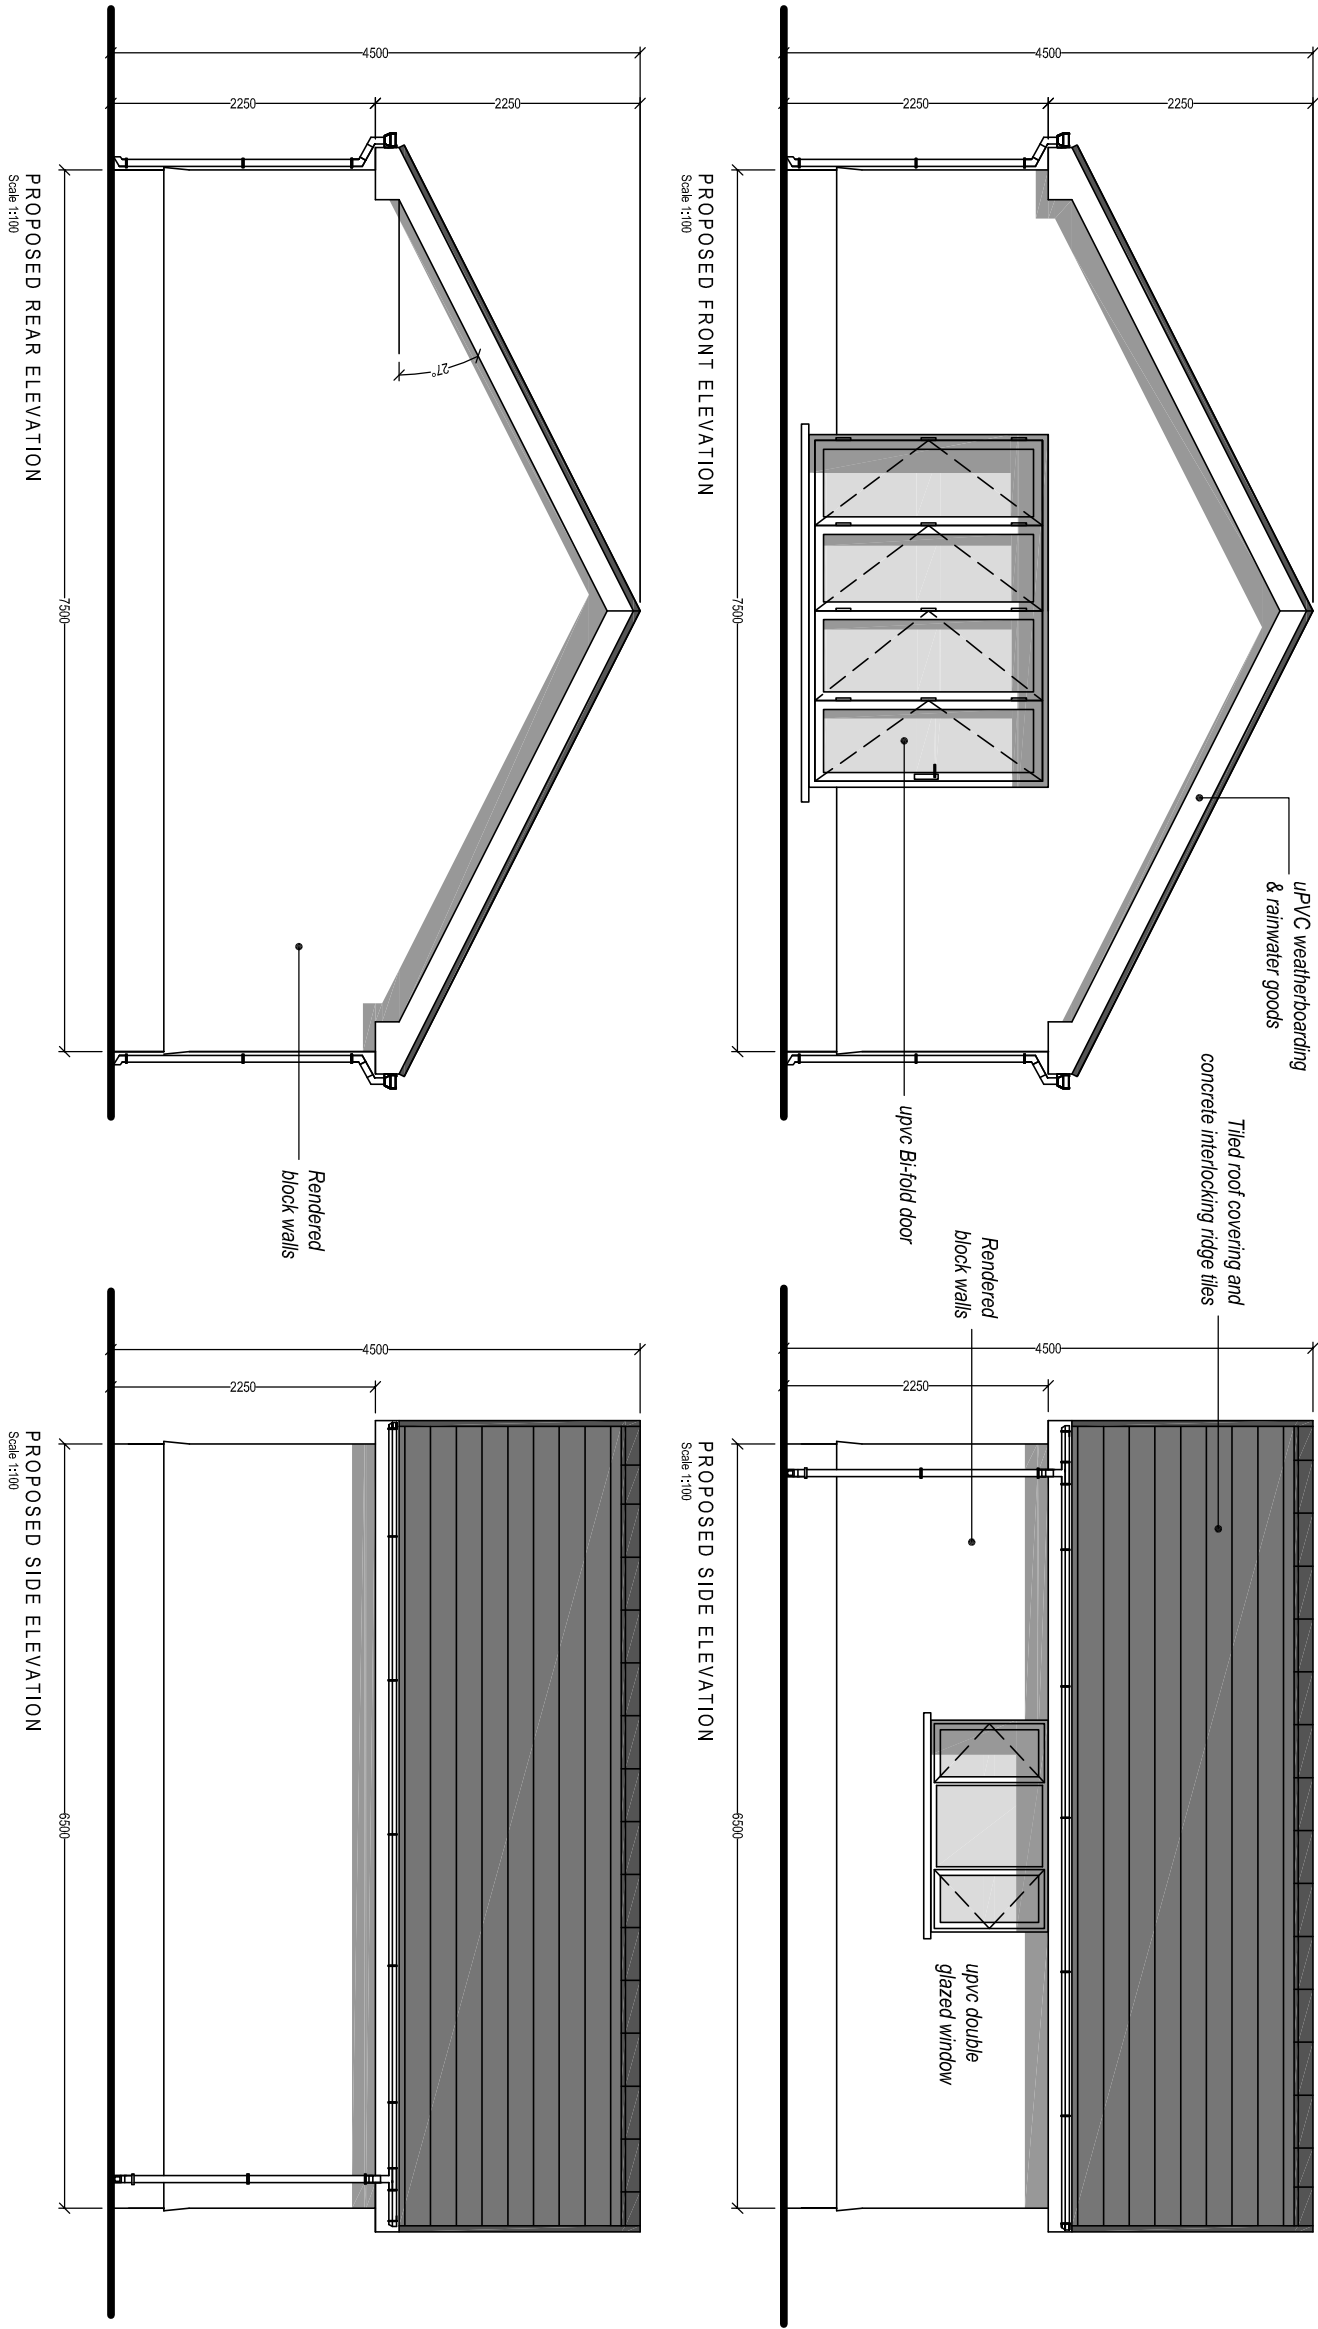

Client:			
Mr. M. Challenger 31 Cefn Gell Cwmigwach Neath SA11 5PE			
Project Title:			
PROPOSED GARDEN ROOM			
General Notes:			
1. Do not scale from this drawing, take figure dimensions only. 2. Dimensions are in millimetres unless otherwise stated.			
Drawing Issue:			
PLANNING			
Drawing Title:			
PROPOSED ELEVATIONS			
Drawing No:	003	Revision:	
Date:	25-03-2021	Revised:	
Scale(s):	1:50	Paper Size:	A3
 Cwm Planning & Design Ltd. (Civil, Structural & Architectural)			